



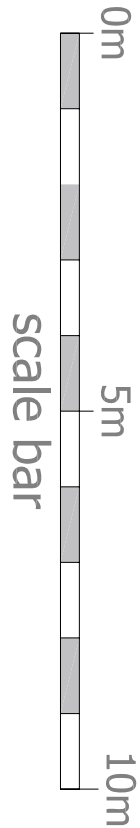

South Elevation - contextual view from gardens on Palmerston Road

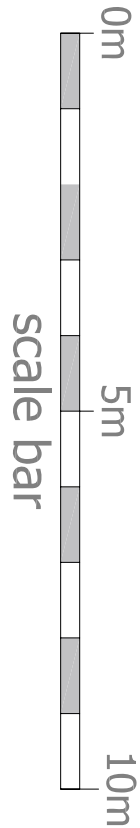

South Elevation - facing rear gardens on Palmerston Road



© 2015 PLANNING ISSUES

planningissues
OWN PLANNING AND
ARCHITECTURAL DESIGN
John Shelbourn RIBA
Design Director
148 Palmerston Road, Hayling Island, PO15 5SD
Telephone: 01425 462179
Fax: 01425 462100
Email: info@planningissues.co.uk

Churchill
Retirement Living

Project Title
Proposed Retirement Housing
108 - 110 Elm Grove
HAYLING ISLAND
Hempshale PO11 9EH

Drawing Title
PLANNING APPLICATION - MAR 2015
ELEVATIONS - SHEET 4

Scale: 1:100 @ A1 Date: MAR 2015
Drawn: TL Checked:
Drawing No.: 10073HI - P09 Rev: