




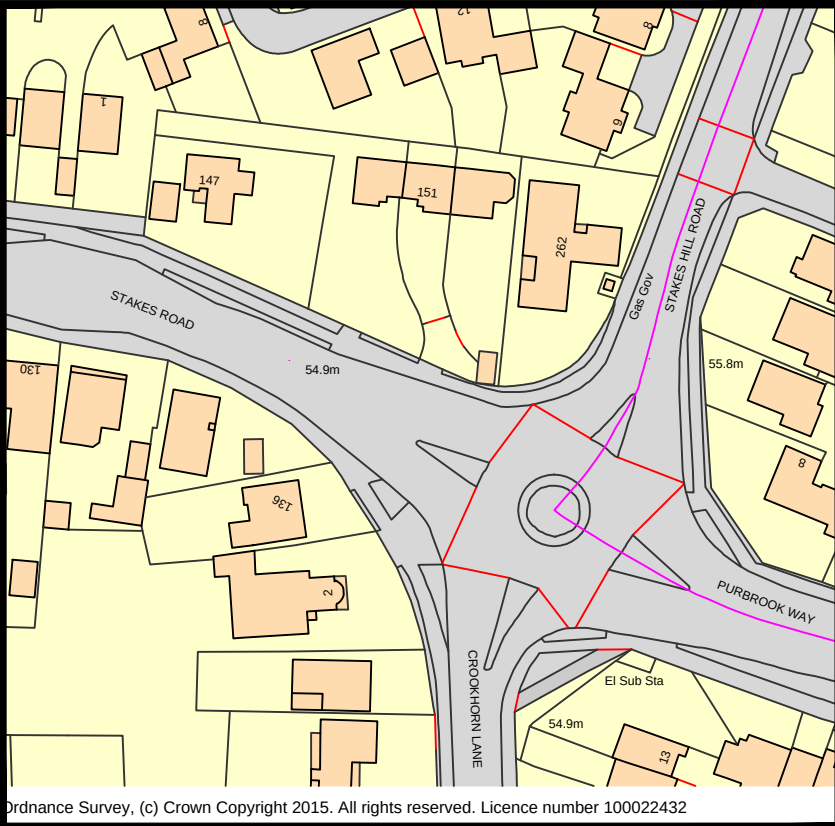


Location Plan Scale 1:50

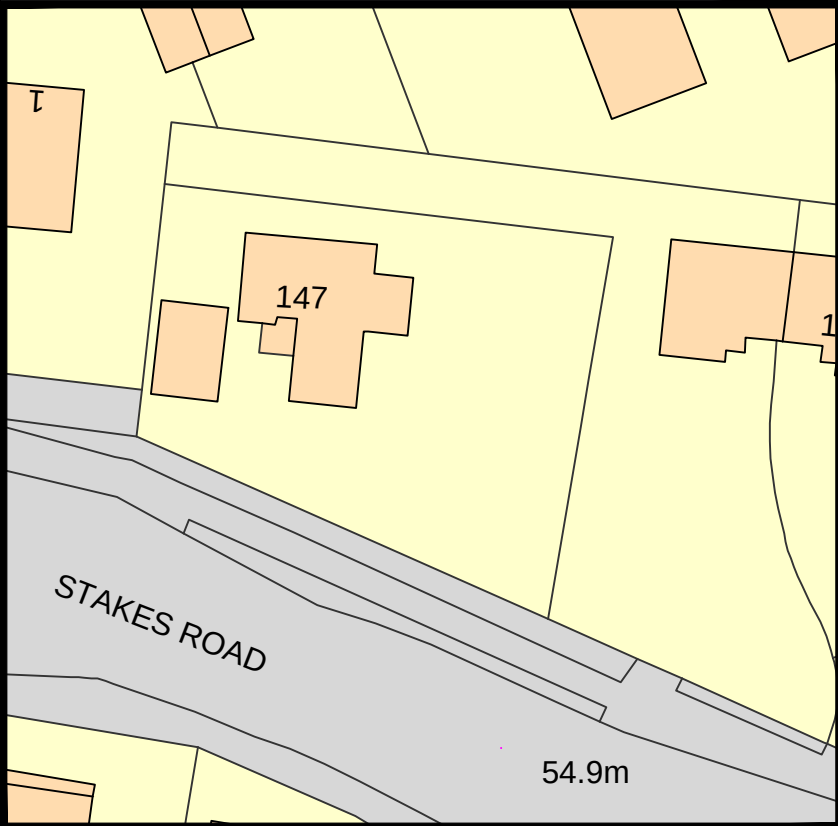

Location Plan Scale 1:50


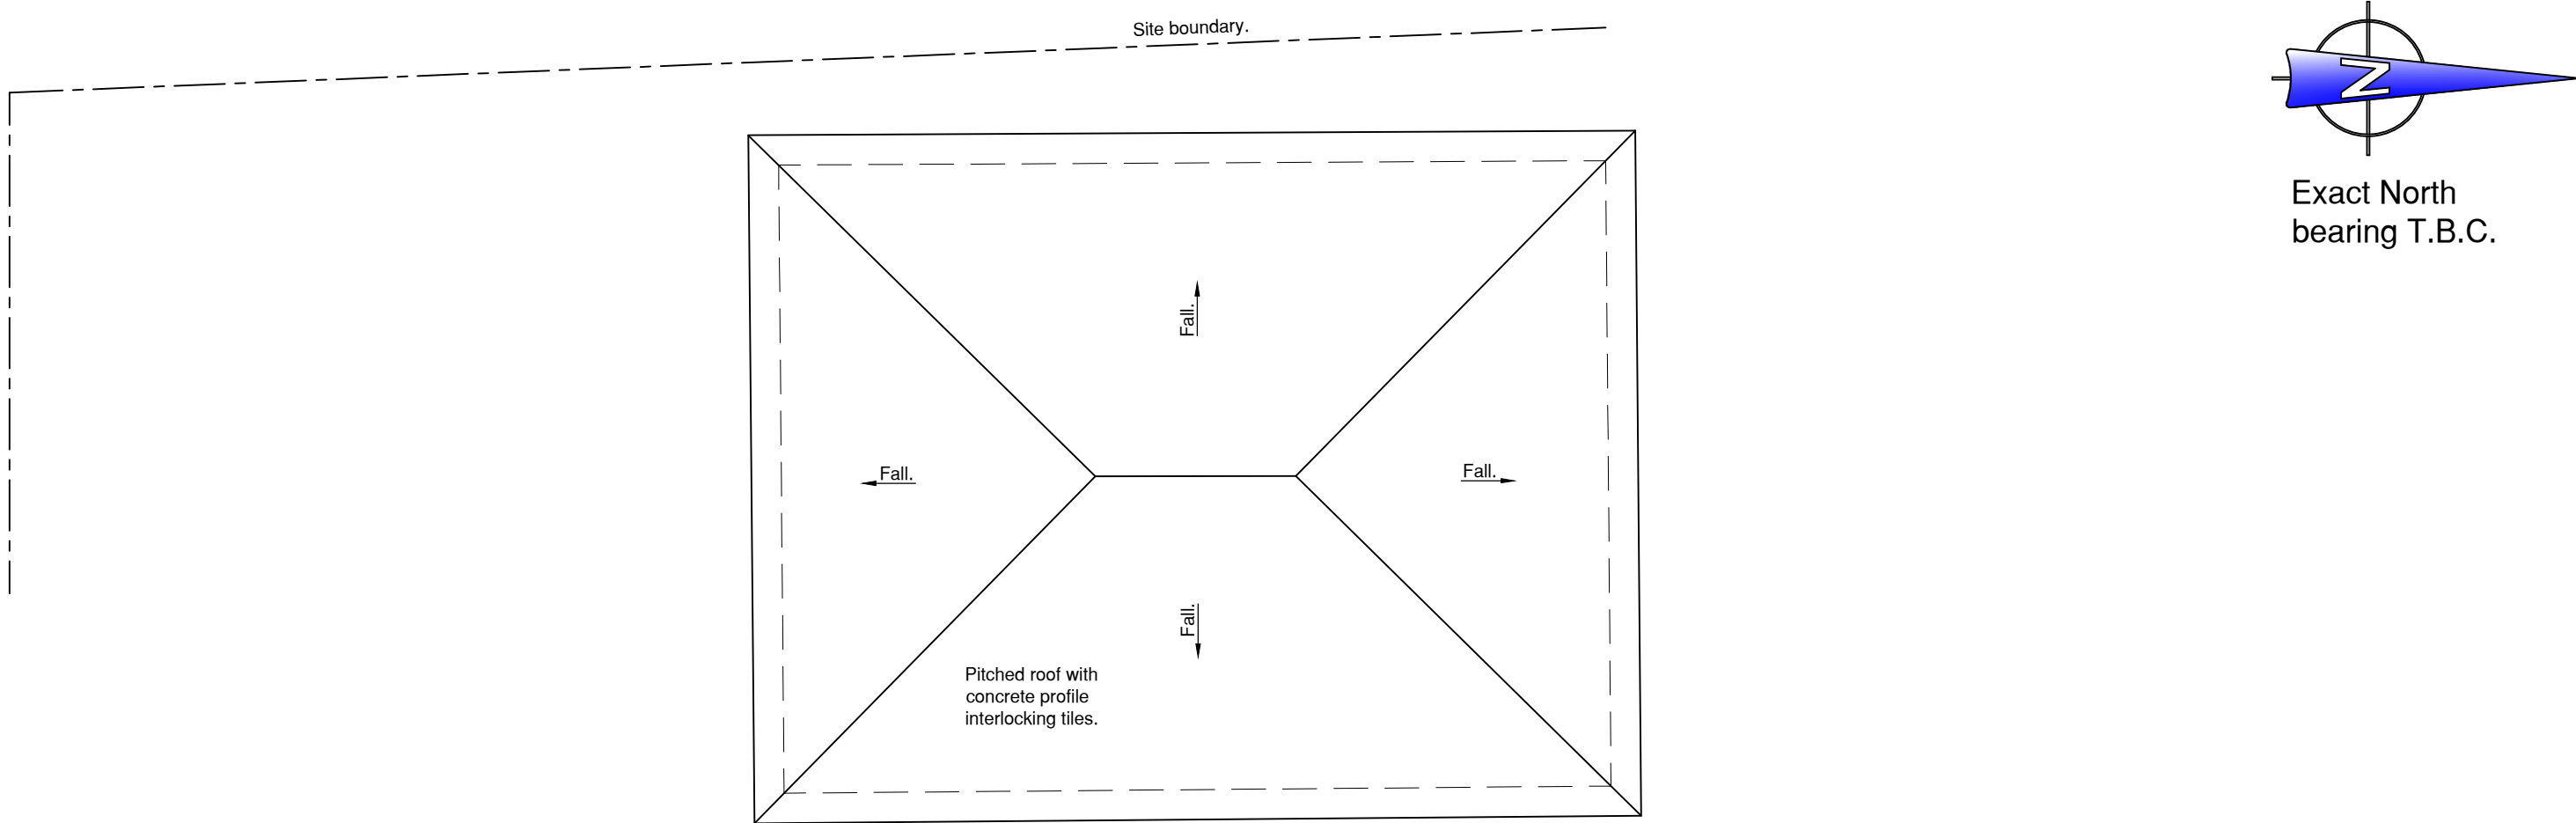


Existing Roof Plan Scale 1:100

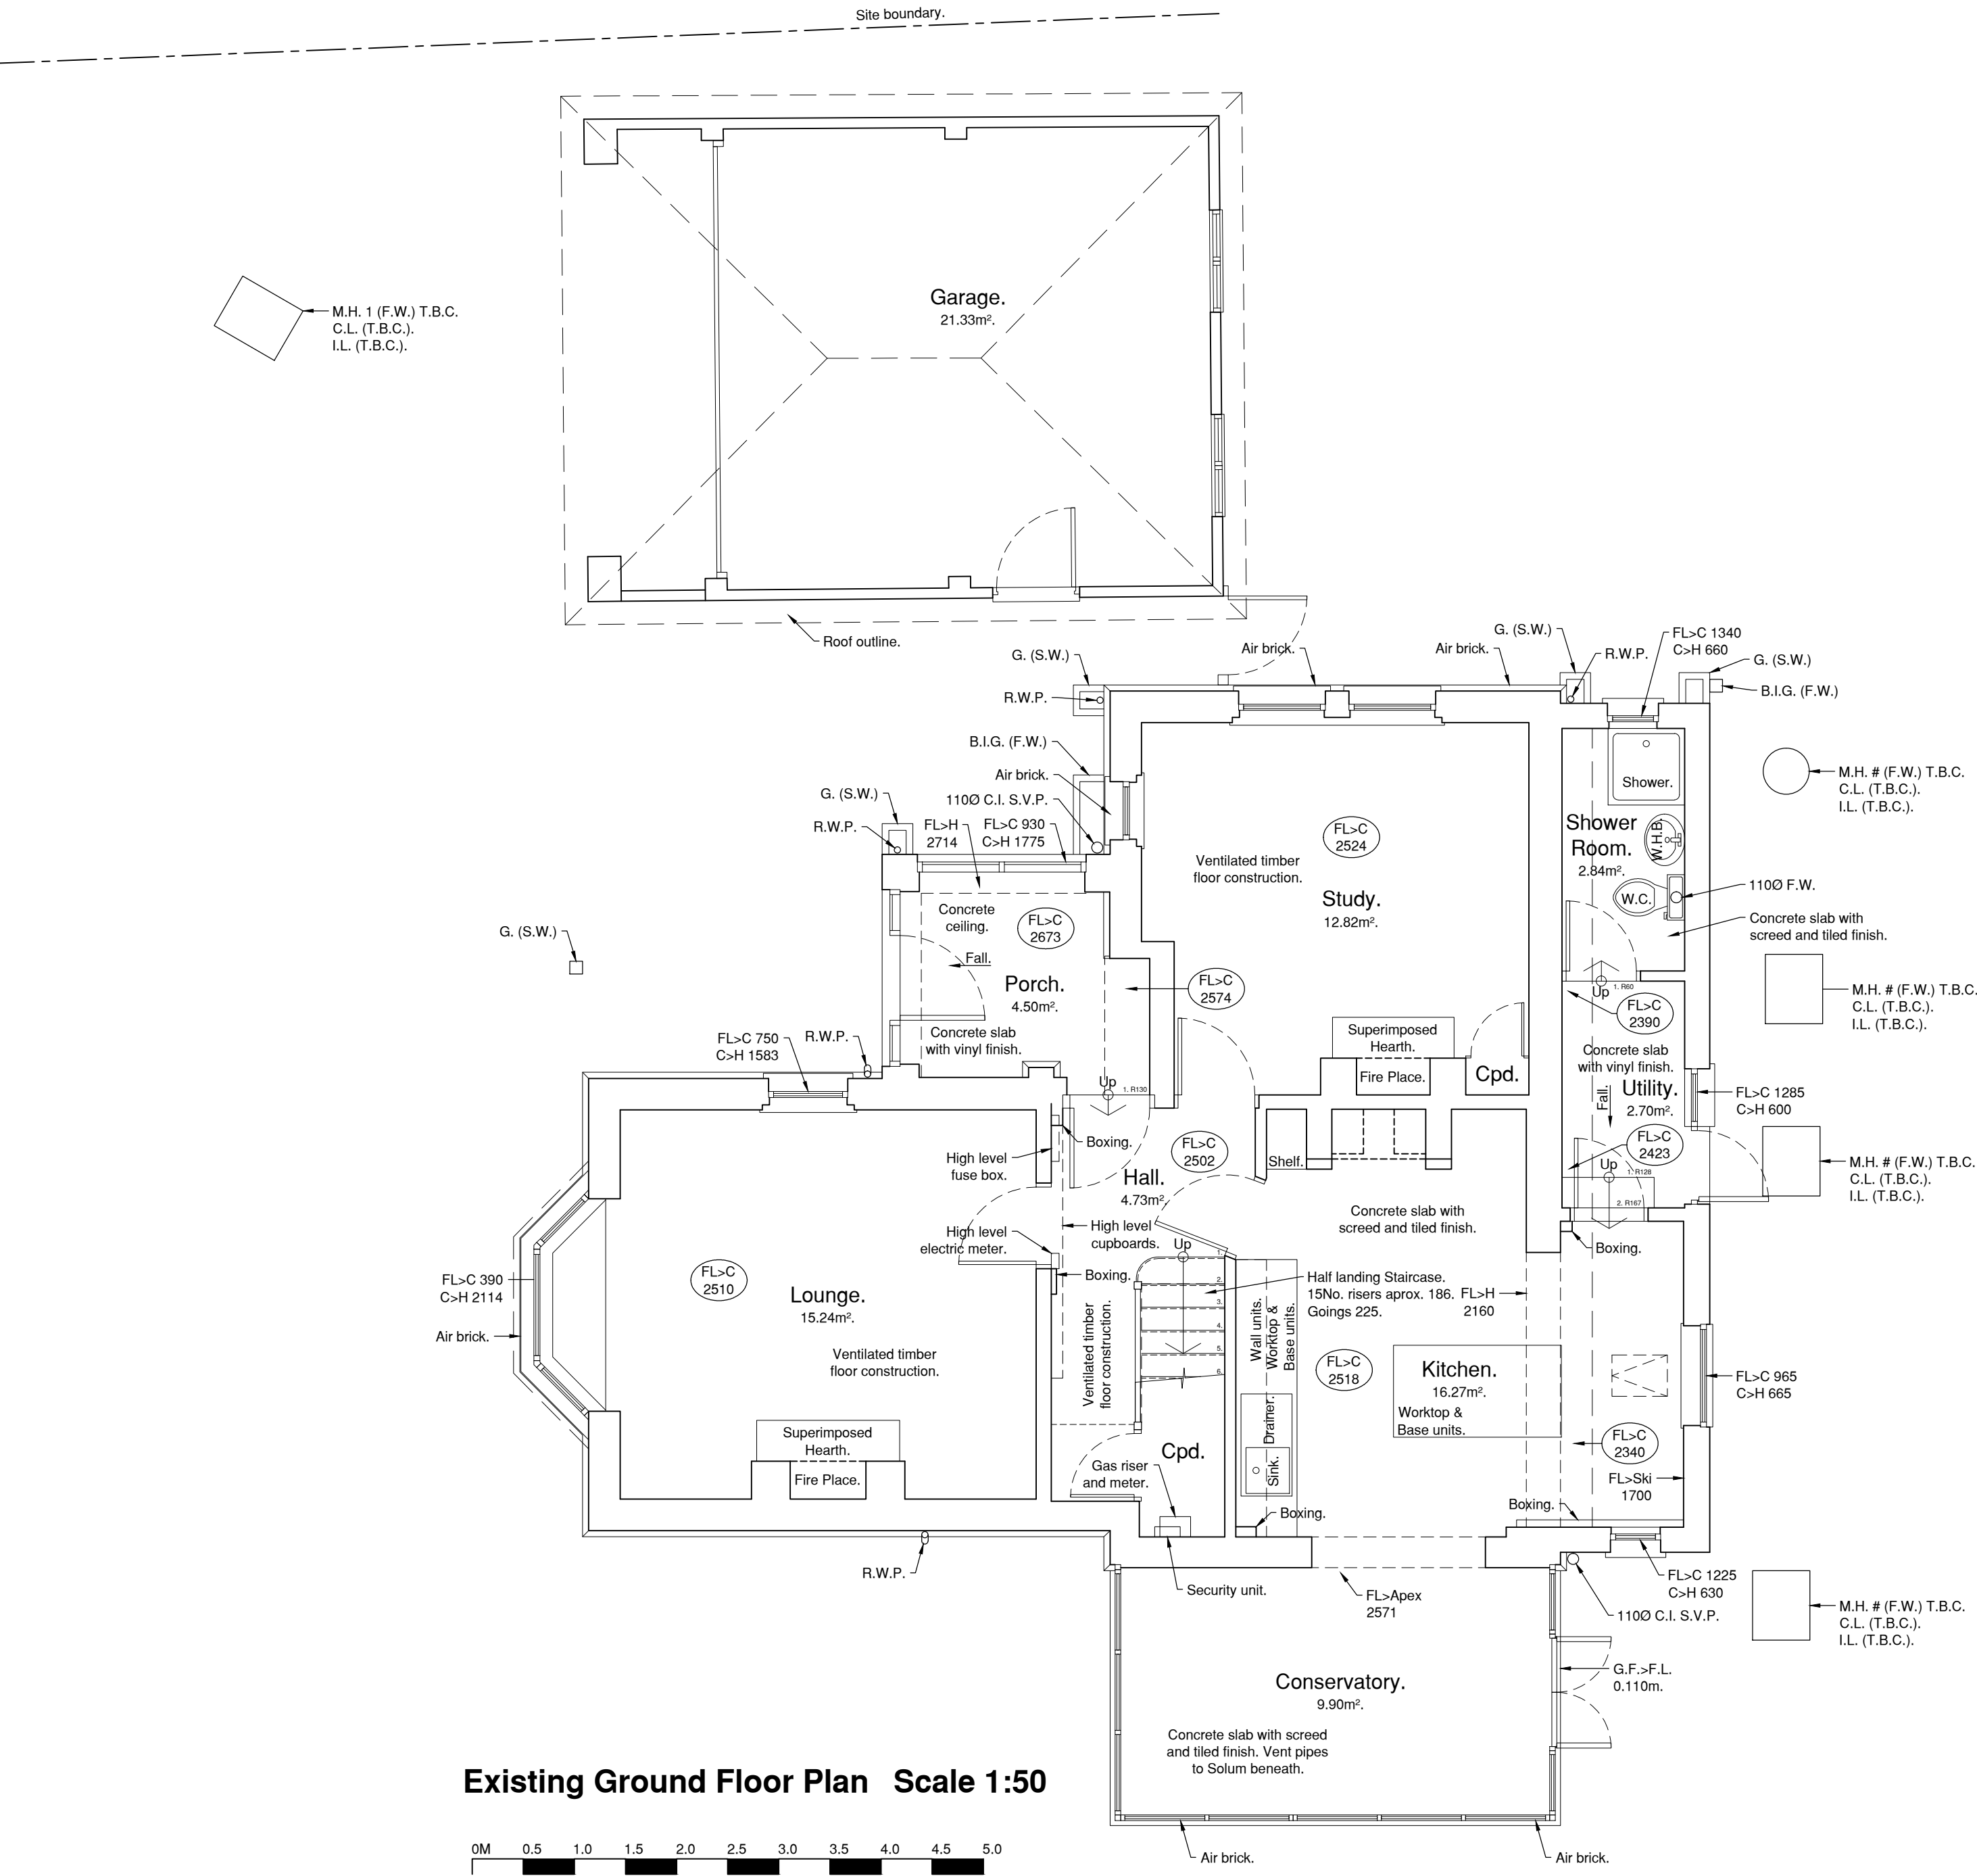

Existing Ground Floor Plan Scale 1:50

Existing First Floor Plan Scale 1:50

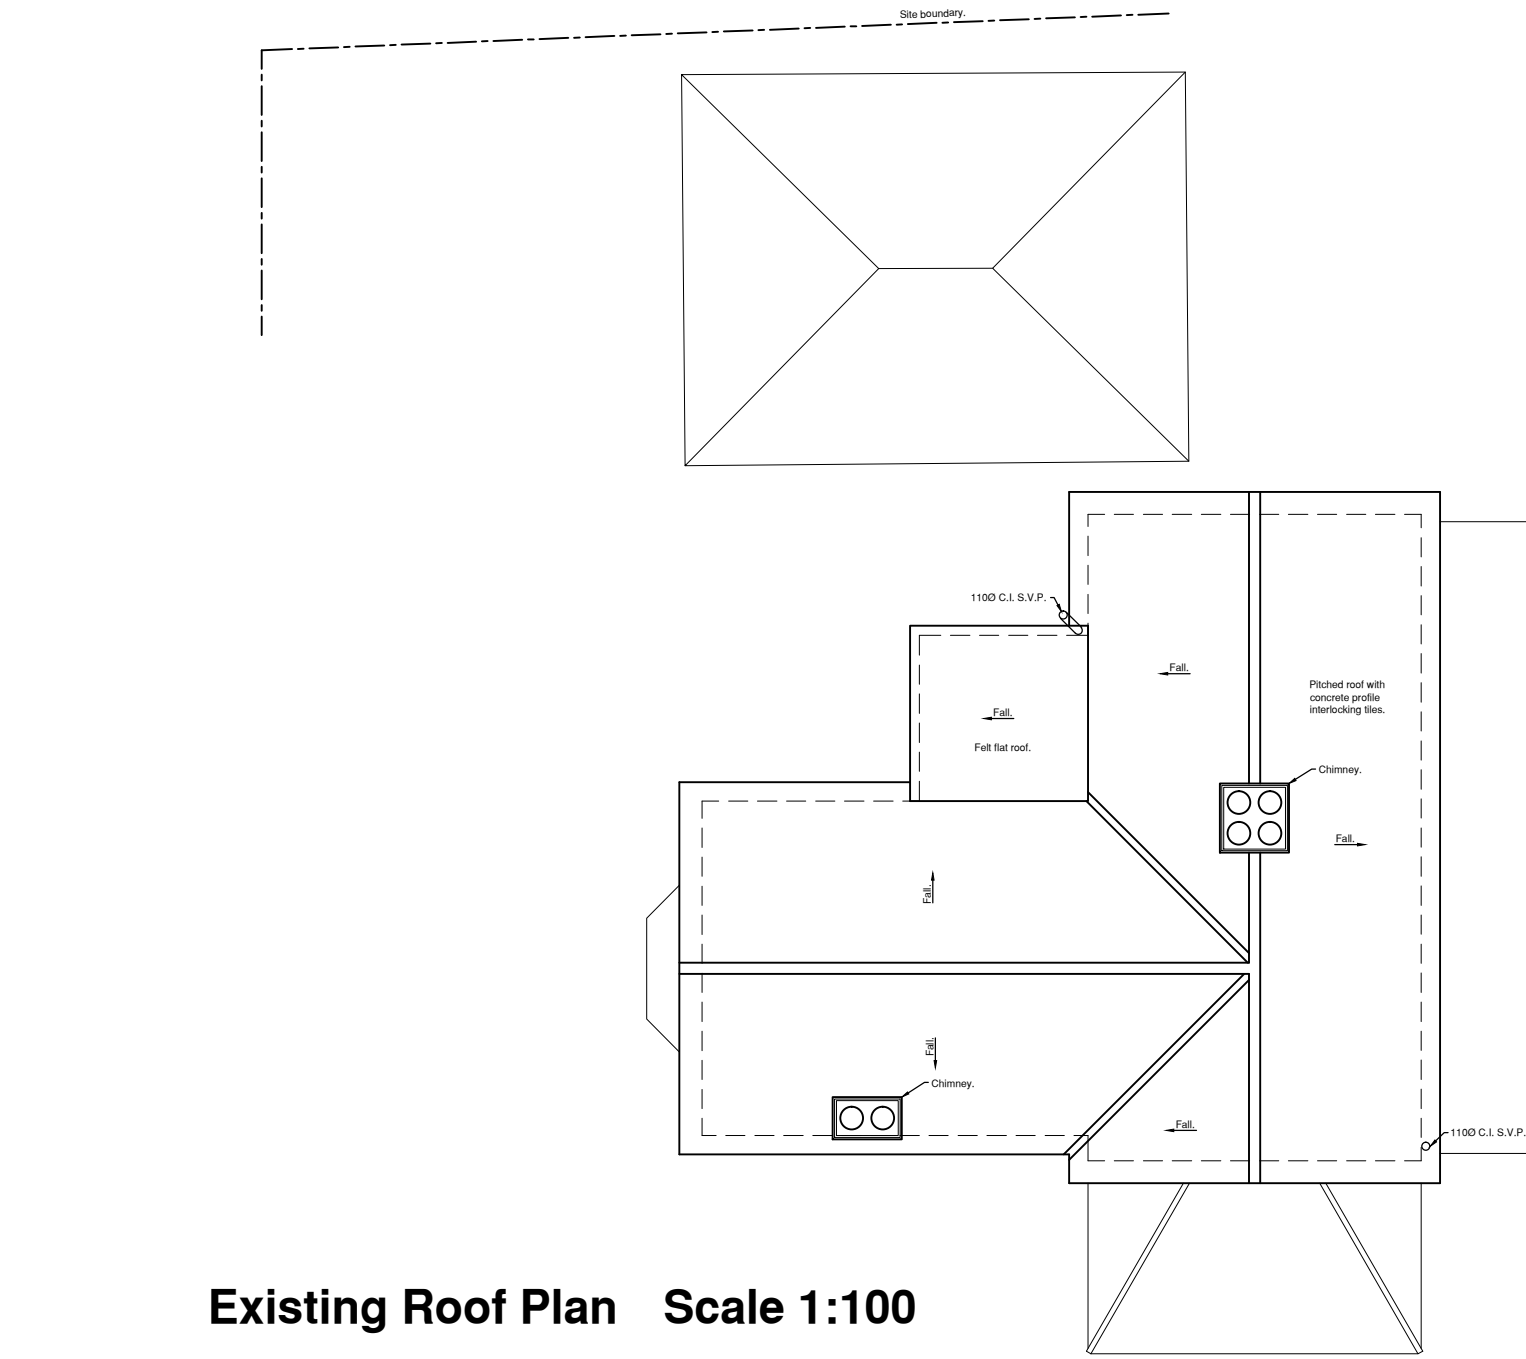 

Notes
All details are indicative only. All dimensions to be checked on site by contractor prior to commencement of works. Any discrepancies in drawings to be reported to Philips Surveyors LLP.

Philips Chartered Surveyors
Building Surveyors, Designers and Consultants
T/a Philips Surveyors LLP
The Old Coach House, 78 Lower Street, Pulborough, West Sussex. BH20 2AZ
Tel: 01798 873222
Fax: 01798 873444
E: info@philips-surveyors.co.uk
W: www.philipscharteredurveyors.co.uk

CLIENT:
Mr. M. Banks,
147 Stakes Road,
Waterlooville,
Hampshire, PO7 5BN.

PROJECT:
147 Stakes Road,
Waterlooville,
Hampshire, PO7 5BN.

DRAWING TITLE:
EXISTING
Existing Ground & First Floor Plan, Roof Plan. Location & Block Plans.

DRAWN: DMG	JOB NO: 0000/15	SCALE: 1:50 @A1
CHECKED: PW	DRAWING NO: EX-1	REV: -
DATE: July 2015		

© Philips Surveyors LLP