
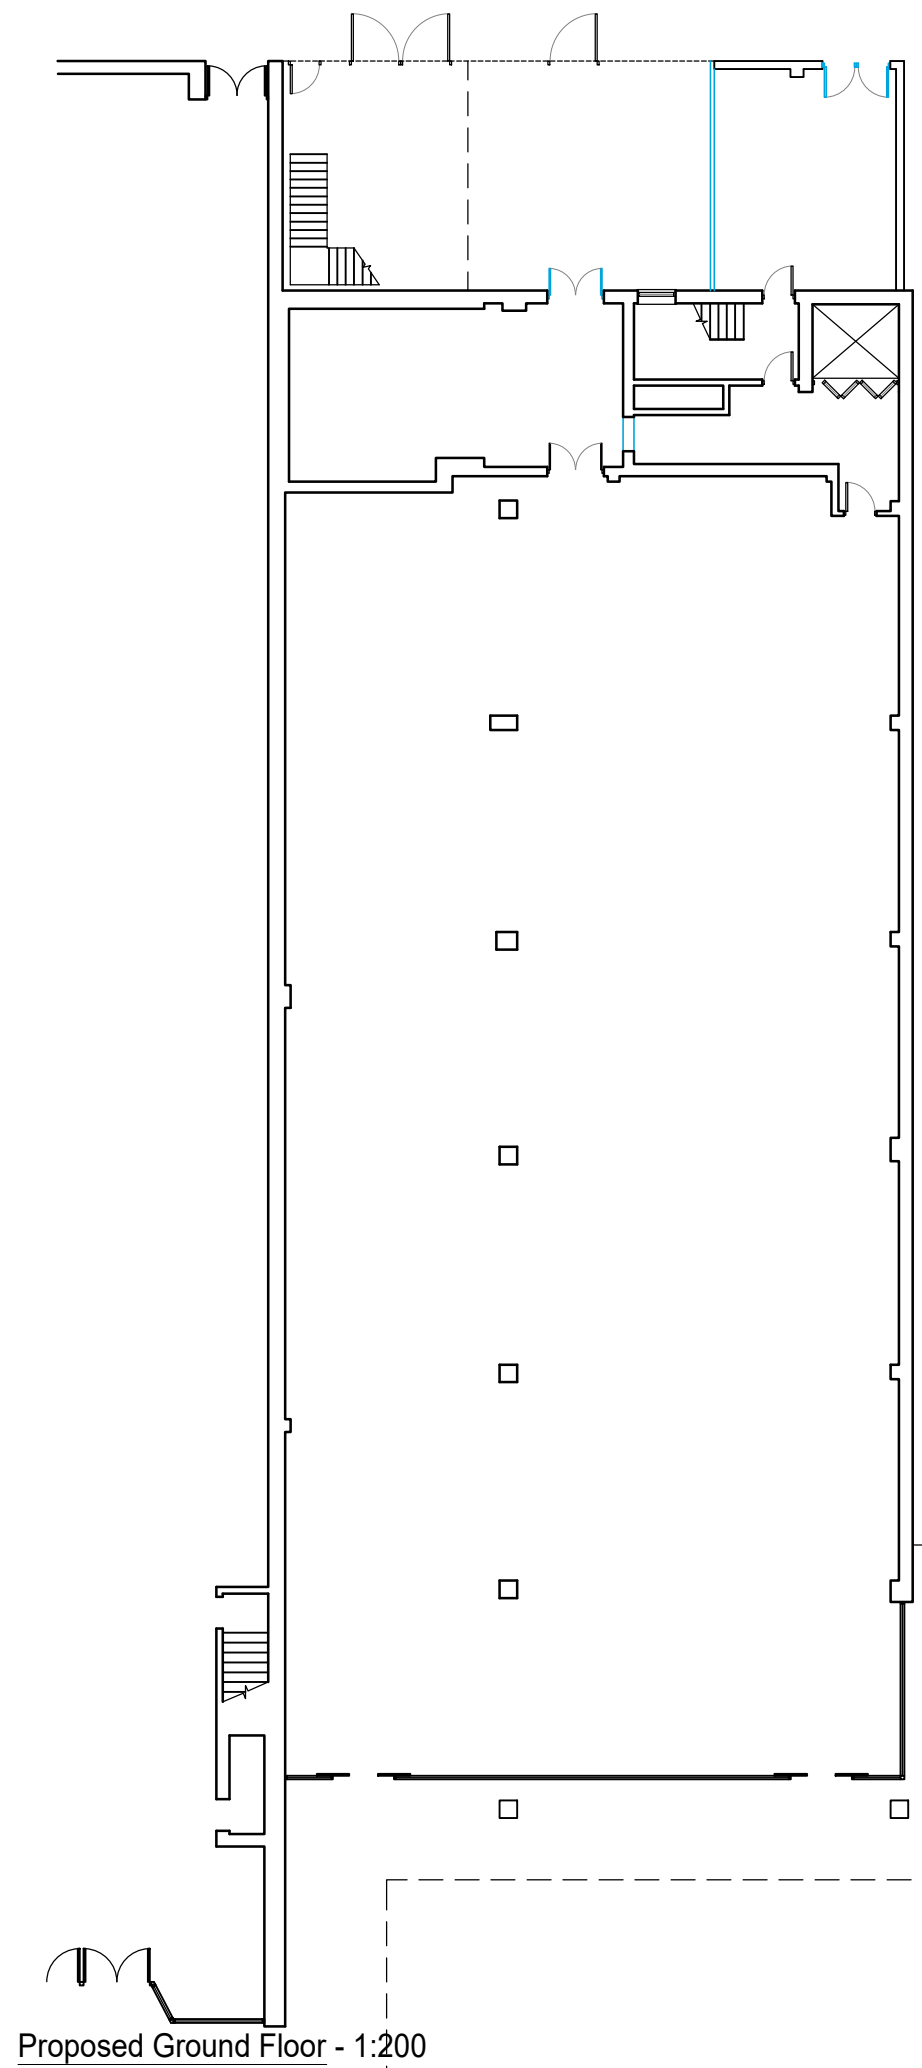


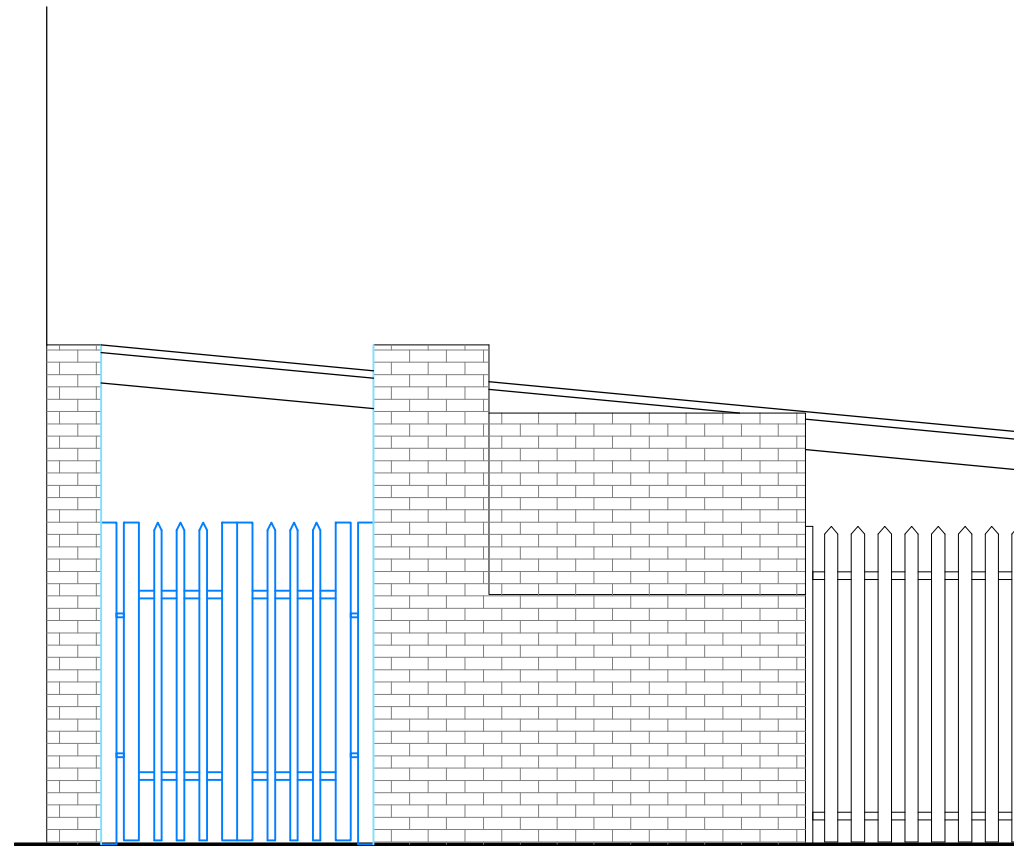

Rev	Revision					By	Date

KAD

NIGHT ARCHITECTURAL DESIGN

K.A.D. Ltd.
 First Floor Unit 7
 The Quarterdeck
 Port Solent
 PO6 4TP

T: 01489 660194
 E: admin@k-a-d.co.uk
 W: www.k-a-d.co.uk

Client

DS PROPERTIES

Project

79-81 GREYWELL ROAD
 LEIGH PARK
 HAVANT
 PO9 5AH

Drawing

PROPOSED FLOOR PLAN

Scale 1:200@A3	Date DEC 2021
---	--

Project no.	Sequential	Bldg/Floor	Detail	Rev
KAD	01	A	PR	C