



No.6 Furze Way, Cowplain, Hampshire, PO8 9DL.

NOTES:
The contractor, sub-contractor or supplier is to check all relevant dimensions, levels, existing structure and materials together with existing service runs prior to commencing the works. ANY DISCREPANCIES ARE TO BE BROUGHT TO THE ATTENTION OF THE ARCHITECTURAL DESIGNER.
© This drawing is copyright and may not be copied, traced, altered or reproduced without the express written permission of the Architectural Designer.

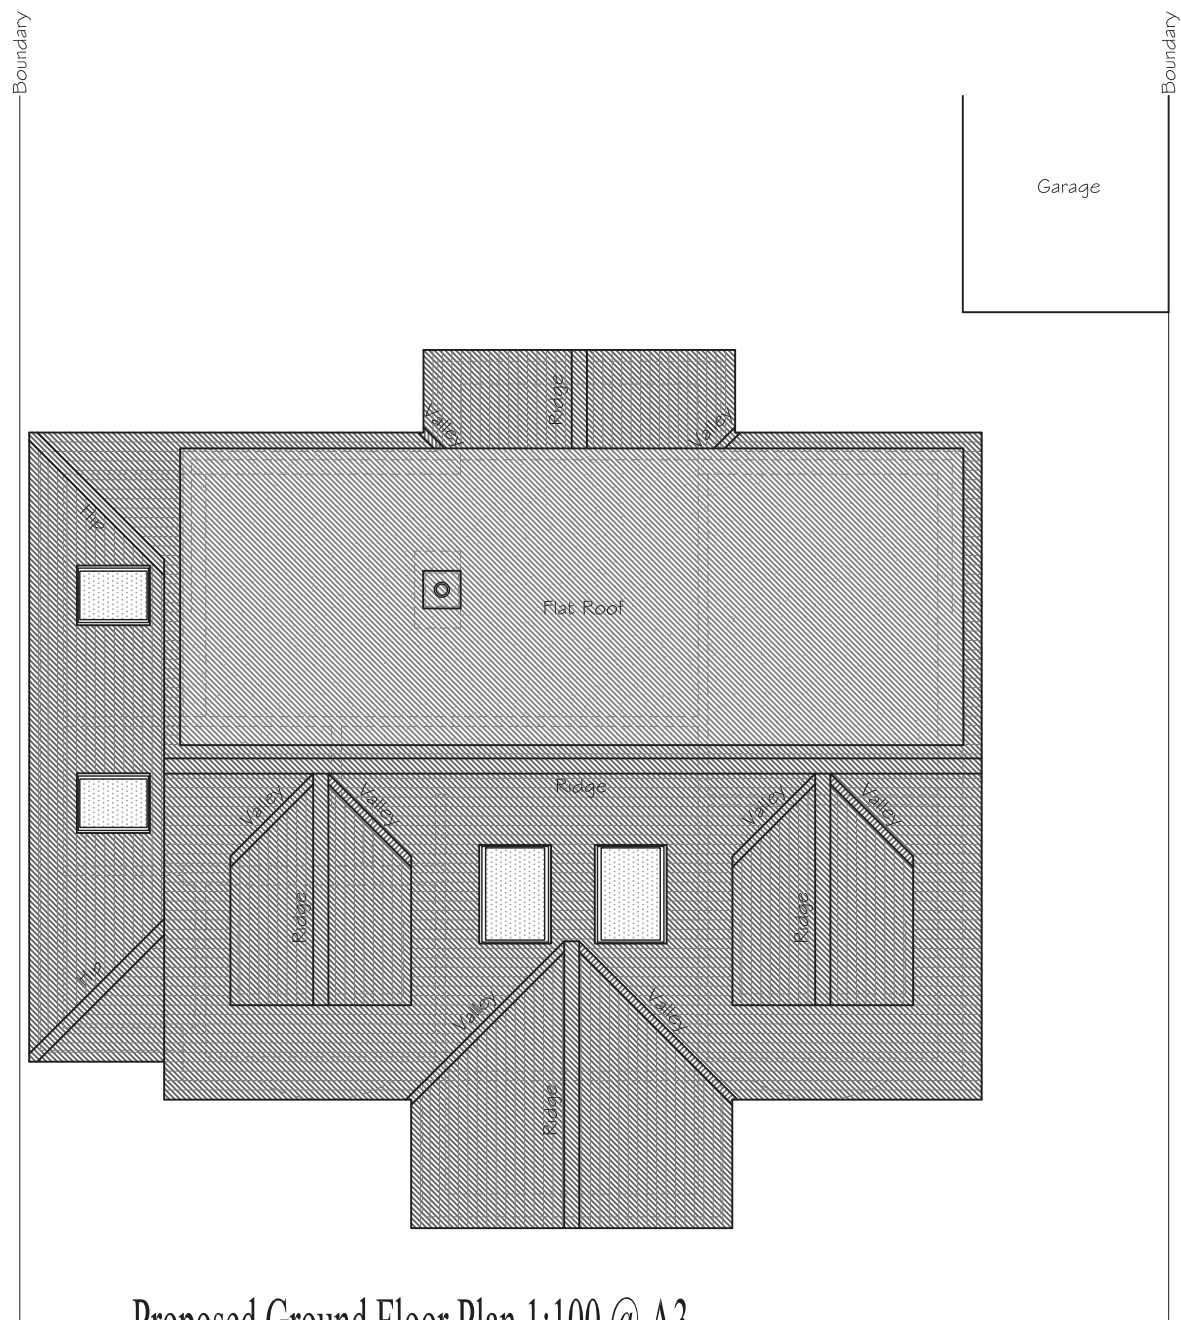

Proposed Ground Floor Plan 1:100 @ A3

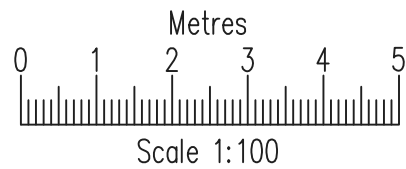

L.M.D.
DESIGNS Ltd.
ARCHITECTURAL
& INTERIOR DESIGN

4 Foxcombe Close,
Swanmore,
Hampshire SO32 2UJ.

Tel: 07876 712622
Email: Lmdarchitecture@aol.com

Job Title
**Proposed Extensions at No.6,
Furze Way, Cowplain, Hampshire.**

Client
Mr & Mrs D. Holden

Drawing Title
**Planning
Ground Floor & Loft Plans
Proposed**

CAD REF: 221908-6-Furze-Way.dwg Scale 1:100
Drawn SLV Amended Checked Date Nov '21
Job No. **221908** Drg. No. **104** Rev.