

NOTES:

Dimensions to be checked on site before commencing work. Any discrepancies shall be reported to the architect immediately.

Do not scale from these drawings except for planning purposes. Use figured dimensions only.

Where applicable this drawing is to be read in conjunction with other consultants' drawings.

Existing walls




Proposed walls




Proposed structure

.....

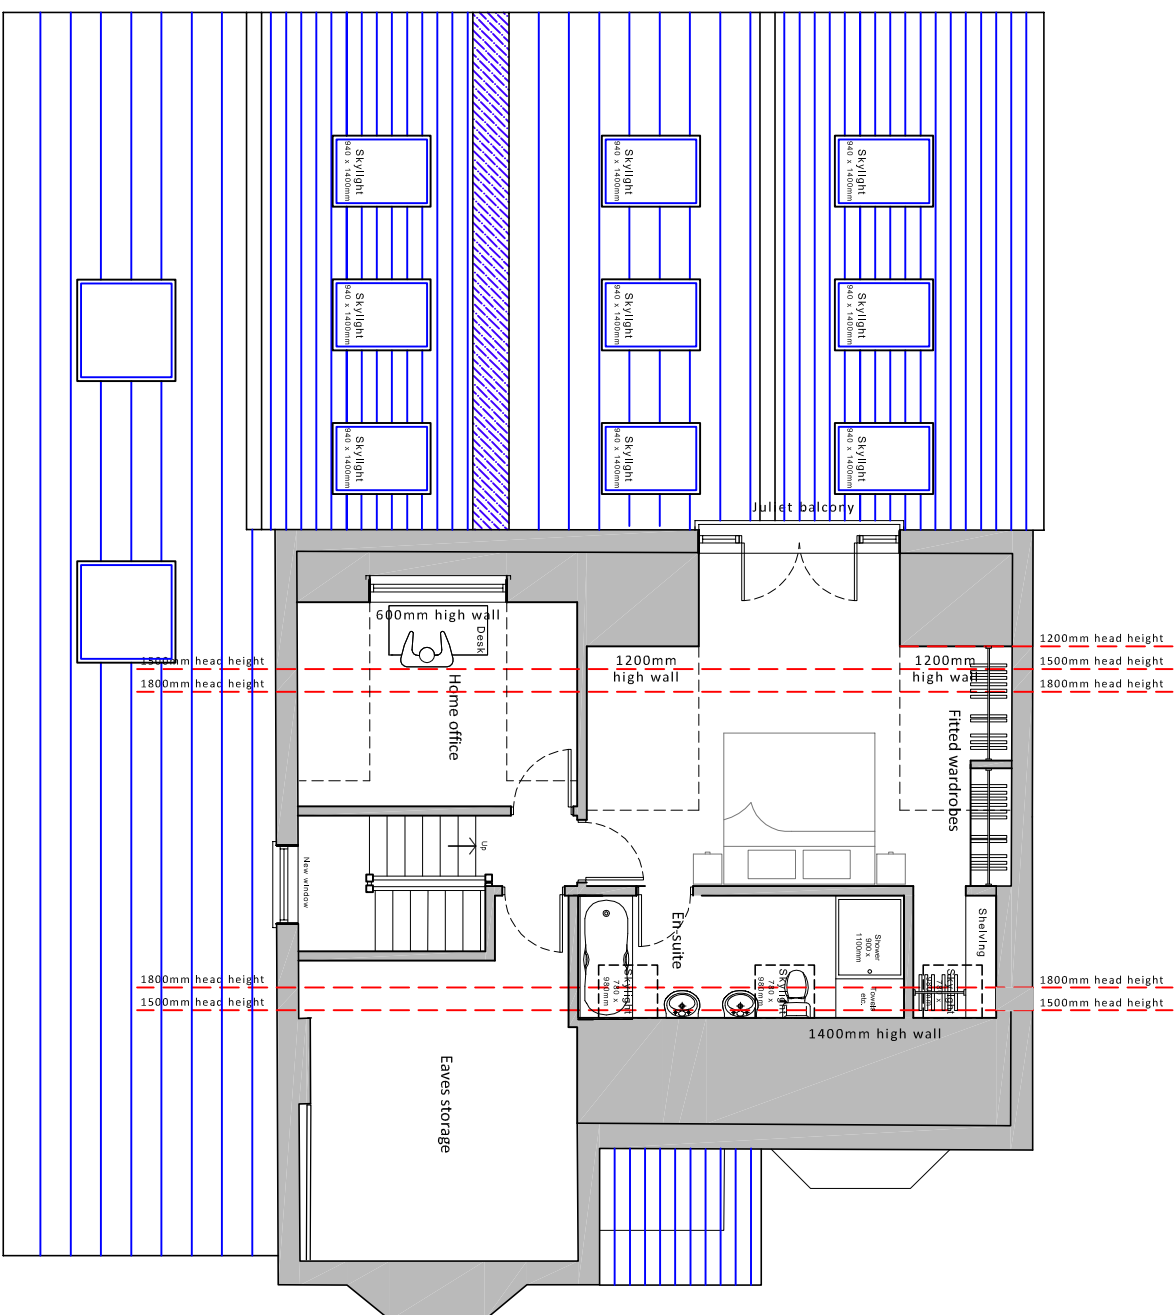


Second floor plan

Proposed floor plans scale 1:100

 

Roof plan

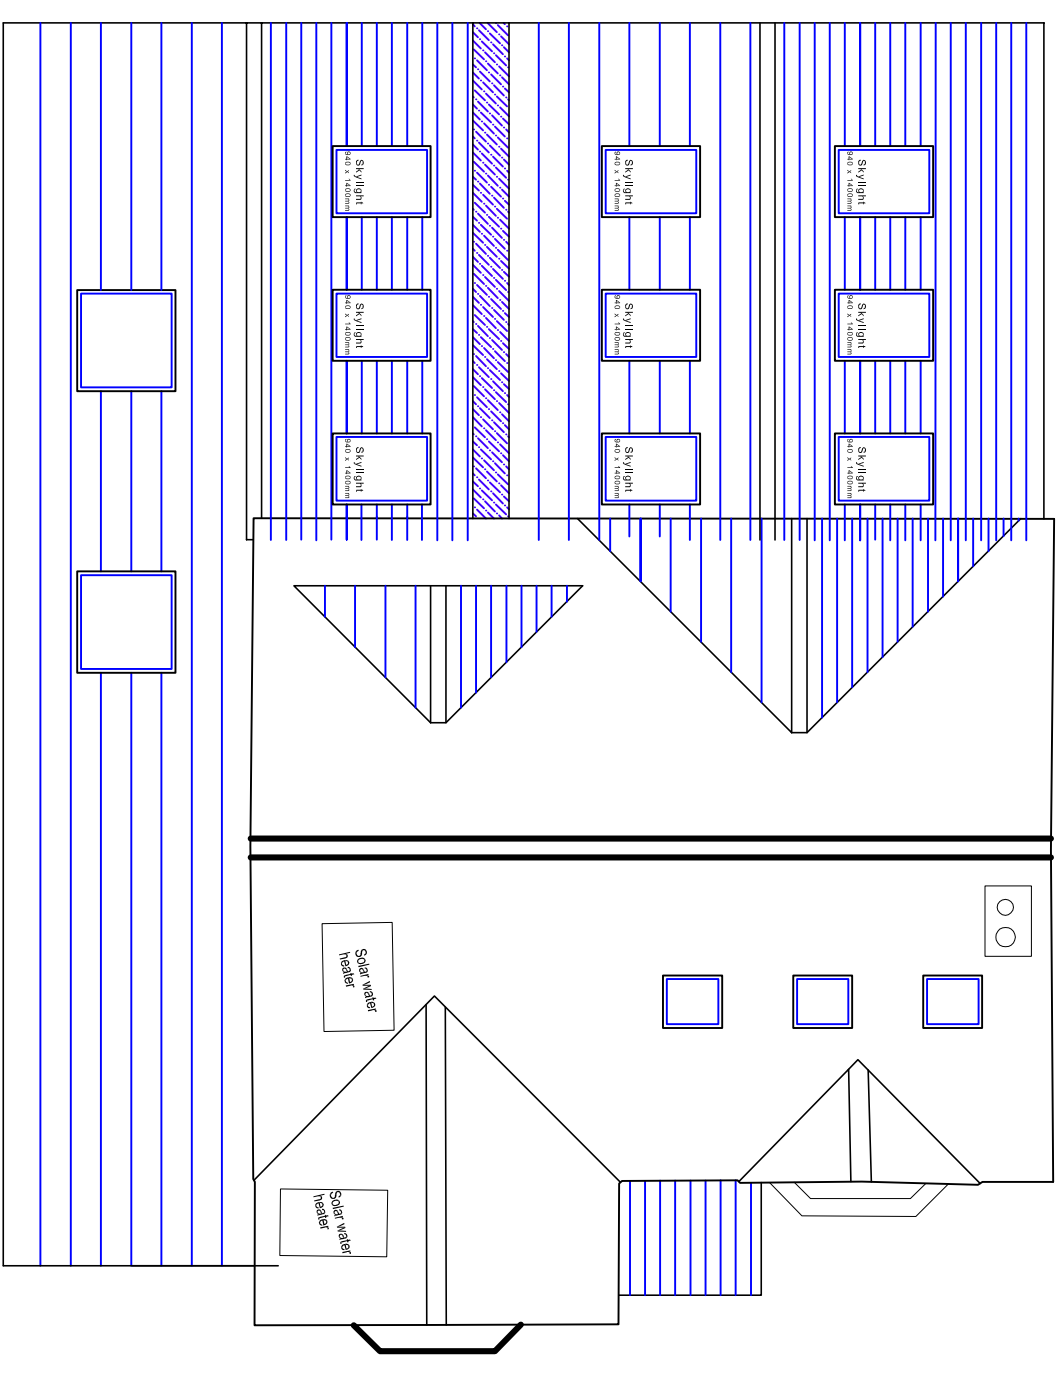

For MR & MRS CORNEY		Title PROPOSED GROUND & FIRST FLOOR PLANS		Office Tel: 01243 933732	
Project PROPOSED EXTENSION AT 21 BELLAIR ROAD, HAVANT, PO9 2RG		Date MAY 2021	Drawn JB	Scale 1:100 @ A3	Checked -
		Job Number PL 45221	Drawing Number -03		Revision C
		Email: admin@jb-architecturedesign.com			
		Web: www.jb-architecturedesign.com			
					
JB ARCHITECTURE					