




1 EXISTING FRONT ELEVATION
PL-05 Scale 1:100 @ A1

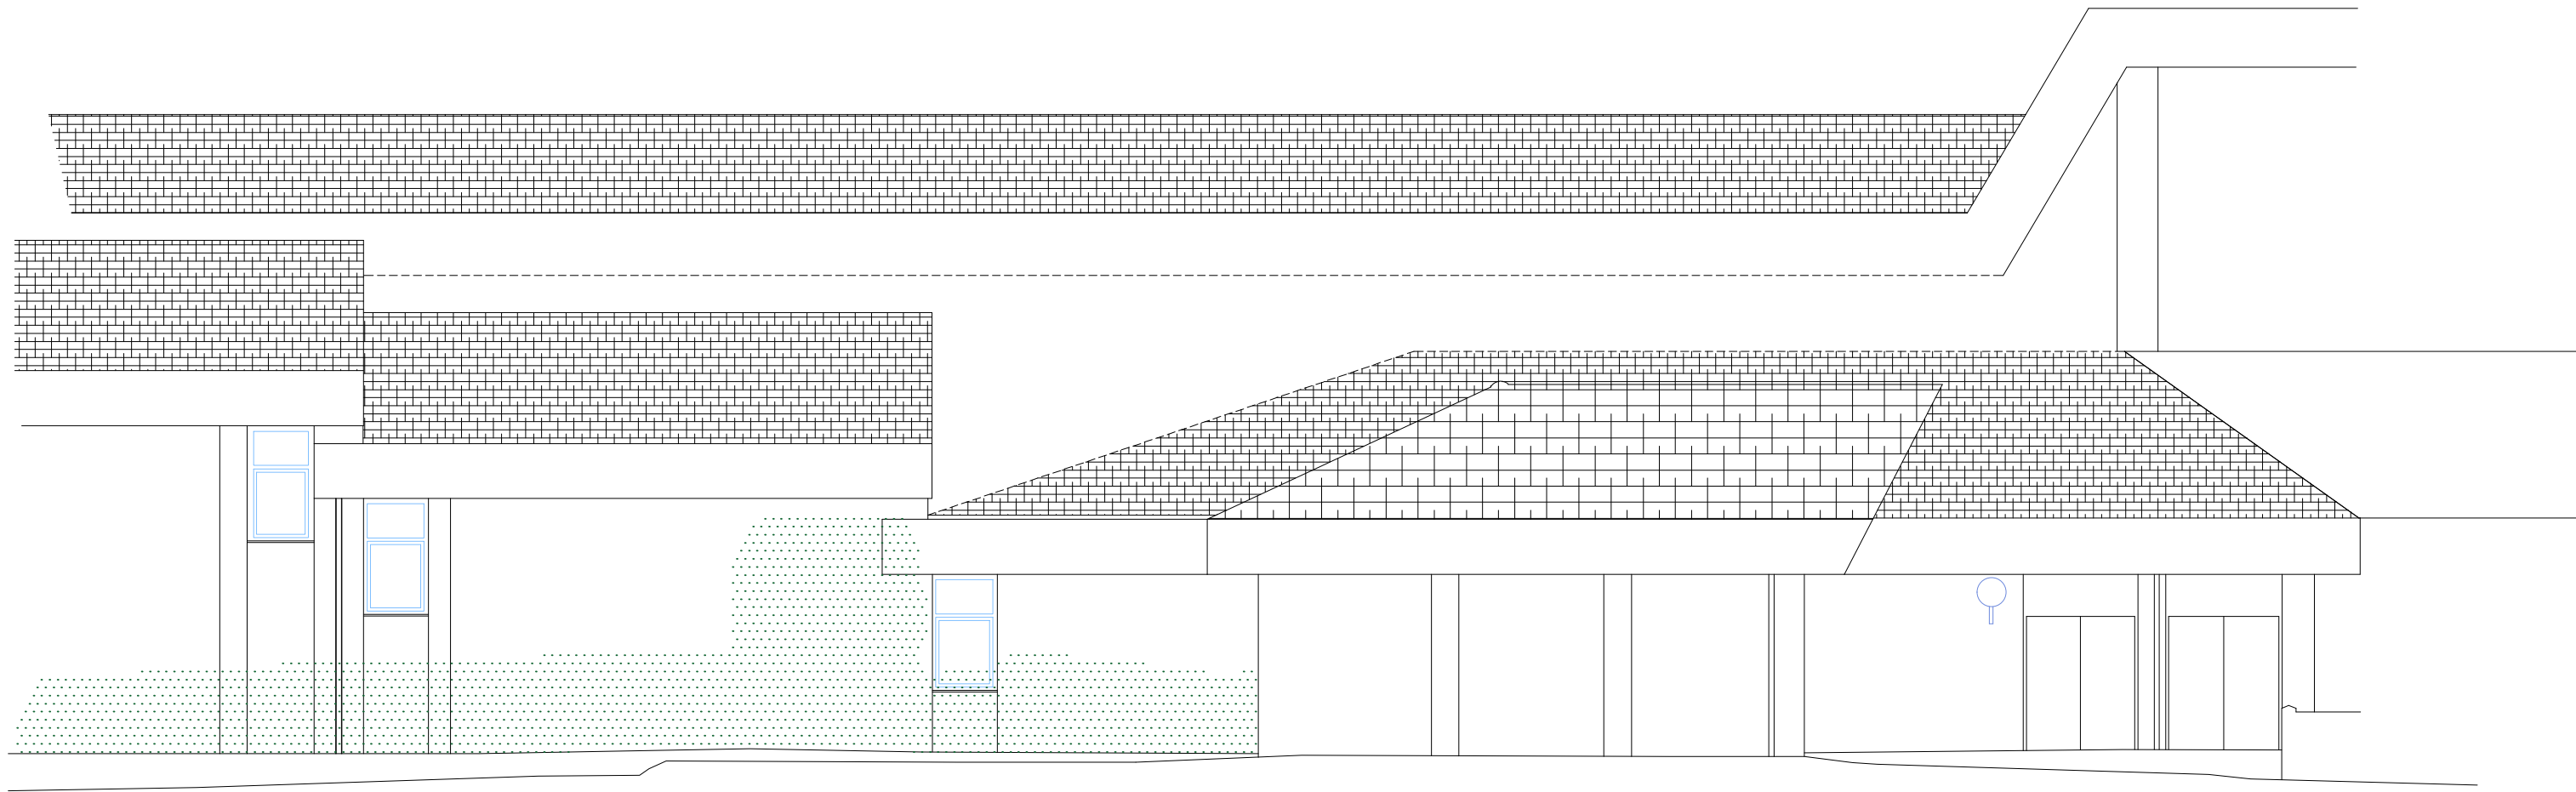


2 PROPOSED FRONT ELEVATION
PL-05 Scale 1:100 @ A1

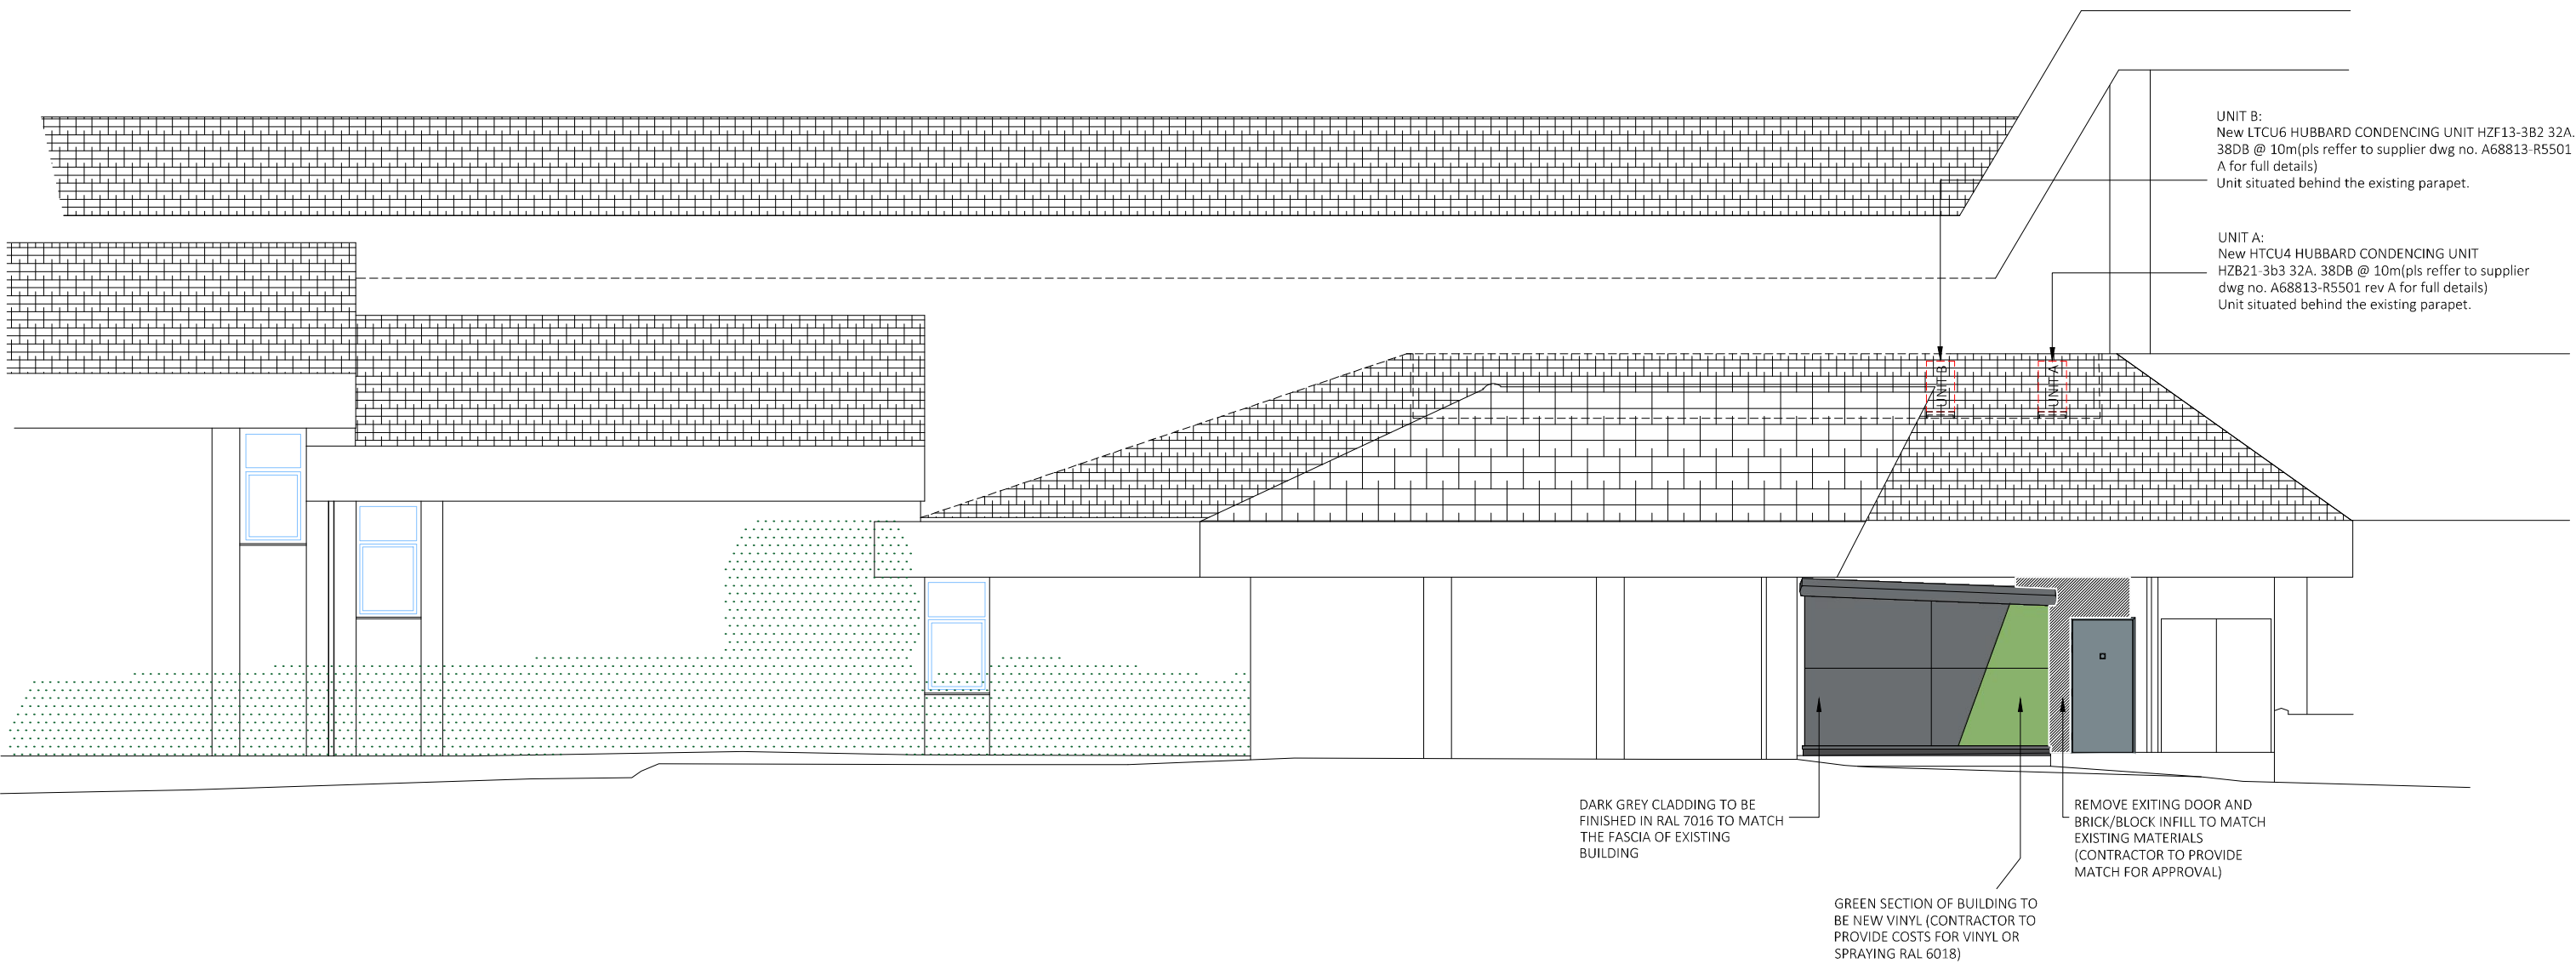

3 EXISTING SIDE ELEVATION
PL-05 Scale 1:100 @ A1

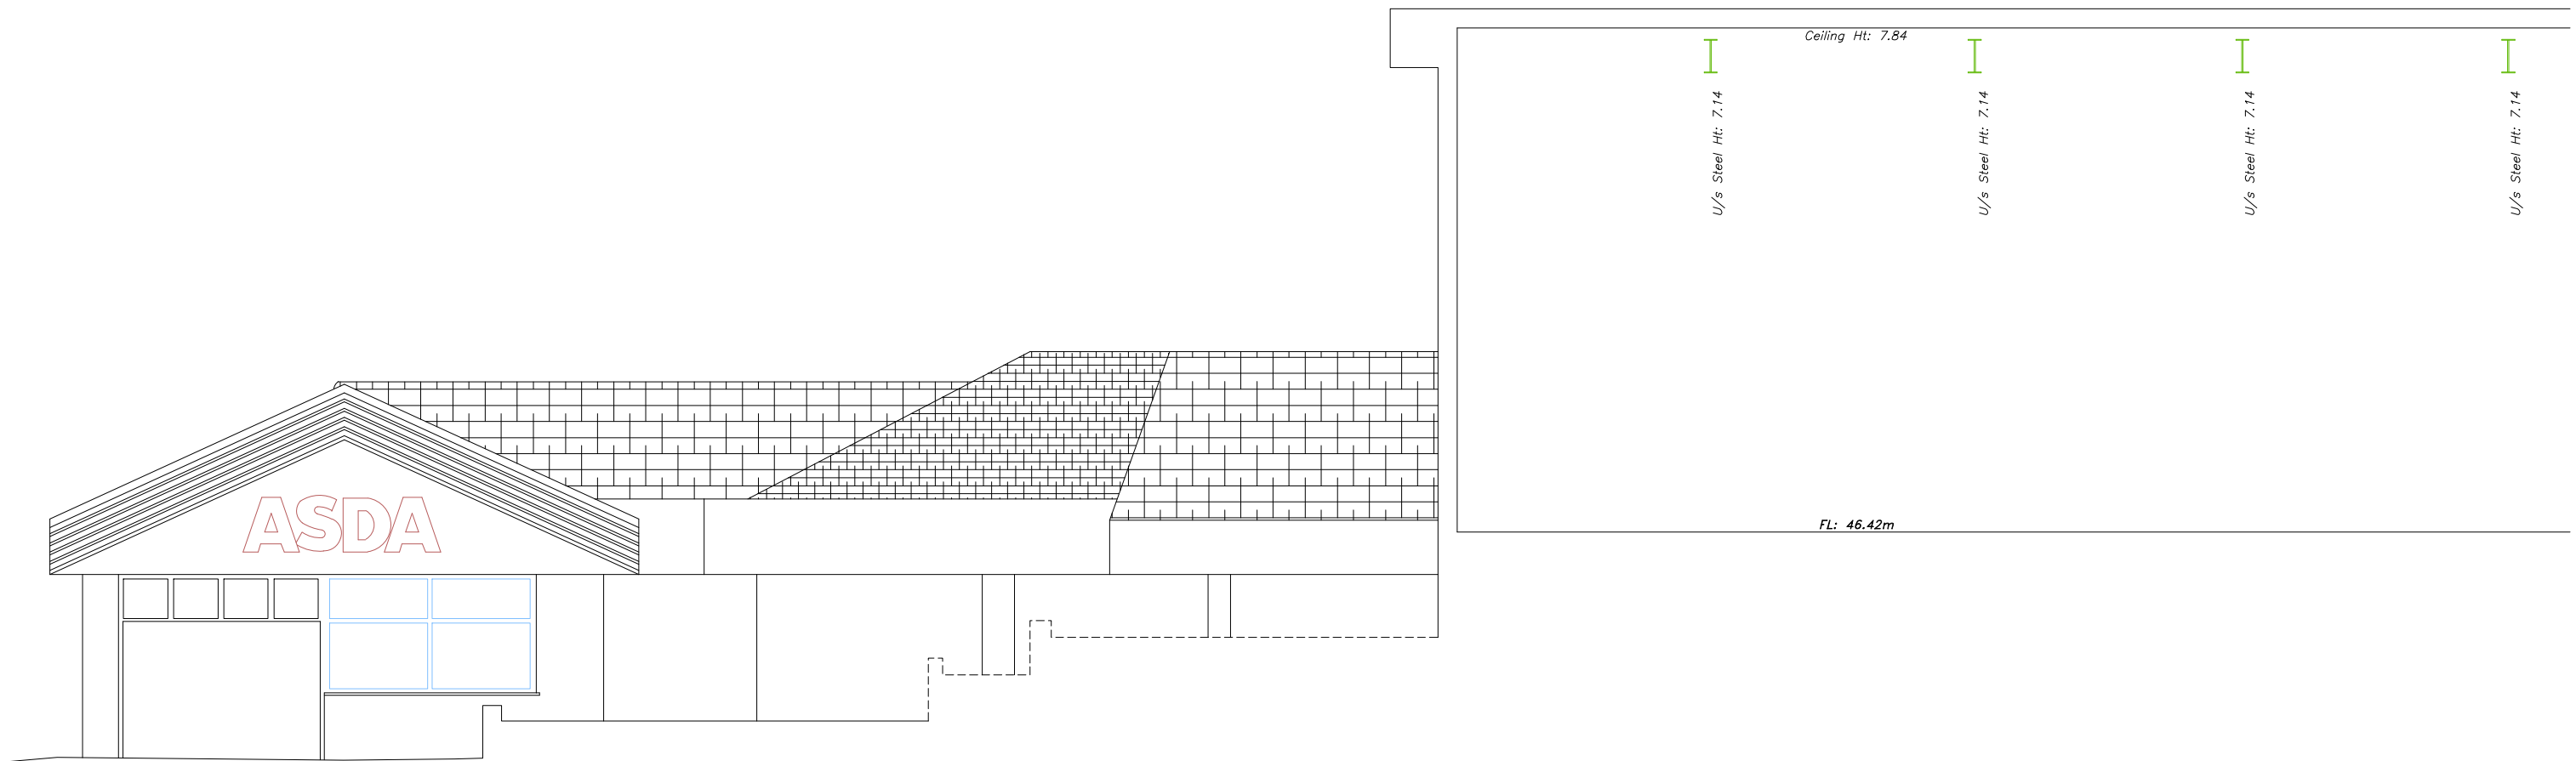

4 PROPOSED SIDE ELEVATION
PL-05 Scale 1:100 @ A1

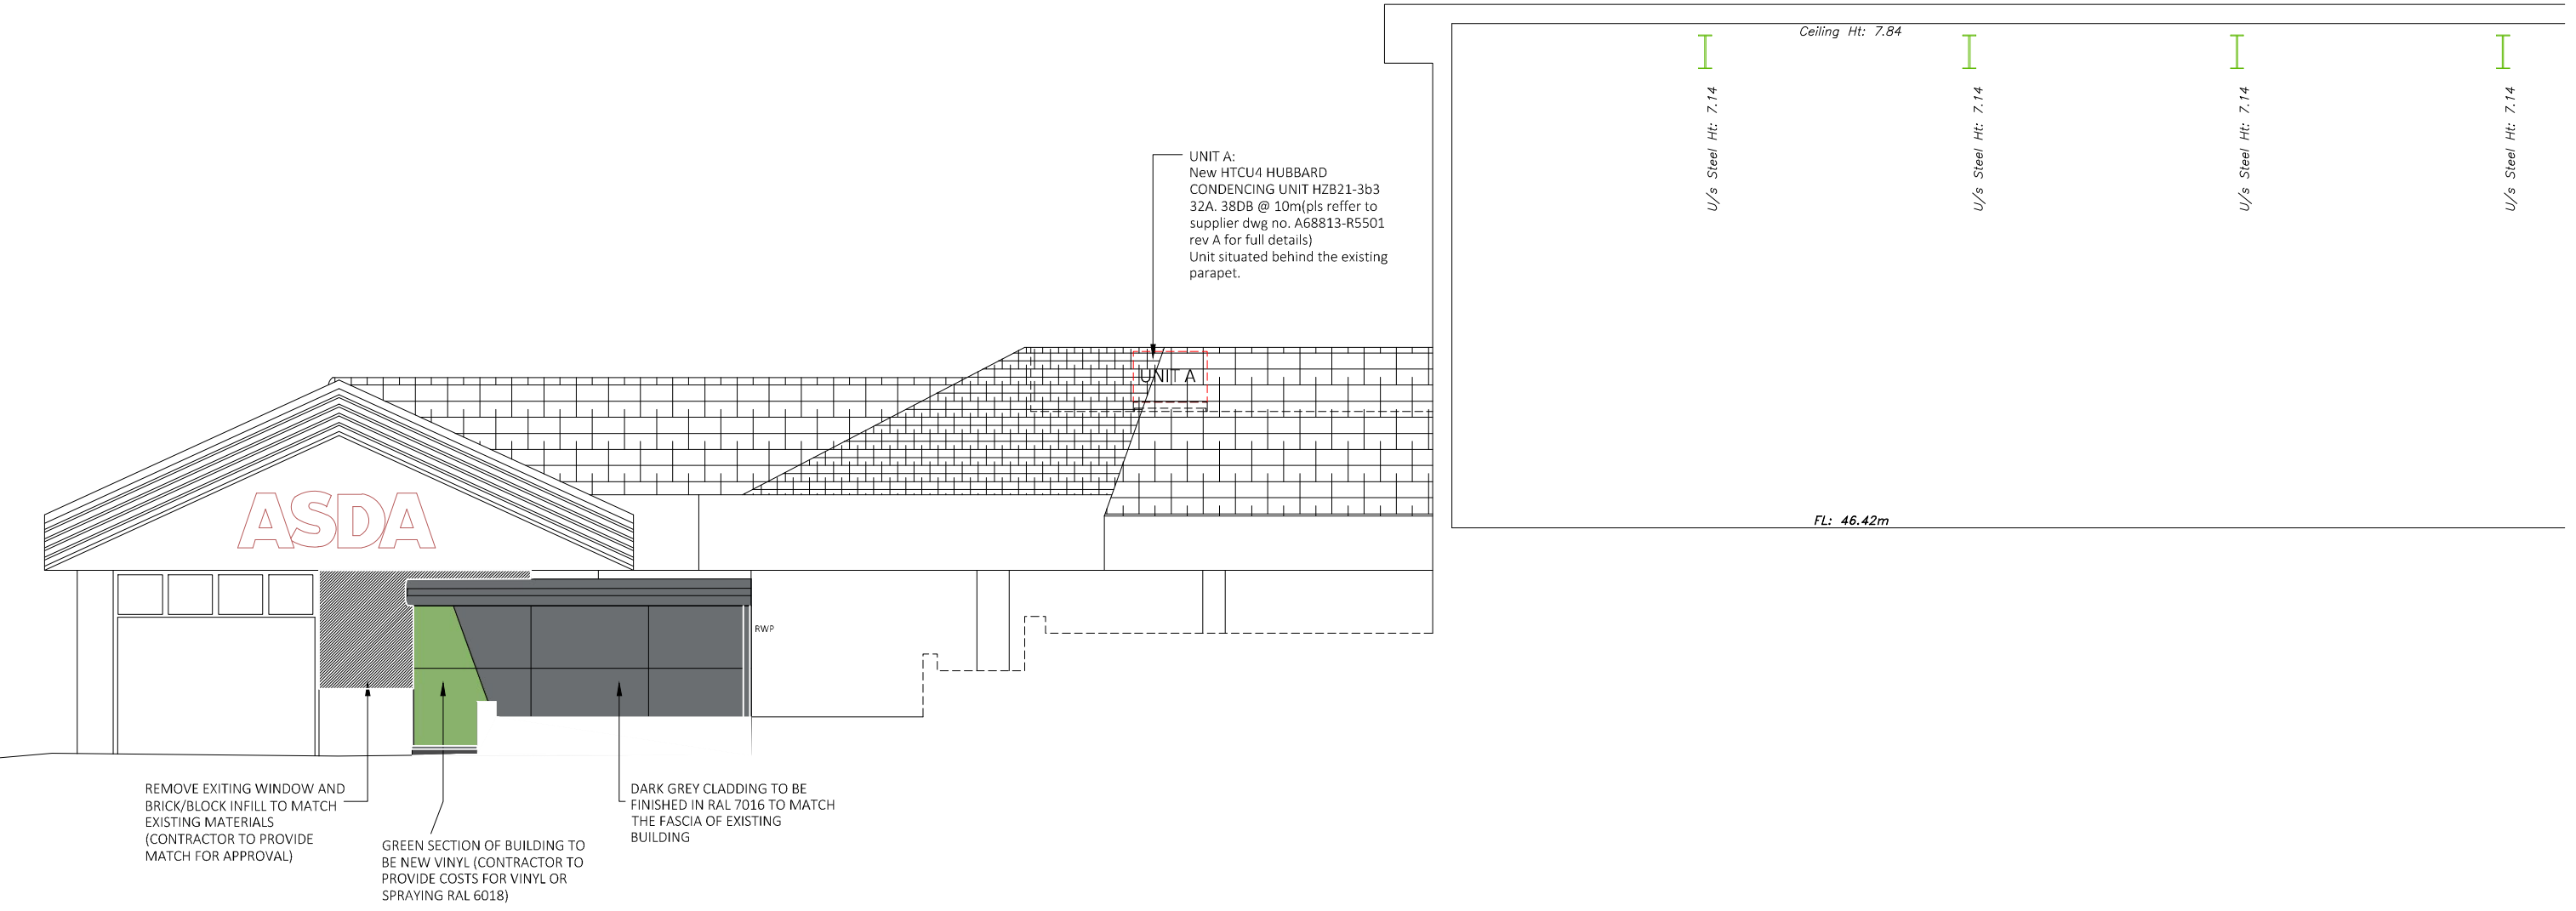

NOTES :

This drawing is to be read in conjunction with the following Whittam Cox Architects and ASDA documentation :


- ASDA Standard NBS (2020)
- Project specific Scope Of Works (if relevant)

C.D.M :


There are **NO SIGNIFICANT** risks associated with the works on this drawing that a competent contractor would not foresee

© Whittam Cox Architects - Disclaimer:

This drawing is copyright of WCEC Group Ltd trading as Whittam Cox Architects, and shall not be reproduced nor used for any other purpose without the written permission of the Architects. This drawing must be read in conjunction with all other related drawings and documentation. It is the contractors responsibility to ensure full compliance with the Building Regulations. Do not scale from this drawing, use figured dimensions only. It is the contractors responsibility to check and verify all dimensions on site. Any discrepancies to be reported immediately. IF IN DOUBT ASK. Materials not in conformity with relevant British or European Standards/Code of practice or materials known to be deleterious to health & safety must not be used or specified on this project.

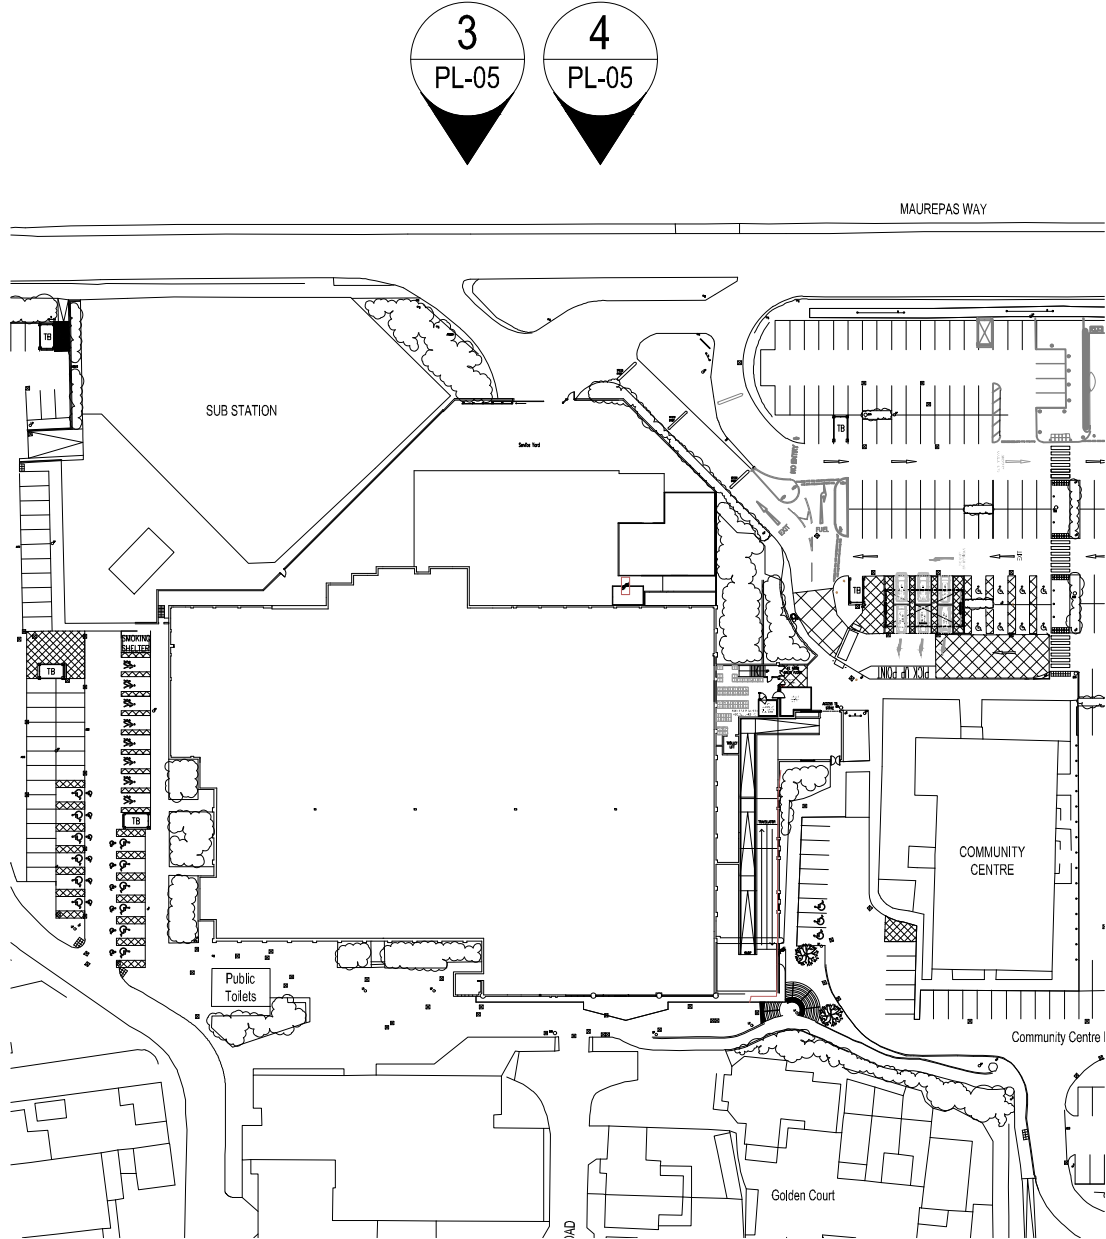

5 LOCATION PLAN
PL-05 Scale 1:1000 @ A1

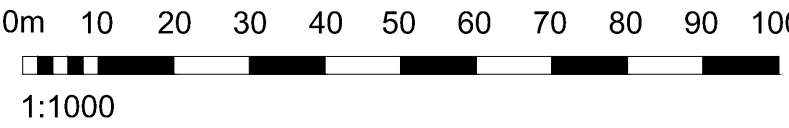

02/07/21		First Issue	TH / LG
PLANNING			
No.	Date	Description	Drawn/Checked By
CLIENT			
ASDA			
PROJECT			
PROPOSED PLANT WORKS ASDA WATERLOOVILLE			
TITLE			
EXISTING & PROPOSED ELEVATIONS			
DRAWING STATUS			
PLANNING			
DRAWN	TH	CHECKED	LG
SCALE	As Indicated @ A1		
DATE	JUNE 2021		
Whittam ARCHITECTS		Chesterfield / 01246 260261 London / 020 3388 0019 Leeds / 0113 3366018 whittamcox.com	
JOB NO.	DRAWING NO.		REV
200670	PL_05		-

