


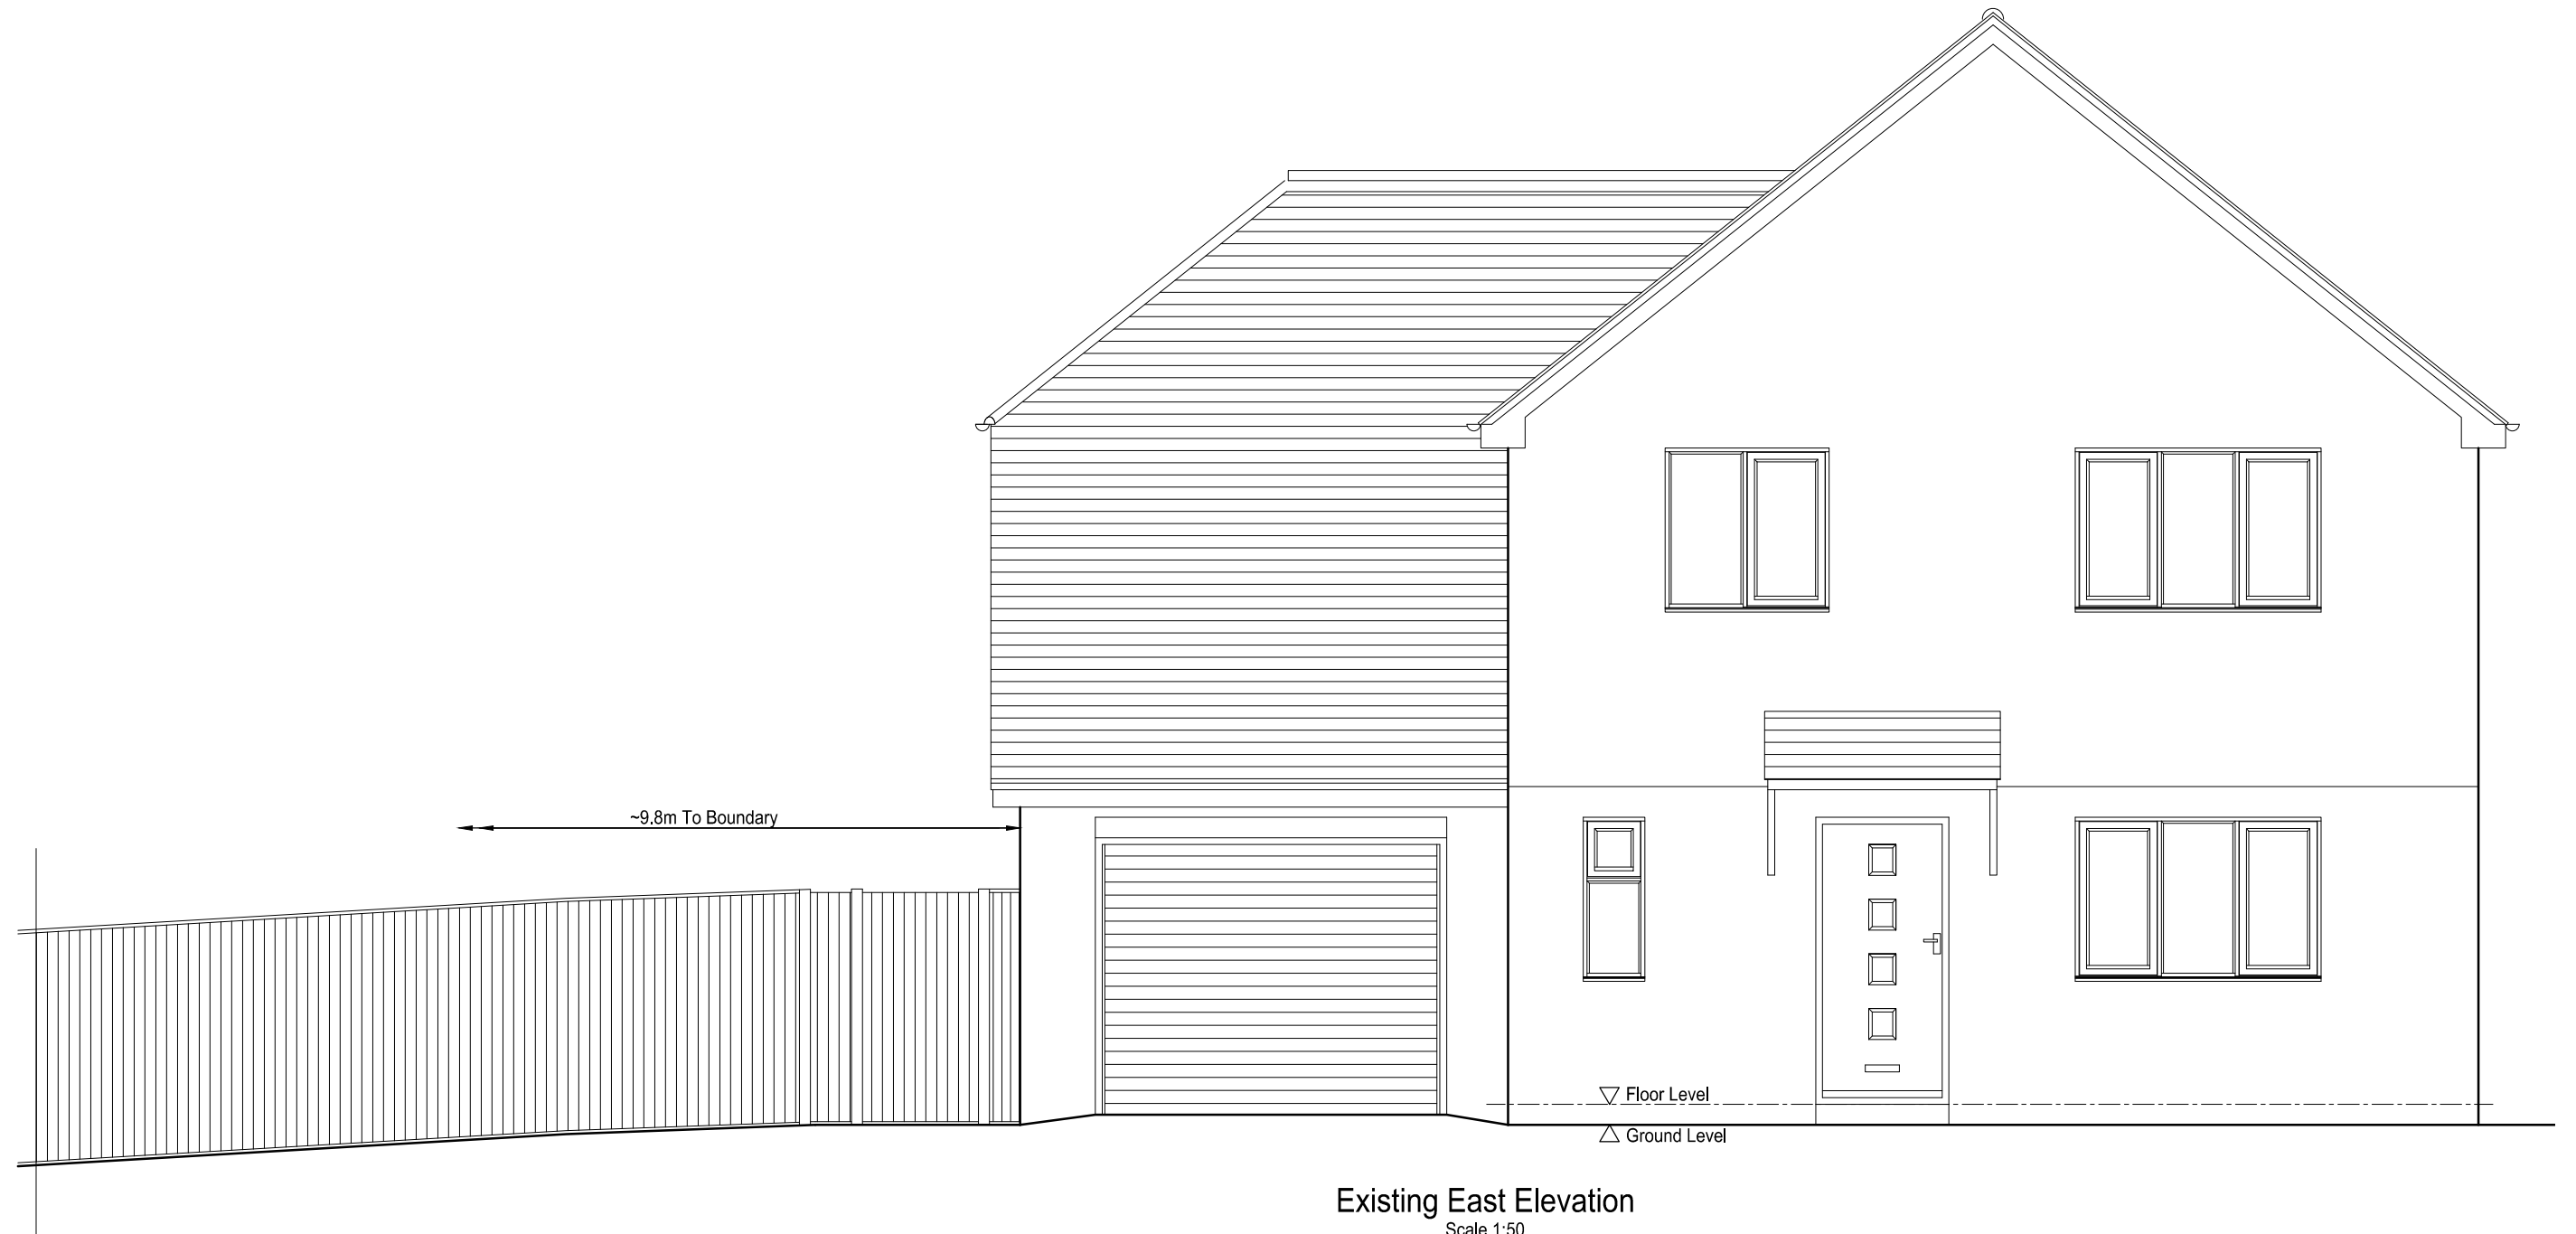

123v[®]
Established 1997

Drawing Title: Existing East Elevation		
Drawn By:	Date:	Scale:
WJ	07.11.21	1:50 @ A3