





01 Existing (Front) South West Elevation
105 Scale 1:50

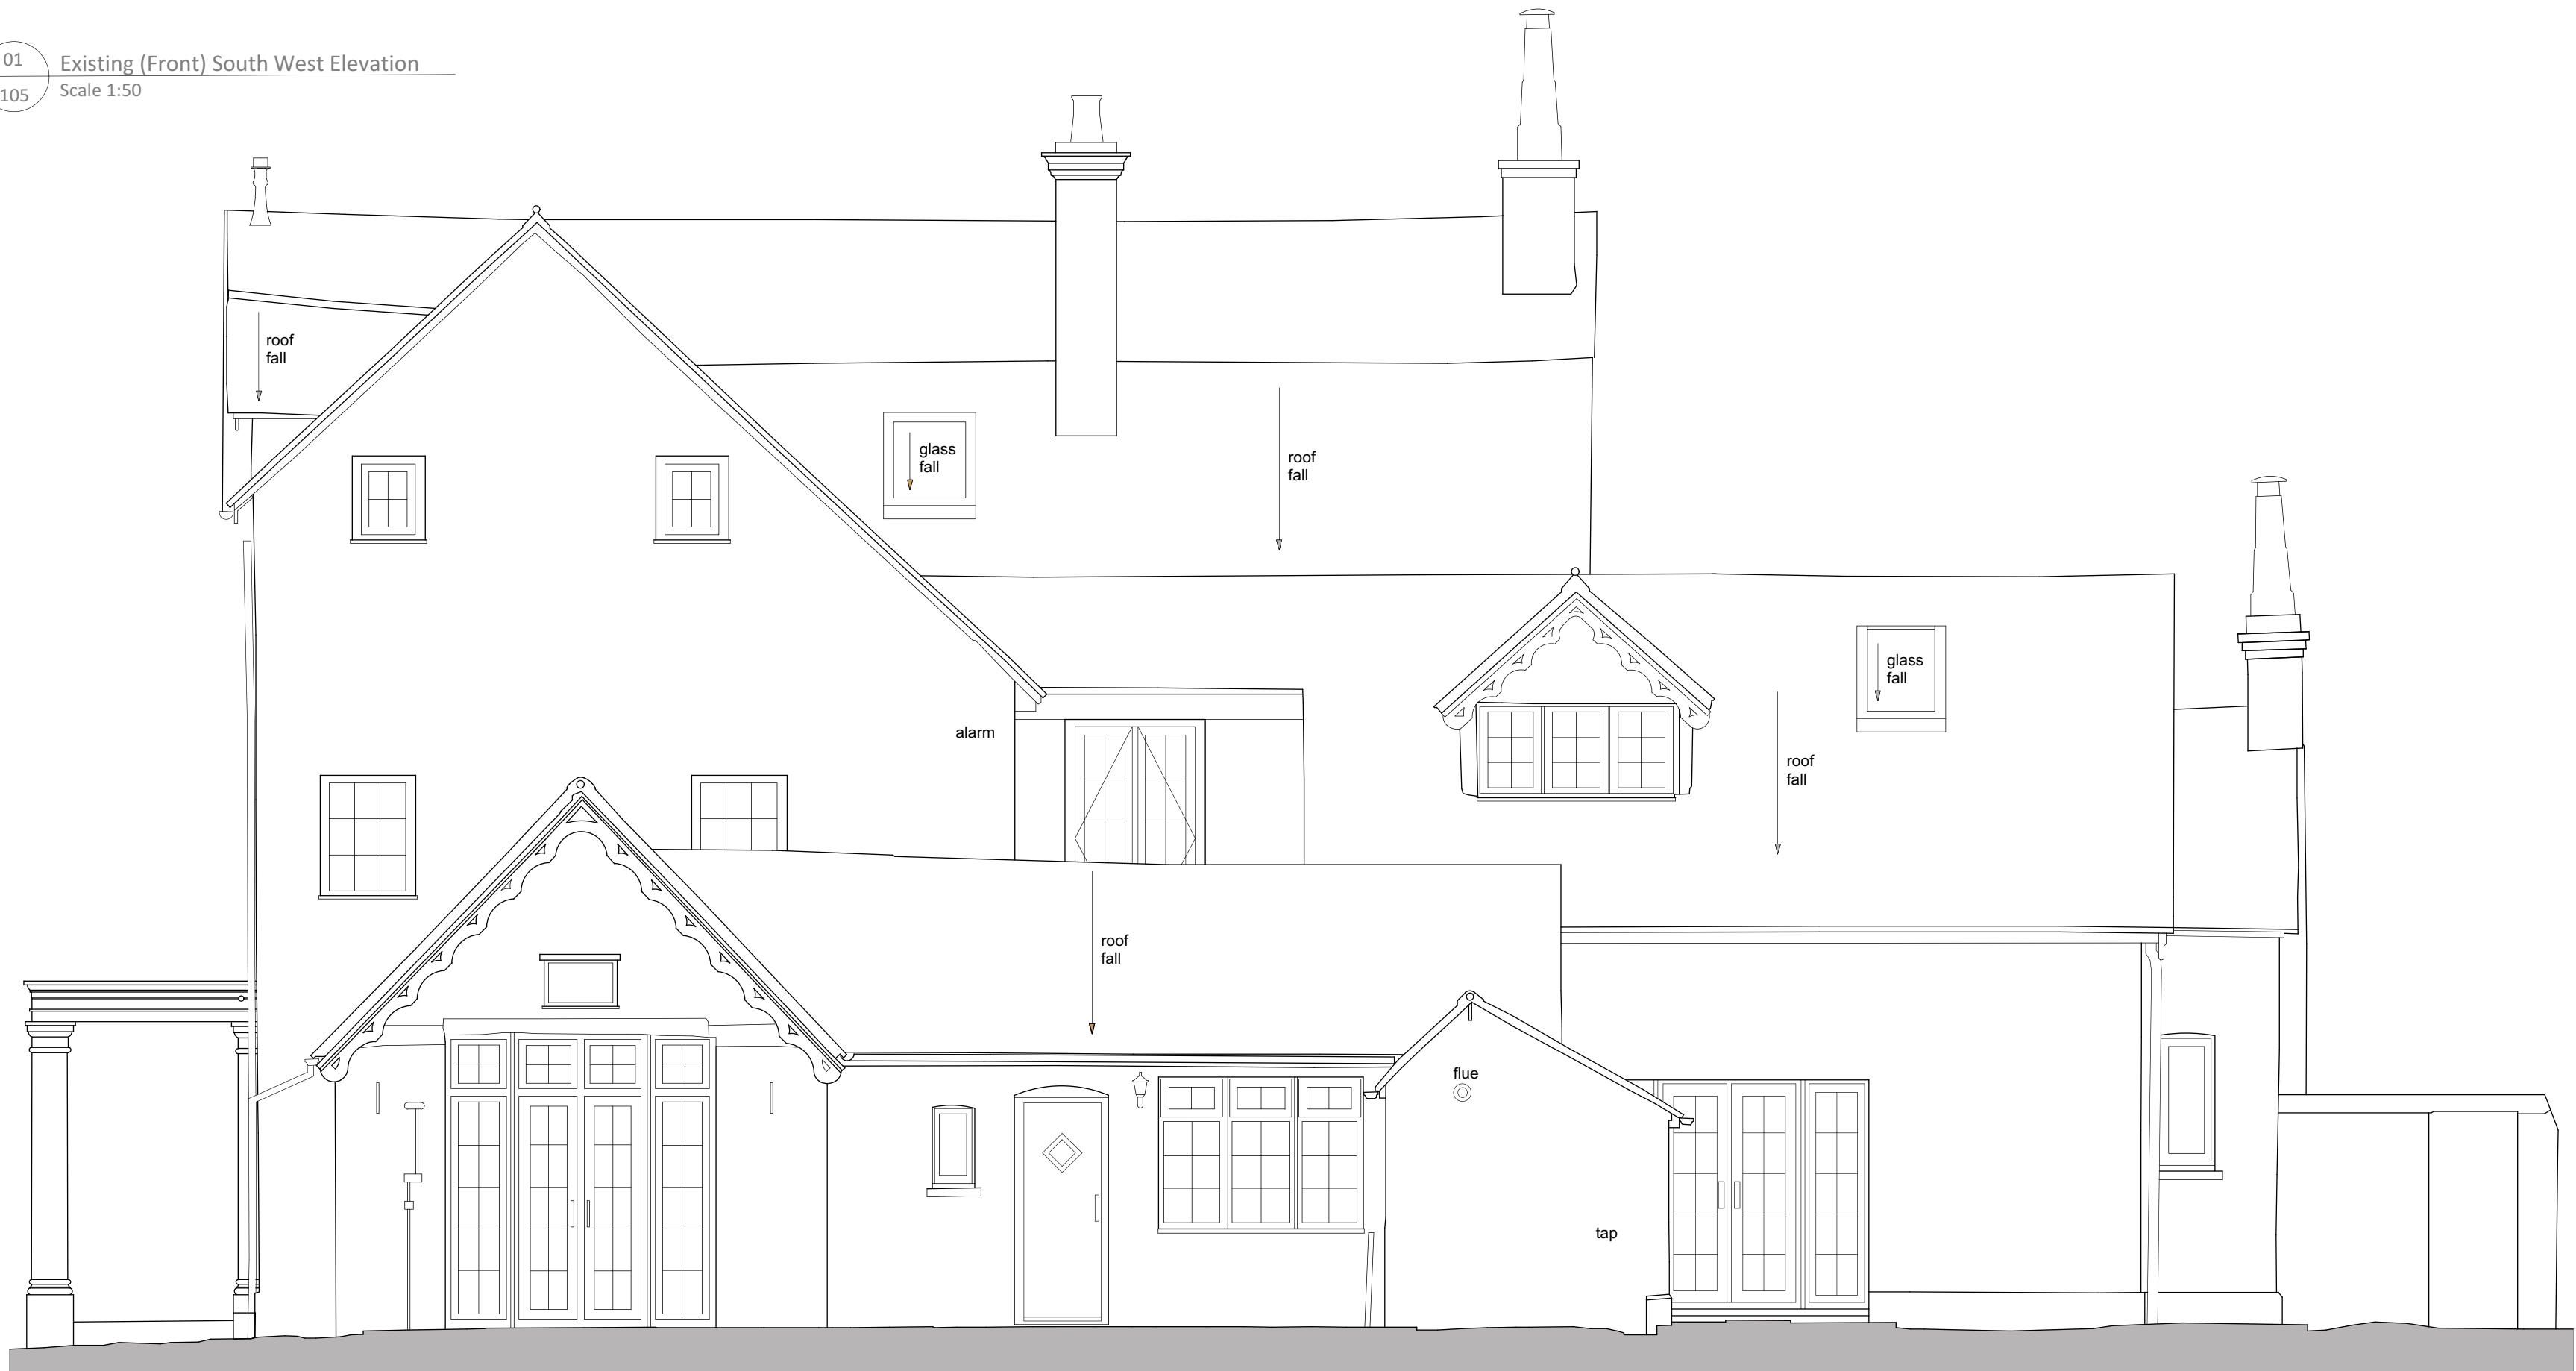

02 Existing (Rear) North East Elevation
105 Scale 1:50

 

Revision:	Date:	Description:
-----------	-------	--------------

T H O R P

First Floor
190/192 Sloane Street,
London
SW1X 9QX
T: 020 7235 7808
W: www.thorp.co.uk

Issued for: Planning Stage:	Drawn by: PICC
--------------------------------	-------------------

Langstone Lodge
Langstone, Hants

Existing North East and
South West Elevation

Date: 19.11.2021	Scale: 1:50 @ A1	Drawing Number: 10129.105
---------------------	---------------------	------------------------------