


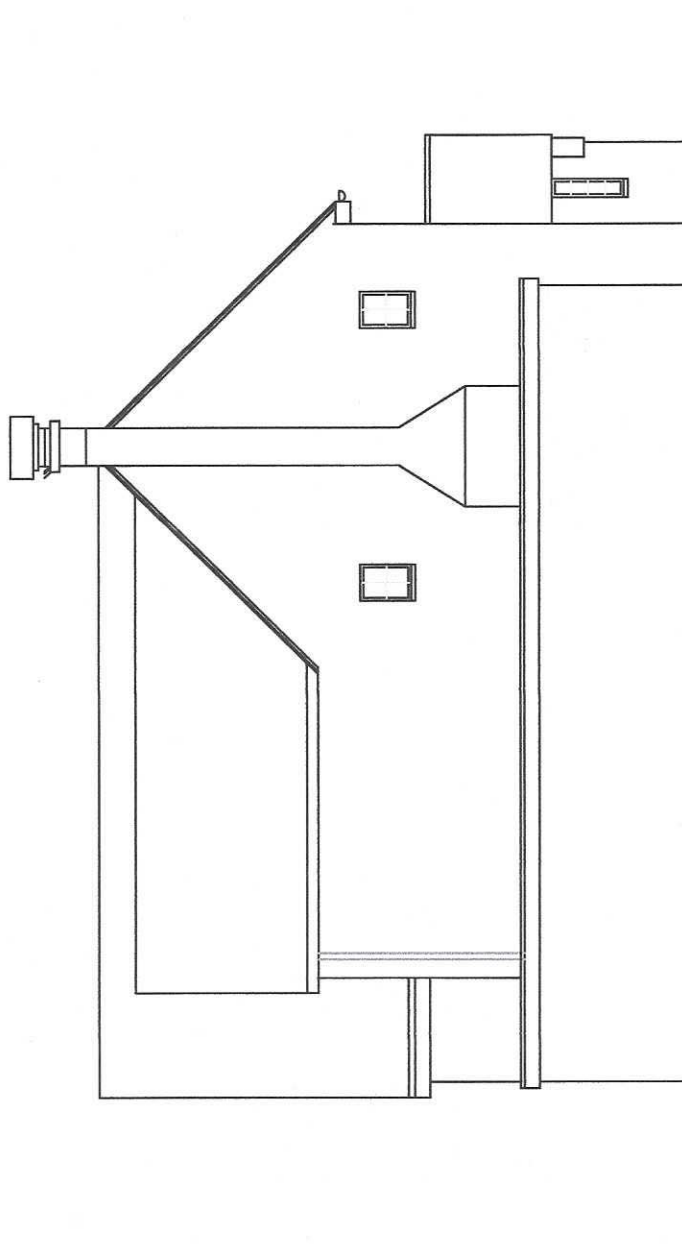

Scale Bar

0 1m 5m

A Date amended		07/12/21		Date PM	
Rev Description					
REVISIONS					
CLIENT		Mr & Mrs Goodman		TITLE	
		3 Kingsey Ave Emsworth		3 Kingsey Ave Emsworth	
PLANNING		Proposed South Elevations		Drawing No. 20.115/A	
HGP Consulting Architects Ems Ltd © Copyright Reserved 2020. No reuse Do not scale - check dims on site.		Scale : 1:100 @ A4 Date : 01 Dec.21		Drawn by : Checked by :	
HGP CONSULTING ARCHITECTS EMS LIMITED Parasol Farm, Wickham Road, Fording, Hampshire, PO18 7AH, England Tel: 01329 253026 Fax: 01329 257007 Email: ems@hgp-architects.co.uk		HGP ARCHITECTS		A B C D E F G H I J K L M N P Q R S T U V W X Y Z	