



Existing walls Proposed walls Proposed structure

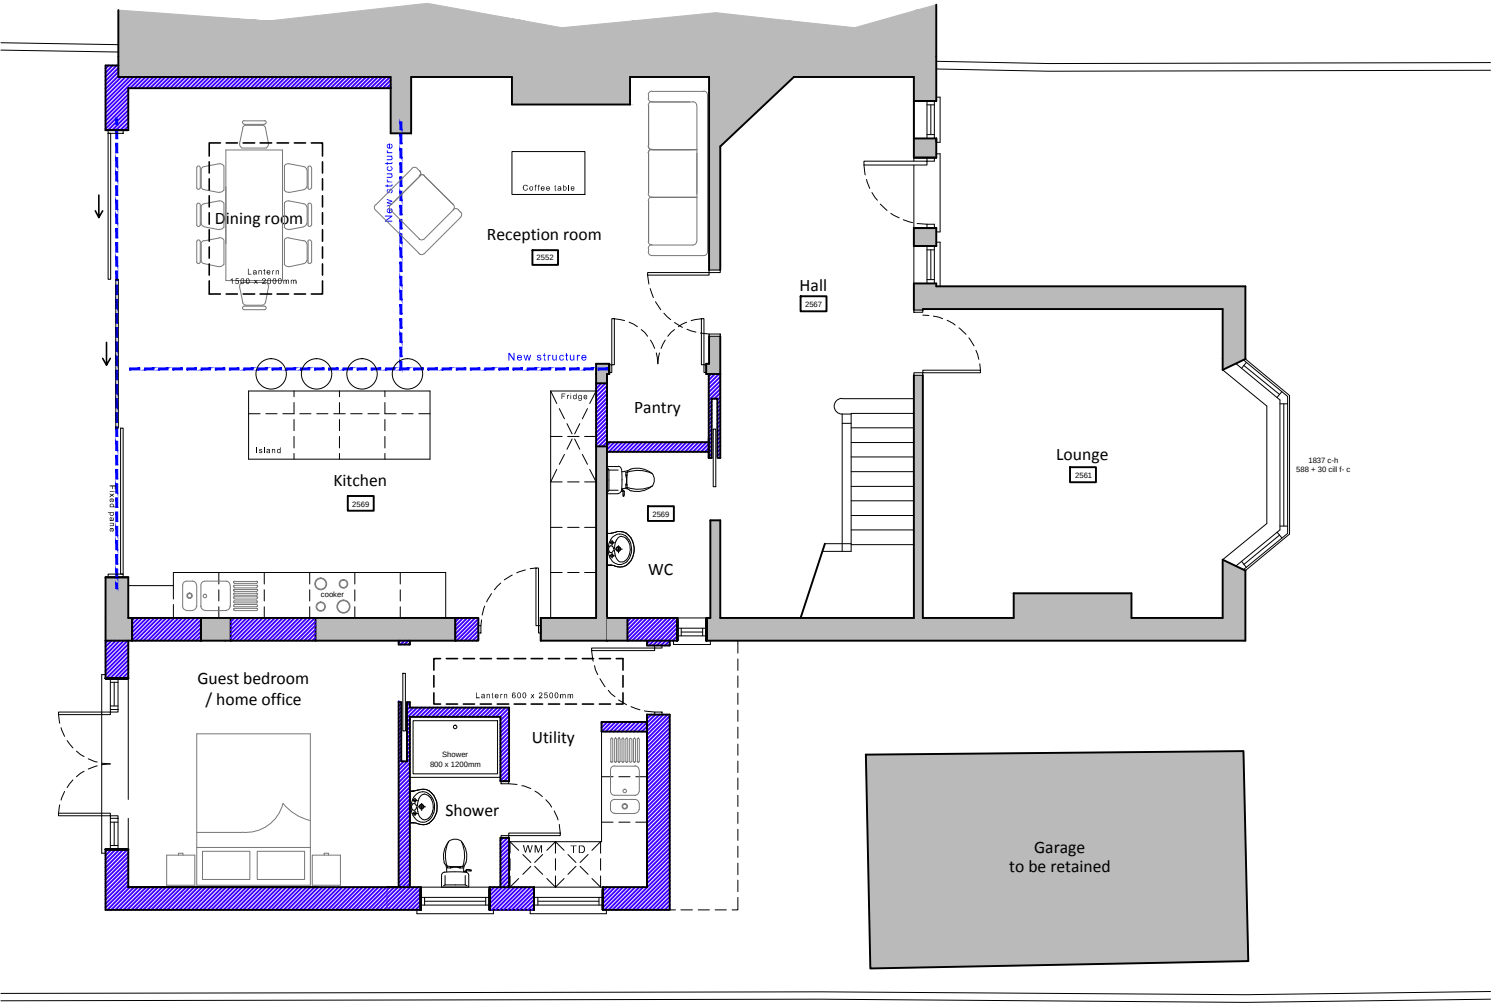

Ground floor plan

Proposed second floor plan & typical section
scale 1:100

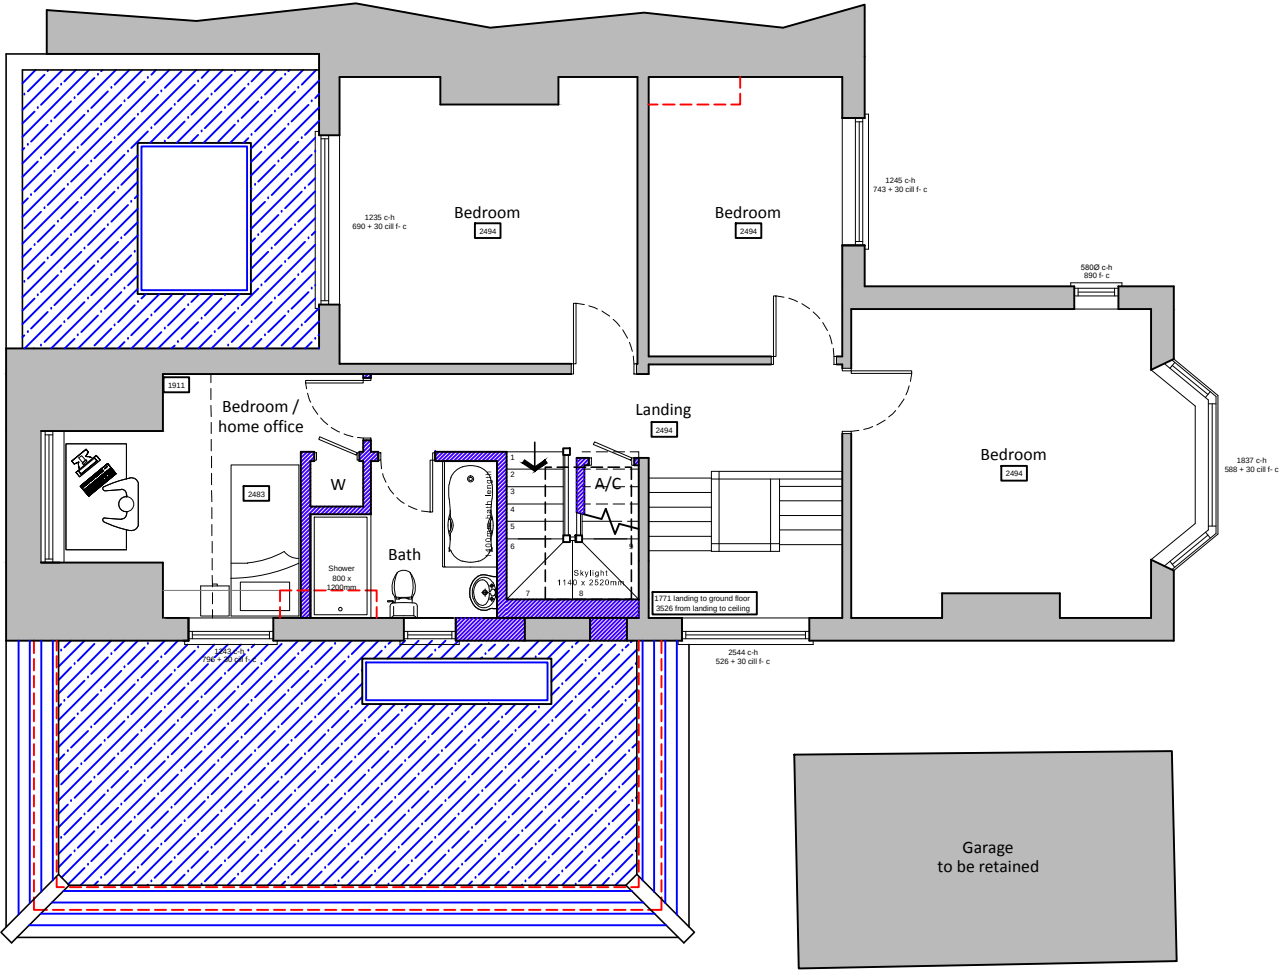

First floor plan