




25 SOUTH STREET
PROPOSED

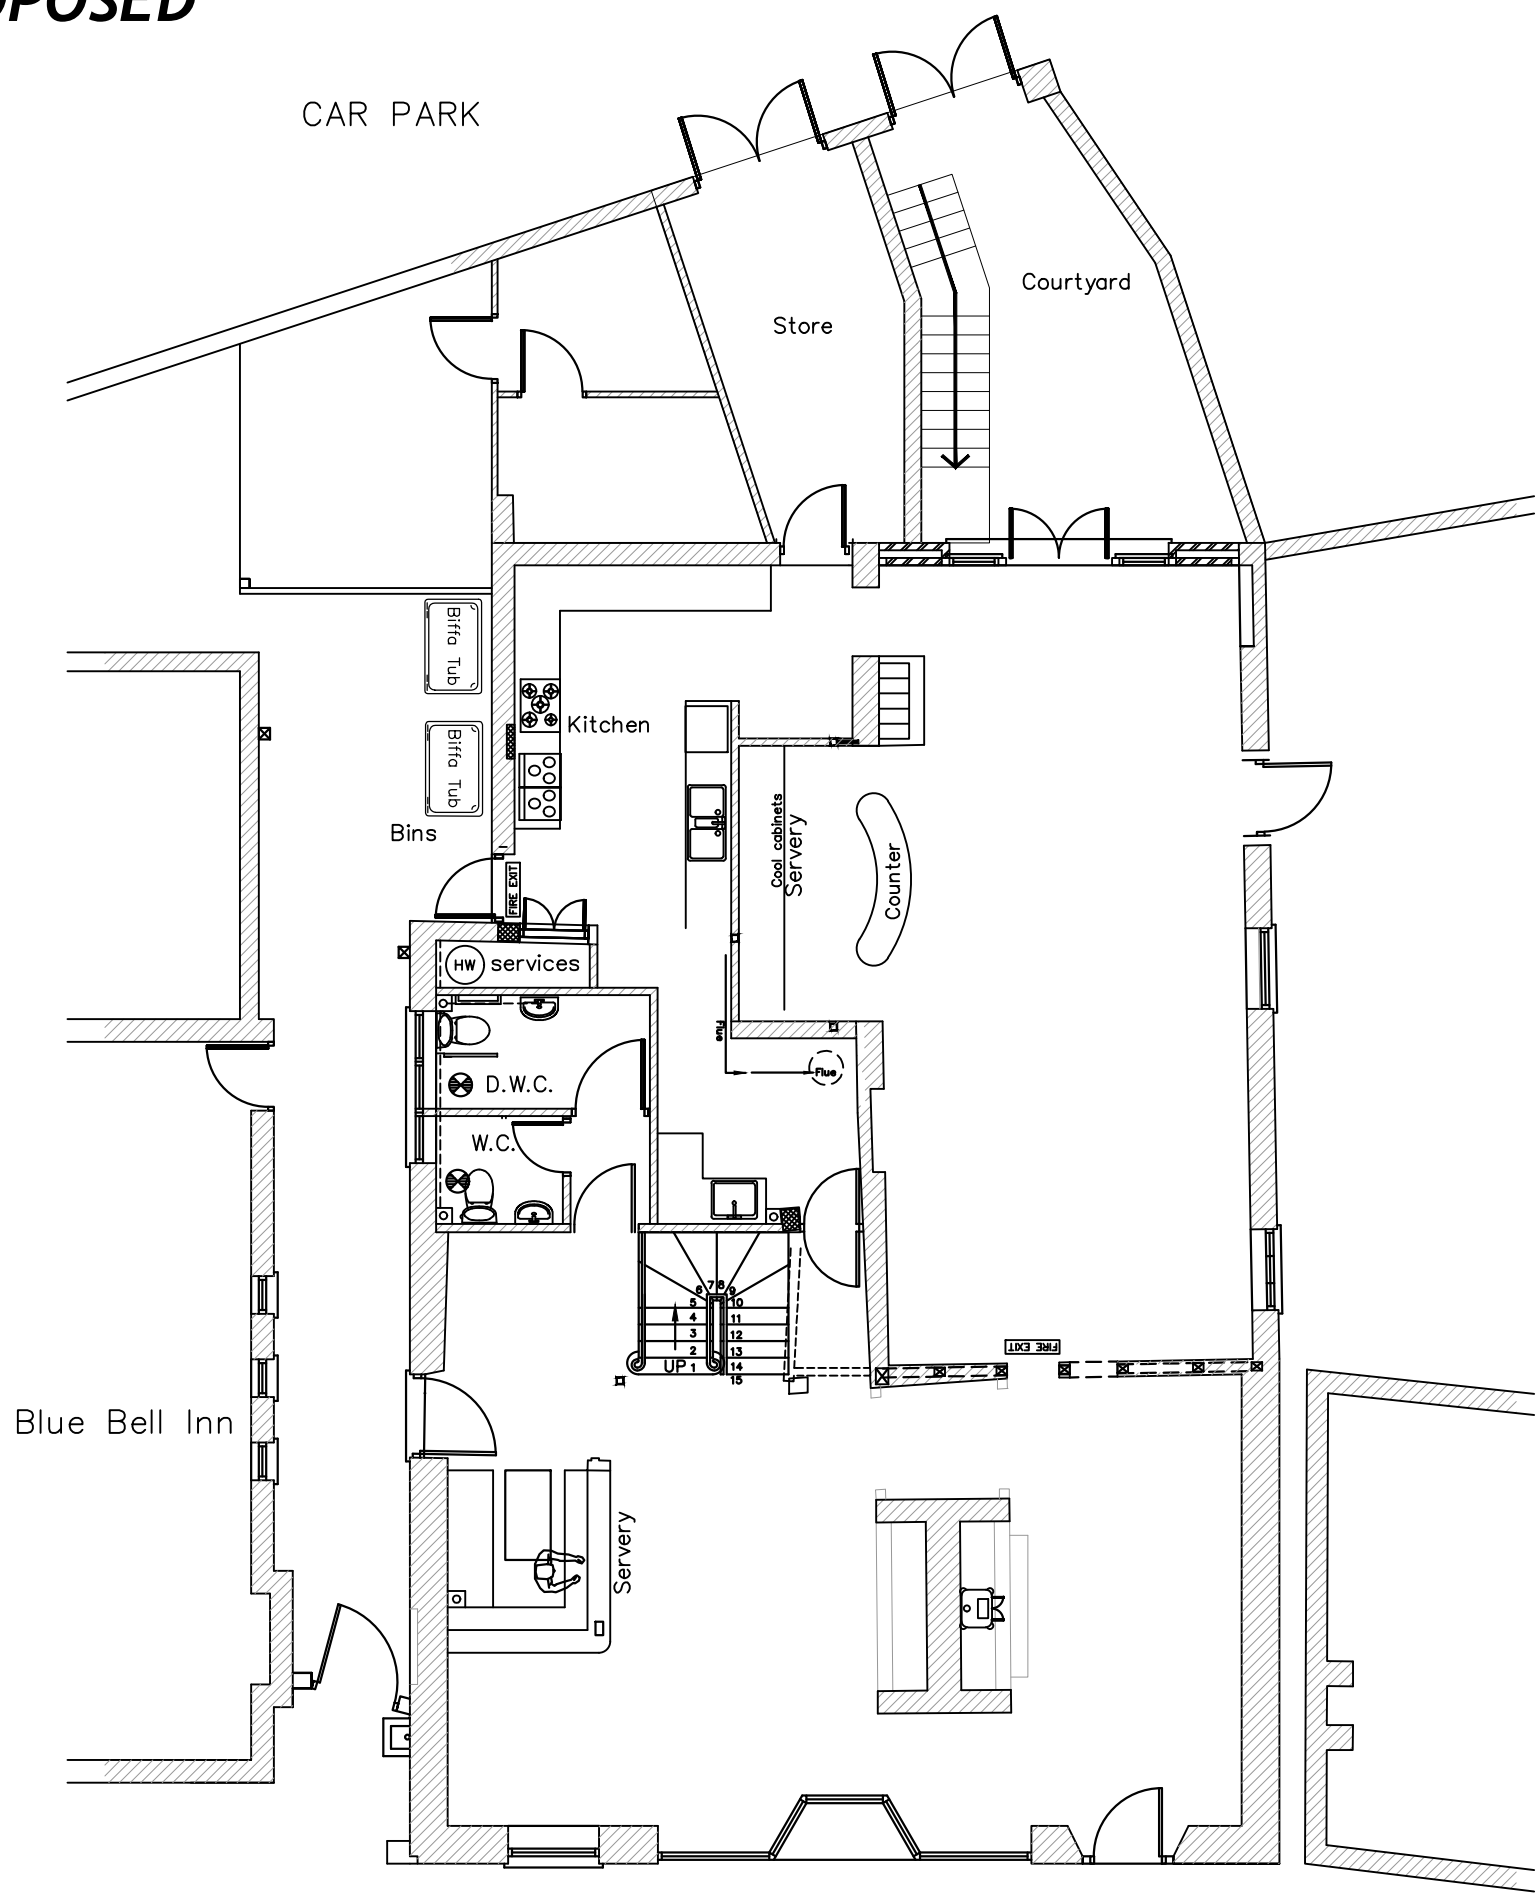

GROUND FLOOR PLAN
1:100

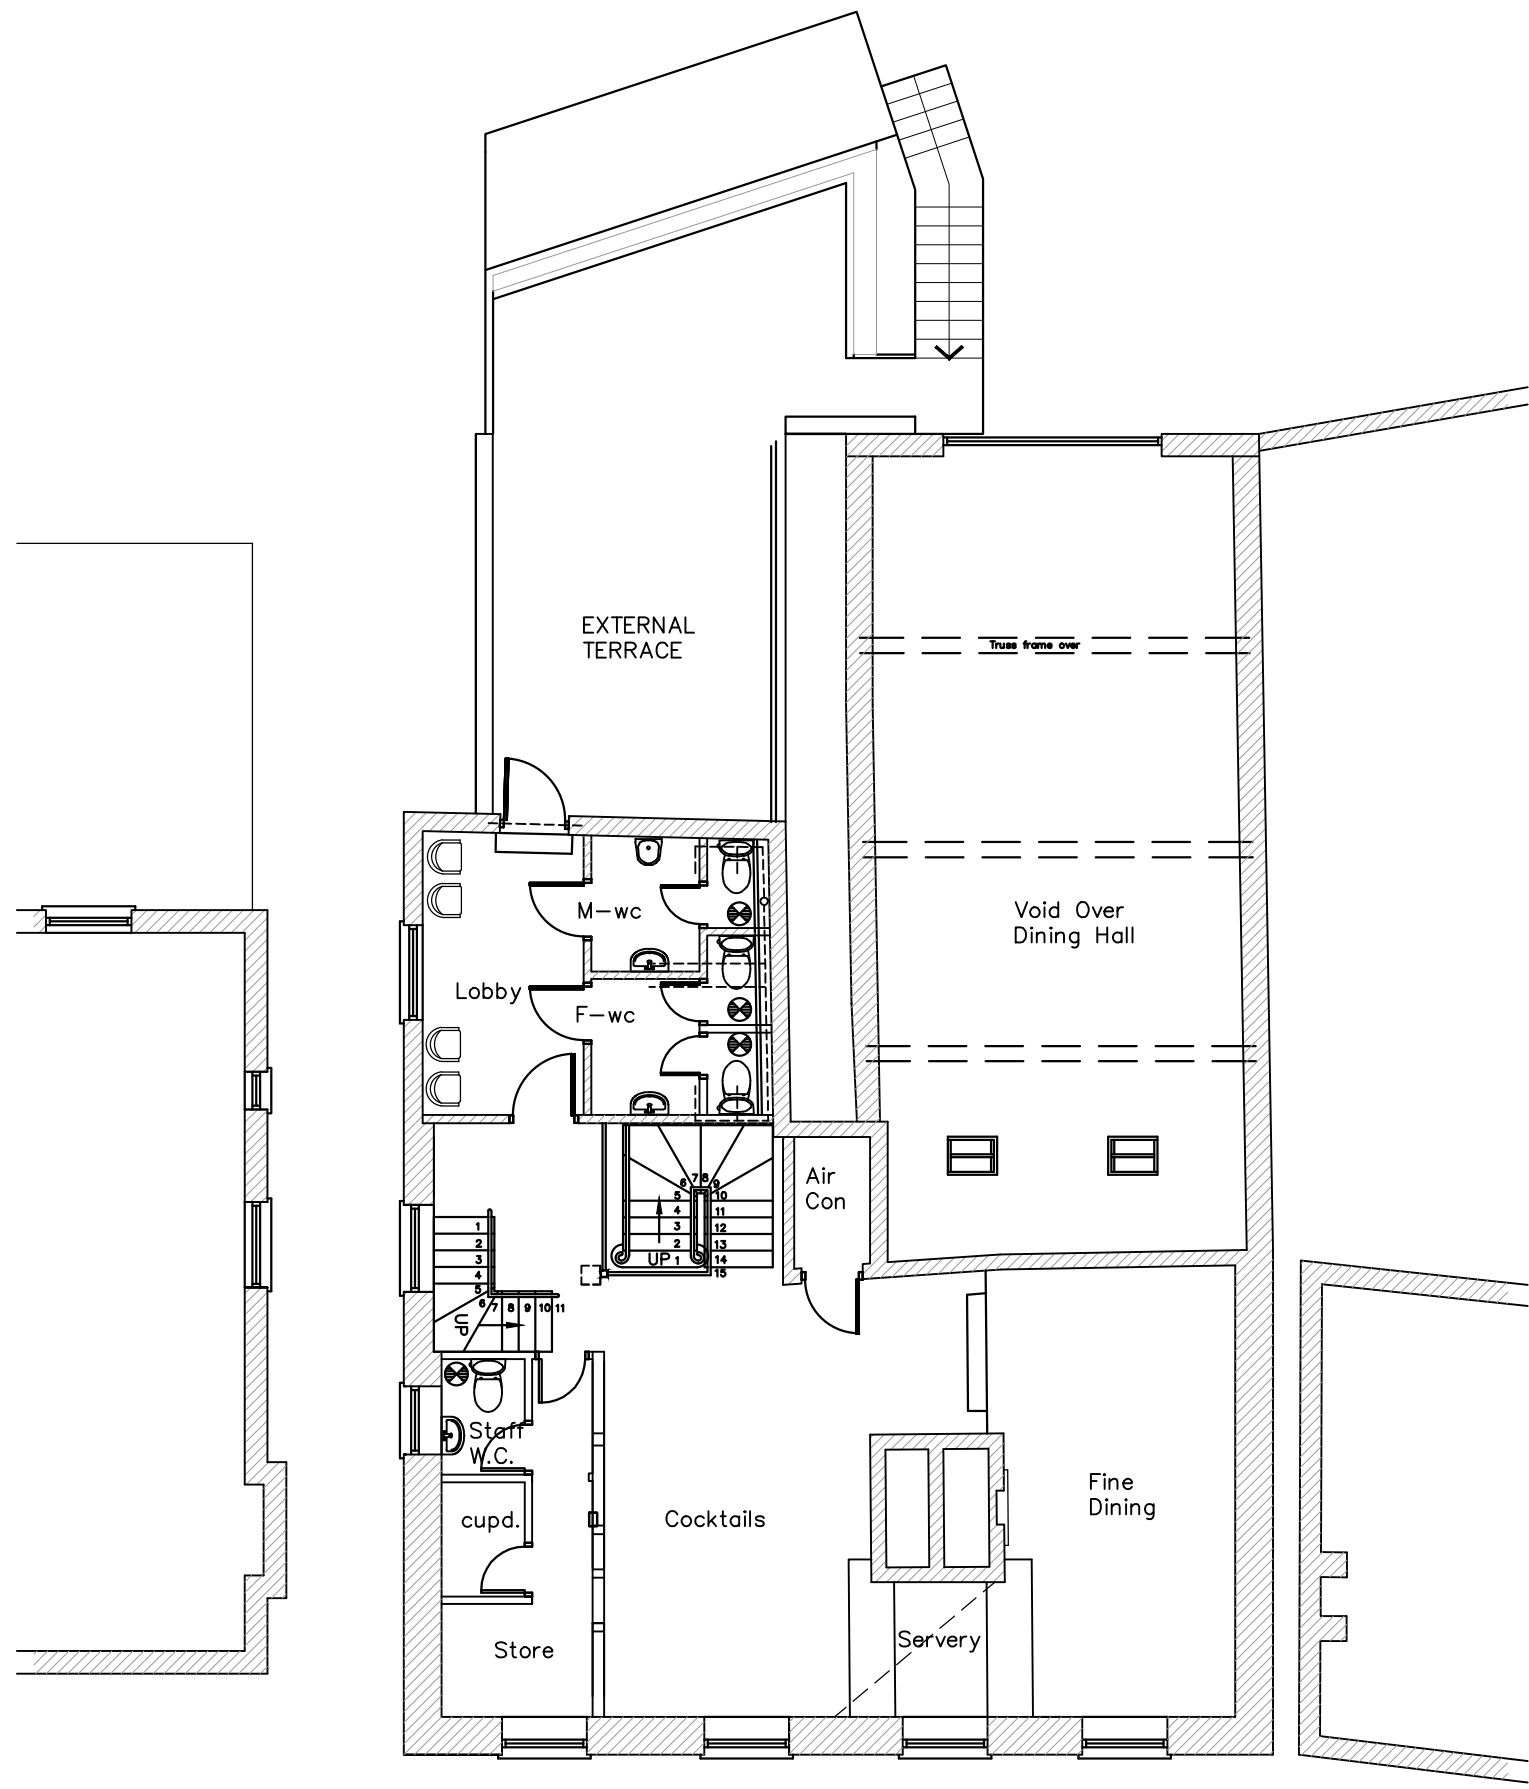


FIRST FLOOR PLAN
1:100

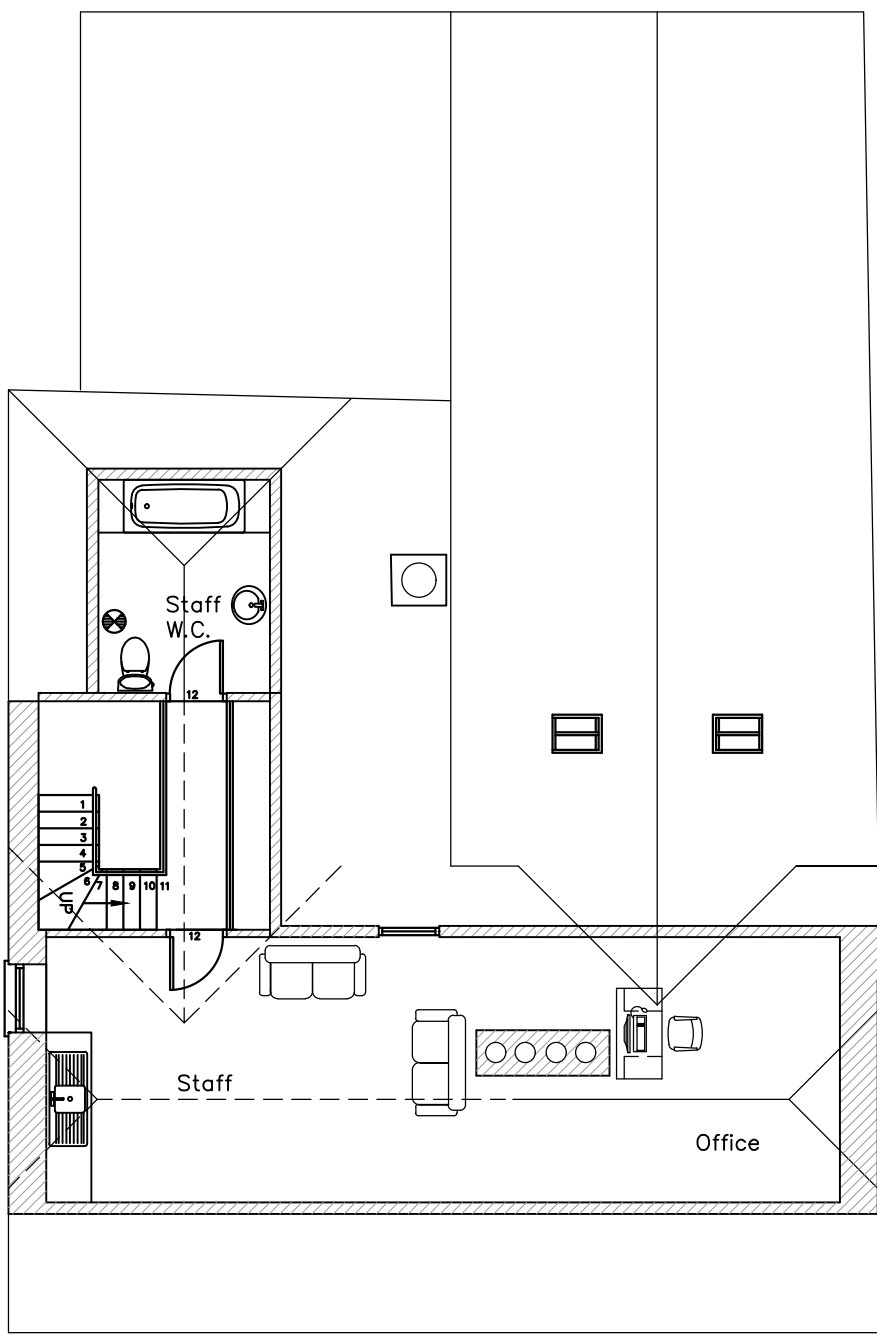

ATTIC FLOOR PLAN
1:100



EAST ELEVATION
1:100

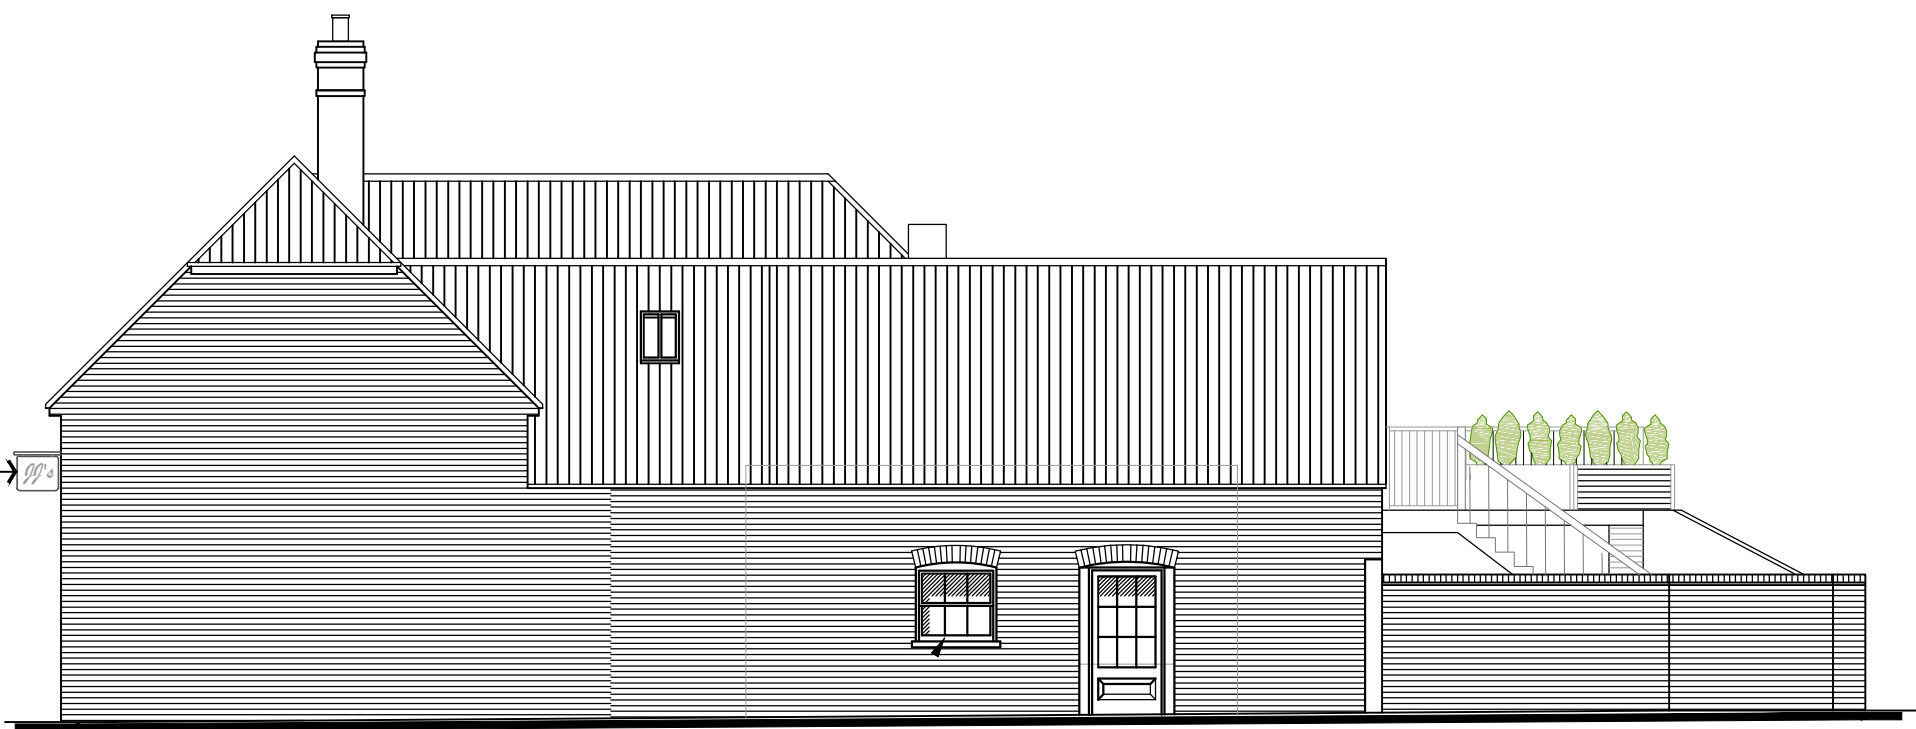


NORTH ELEVATION
1:100



WEST ELEVATION
1:100




SOUTH ELEVATION
1:100

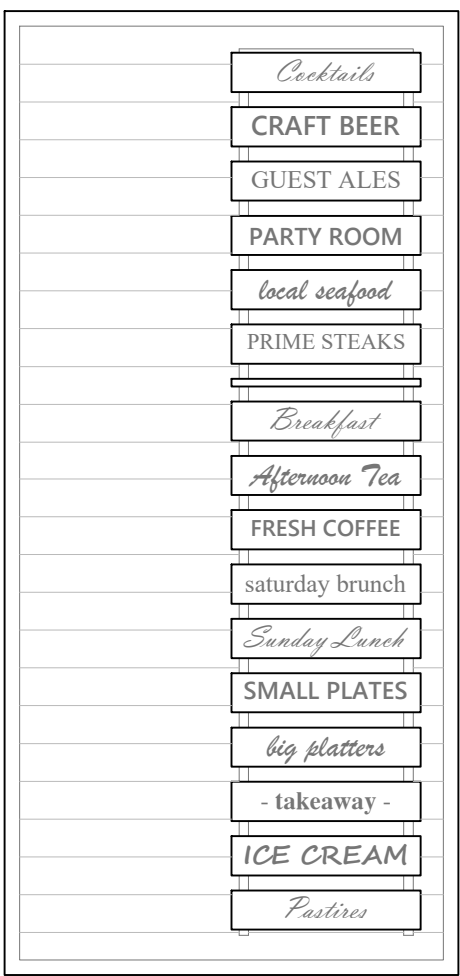


SIGN DETAIL
1:20



SIGN DETAIL
1:20

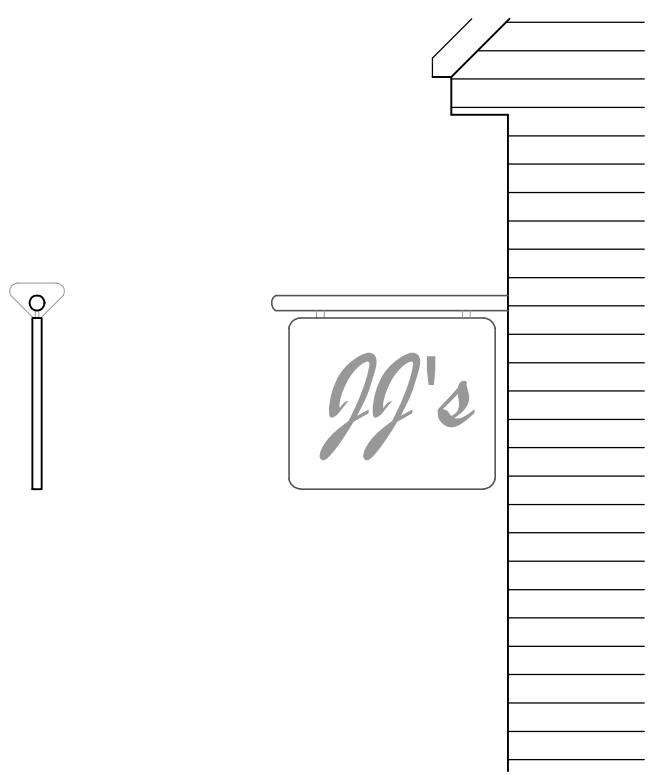


SIGN DETAILS
1:20

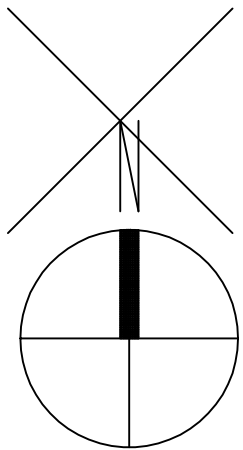


NOTES:
Dimensions to be checked on site before commencing work.
Any discrepancies shall be reported to the architect immediately.
Do not scale from these drawings except for planning purposes.
Use figured dimensions only.
Where applicable this drawing is to be read in conjunction with other consultants' drawings.
All drawings to be read in conjunction with specification and all other drawings including structural engineer and mechanical and electrical drawings / specification



LOCATION PLAN
1:1250
Ordnance Survey (c) Crown Copyright 2020. All rights reserved.
Licence number 100022432

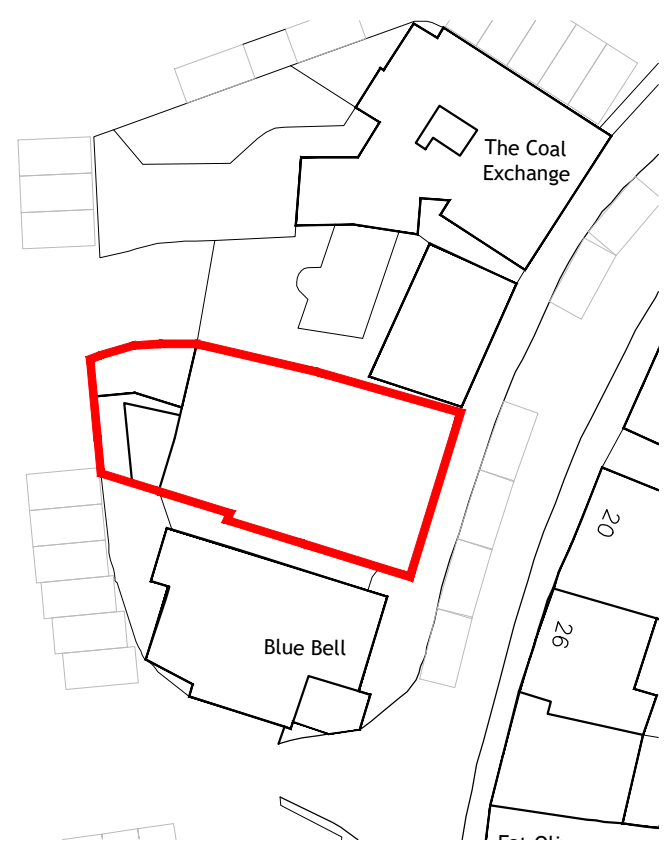

BLOCK PLAN
1:500

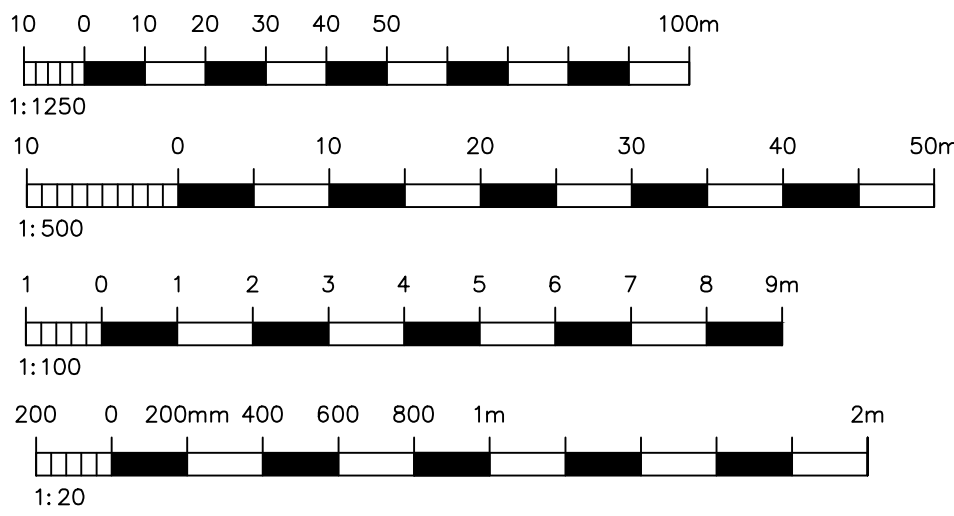

REV	DATE	AMENDMENT	DRAWN

hd architects
Helyer Davies Architects Ltd
1 The Old Flour Mill,
Emsworth, PO10 7BT
01243 370 715
www.hdarchitects.co.uk mail@hdarchitects.co.uk

PROJECT
25 South Street
Emsworth
Hampshire
PO10 7EG

EXISTING	SCALE
Plans	1:100 @ A1
Elevations	1:100 @ A1
Block Plan	1:500 @ A1
Location Plan	1:1250 @ A1

DATE May 2021	DRAWN EK
DRAWING NUMBER 20152_02	REVISION *