


New shop front and auto door to accommodate PS24 unit

ASAP vinyls required for 2x
walls and doors internally
and sink

Shift pod over to the left.
See pharmacist

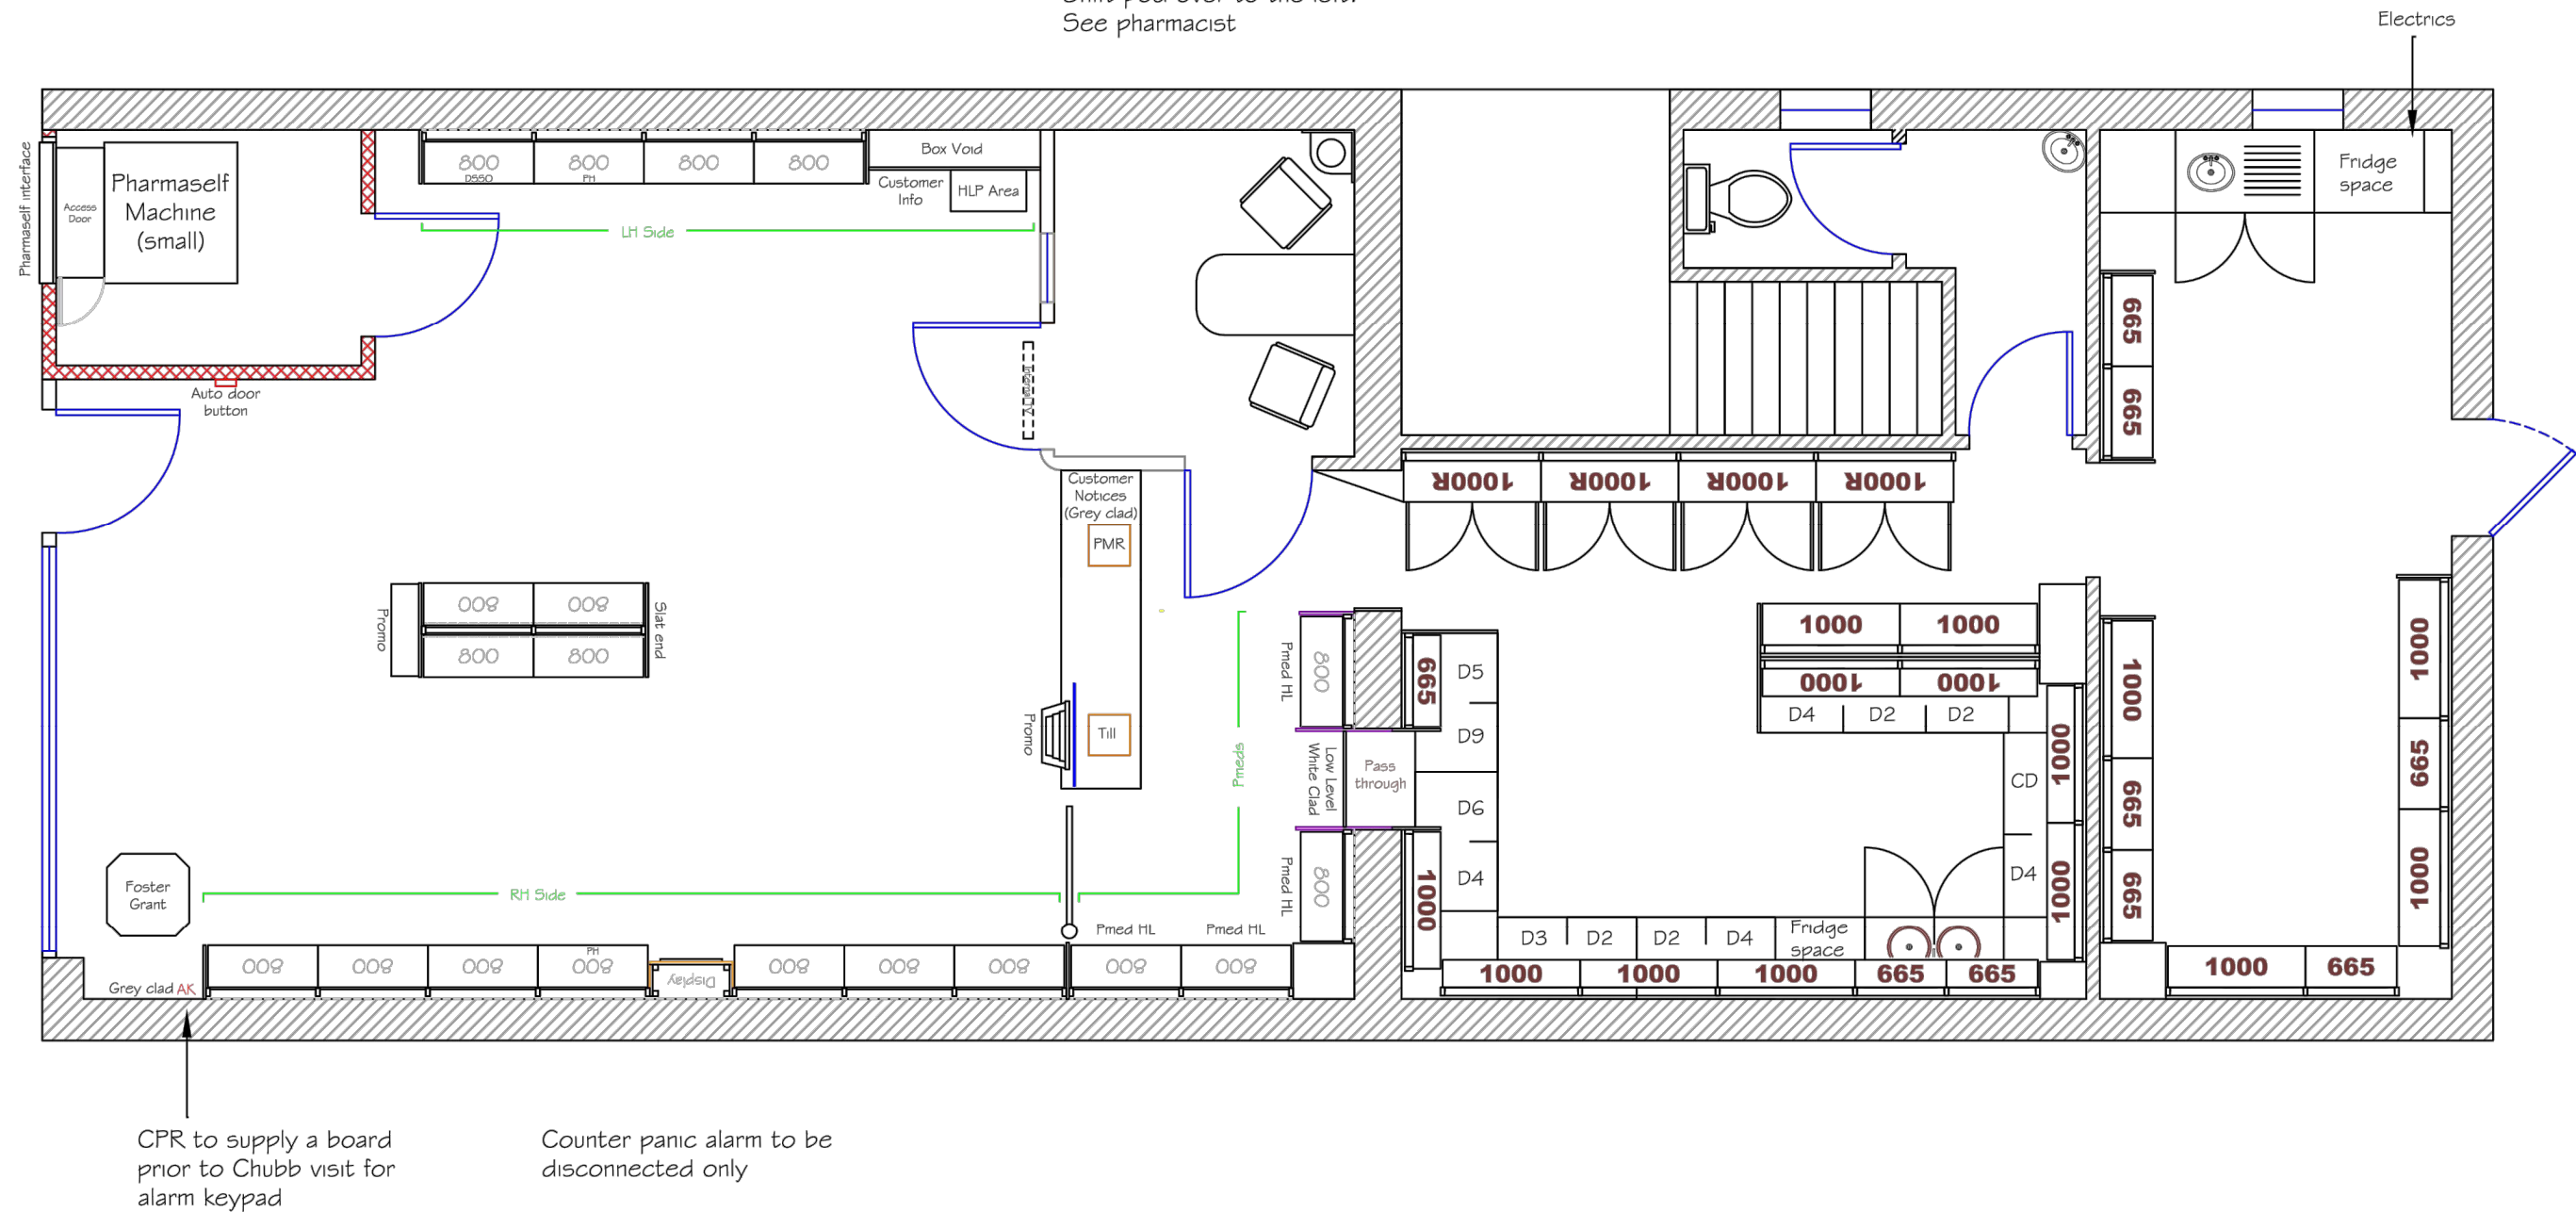

Proposed Floor Plan

Rowlands Pharmacies | Leigh Park | Self Dispense

do not scale from this drawing
all dimensions are in millimetres
contractor to confirm all dimensions on site
any discrepancies to be notified to the
draughtsperson in writing before work
commences
this drawing is the copyright of Optimising
Spaces

Notes: Drawing is to be read in conjunction with accompanying email. This drawing remains property of Optimising Spaces and its use is for client approval this drawing must not be reproduced or used for any other purpose including Planning Permission, Tender or Site Works unless otherwise agreed in writing.

PLANNING

Project
Leigh Park Rowlands

Drawn by
FH

Scales
1:50@A3

Date
30/04/2021

Title	Proposed Plan
-------	---------------

Job no.
603

Drawing no.
04

Revision
1.0

OPTIMISING+SPACES

London | Liverpool | Bath
Contact@optimisingspaces.com www.optimisingspaces.com