




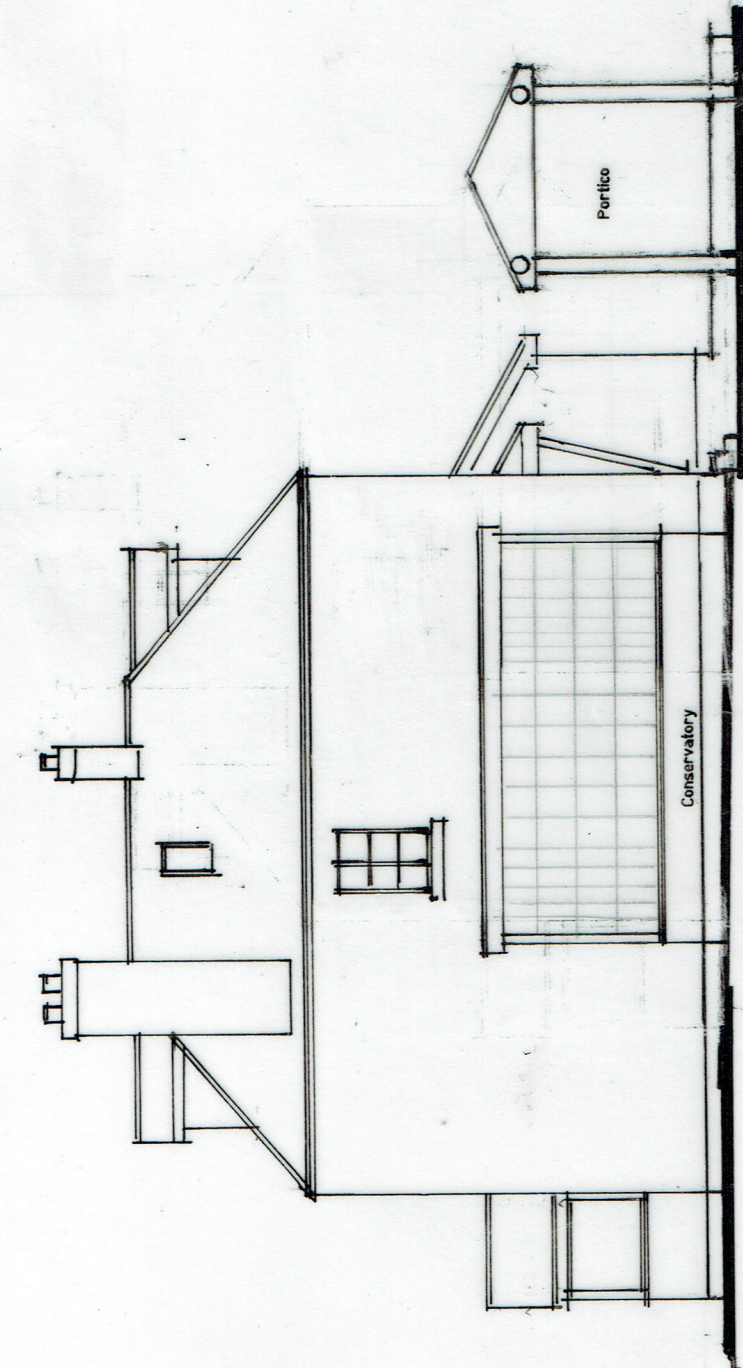


Existing West Elevation.

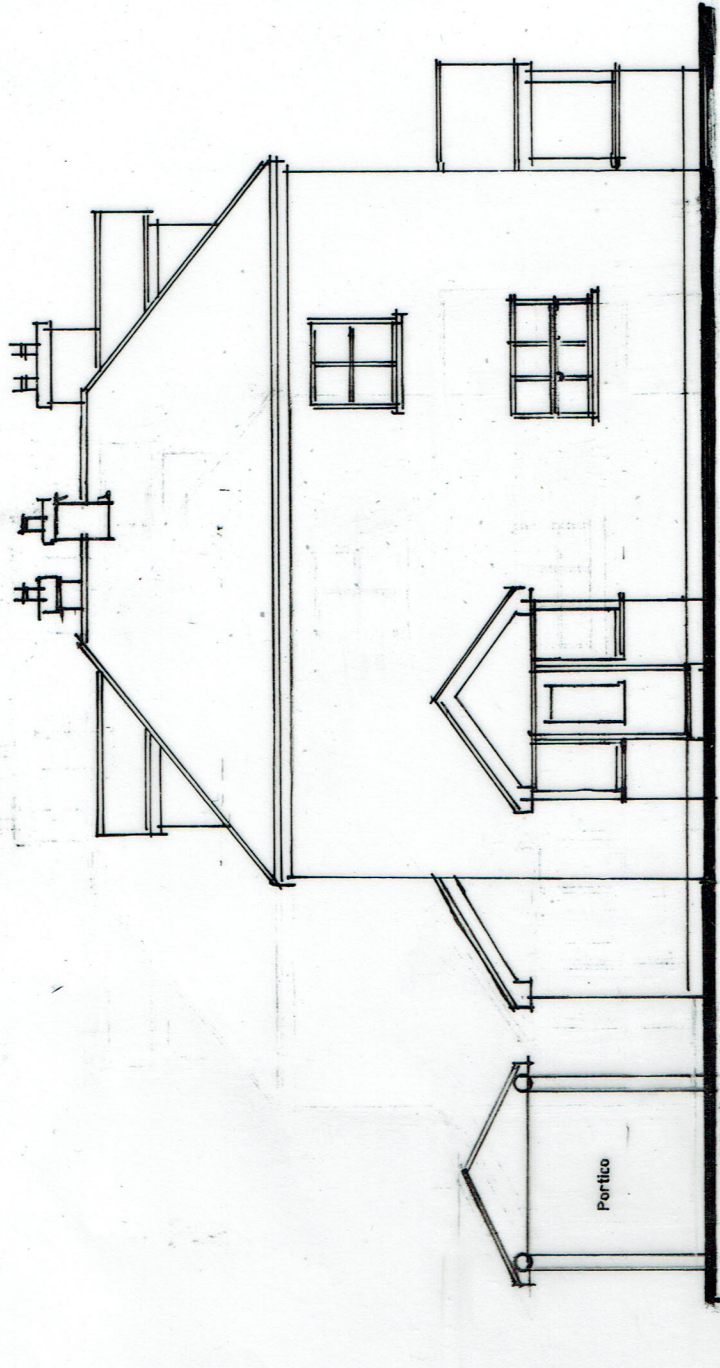

Existing East Elevation.

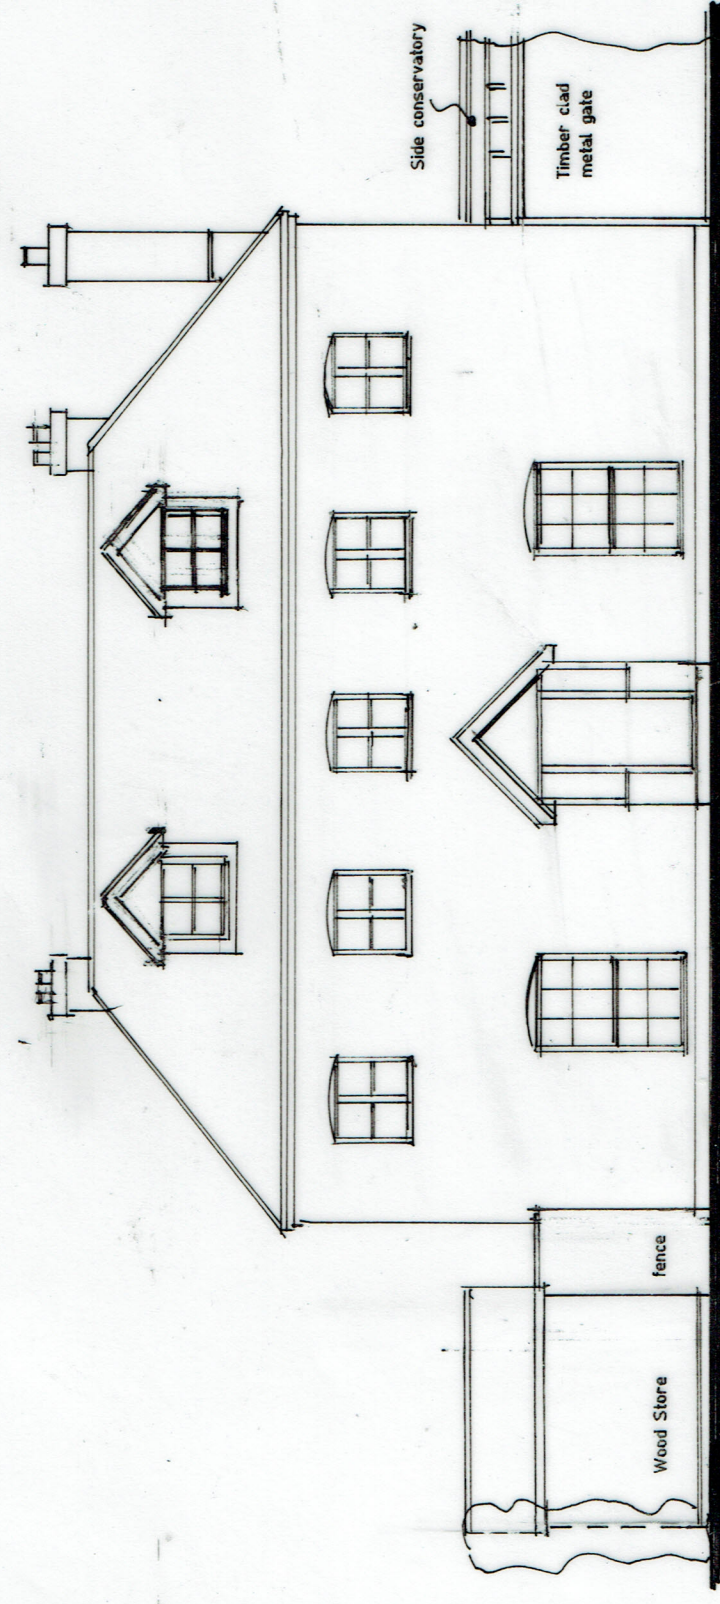

Existing North Elevation.

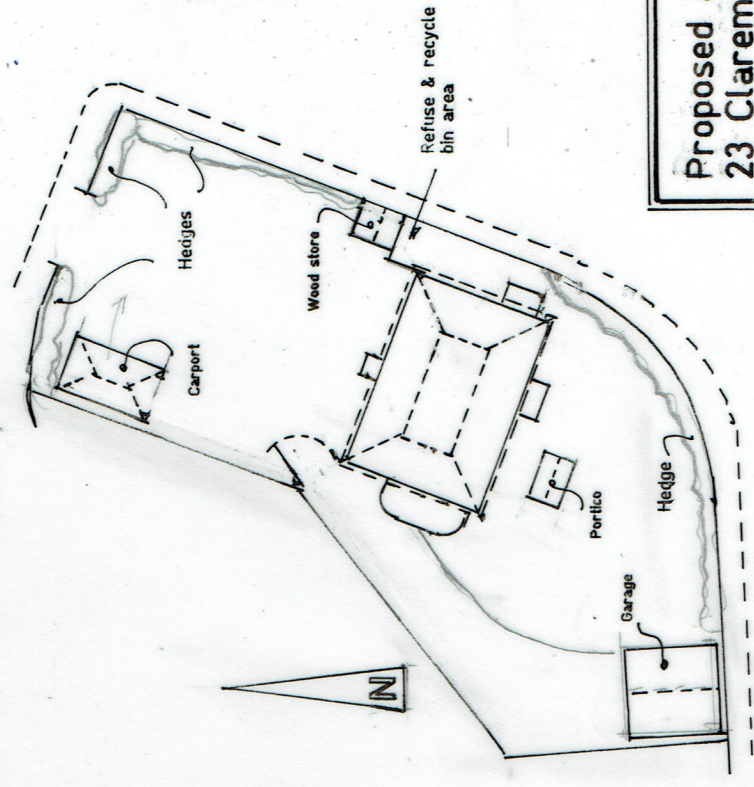

Site Plan.

Proposed alterations at
23 Claremont Gardens, Prubrook,
Waterlooville, Hants. PO7 5LL

L. Steyn Esq.-

Scale 1:100 1:500 Date April 2021

A3 Drawing Number 2

Revision

AB

