




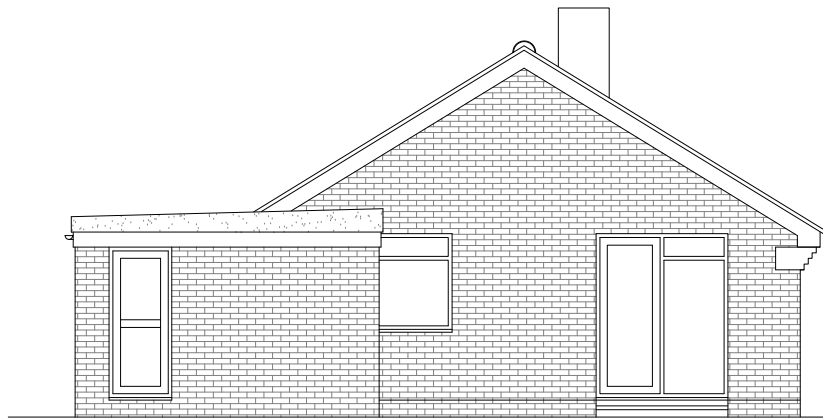


Proposed Rear Elevation

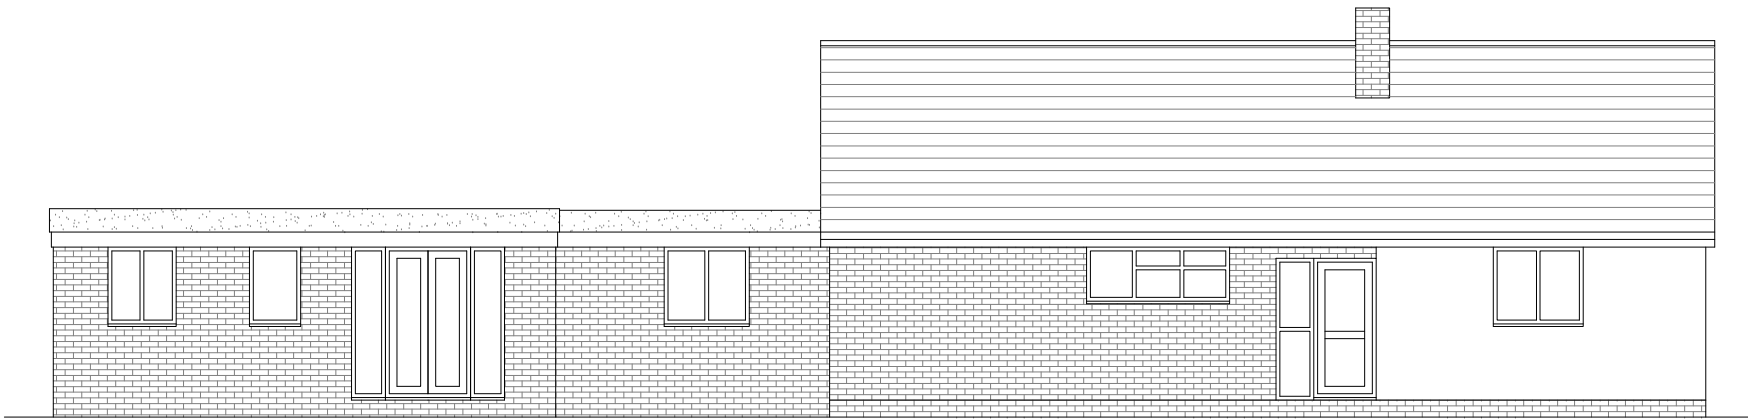

Proposed Side Elevation

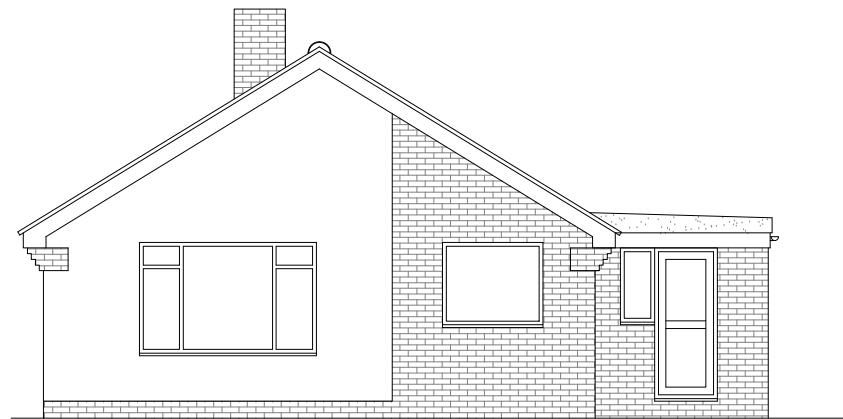

Proposed Front Elevation

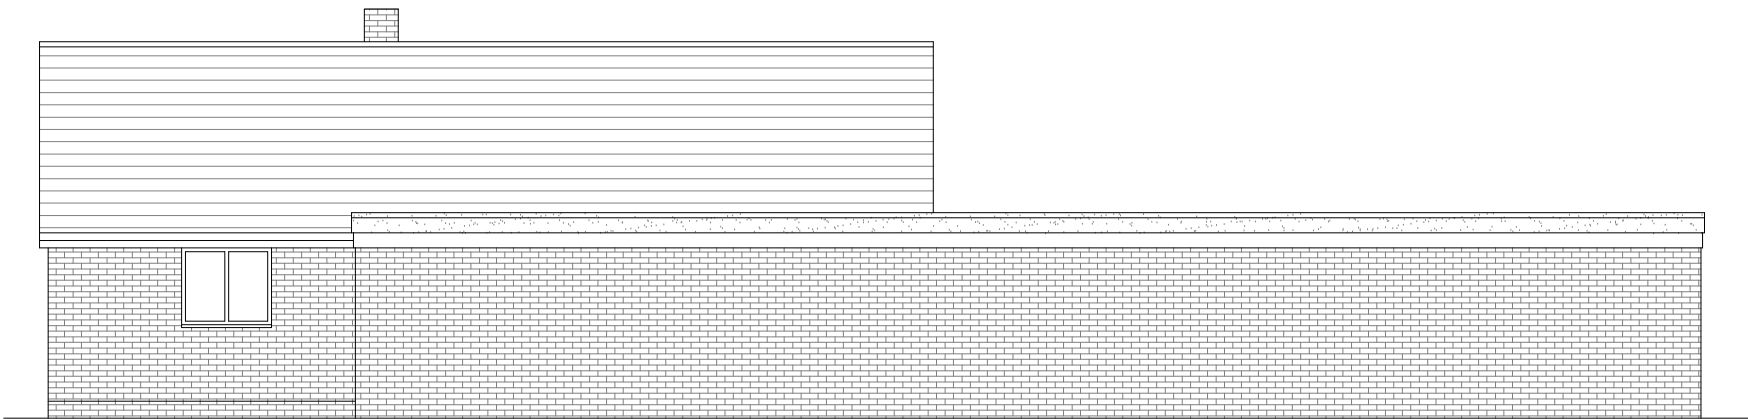

Proposed Side Elevation

Copyright is reserved by GBS Designs and is issued on the condition that it is not copied or disclosed by or to any unauthorised persons without prior consent in writing from GBS Designs.

All dimensions to be checked on site
All structural elements to be specified by a suitably qualified structural engineer.

REV	DESCRIPTION	DRAWN	DATE
-	Initial design	GBS	14.08.15
A	Proposed layout added	GBS	13.08.15
B	Changes to proposed layout	GBS	14.08.15
C	Changes to proposed layout with changes to elevations	GBS	08.09.15



Drawing Ref	READ 03
Scale at A1	Scale at A3
1:50	1:100
Date	14 AUG 2015
Drawn by	GBS

Drawing Title
Annexe at
2 Westmead Close
Hayling Island
Hampshire
PO11 0DS



CAD - ARCHITECTURE - DESIGN

6 Shillinglee Waterloooville
Hampshire PO7 5RW

Tel 023 9225 8315
www.gbsimages.co.uk