



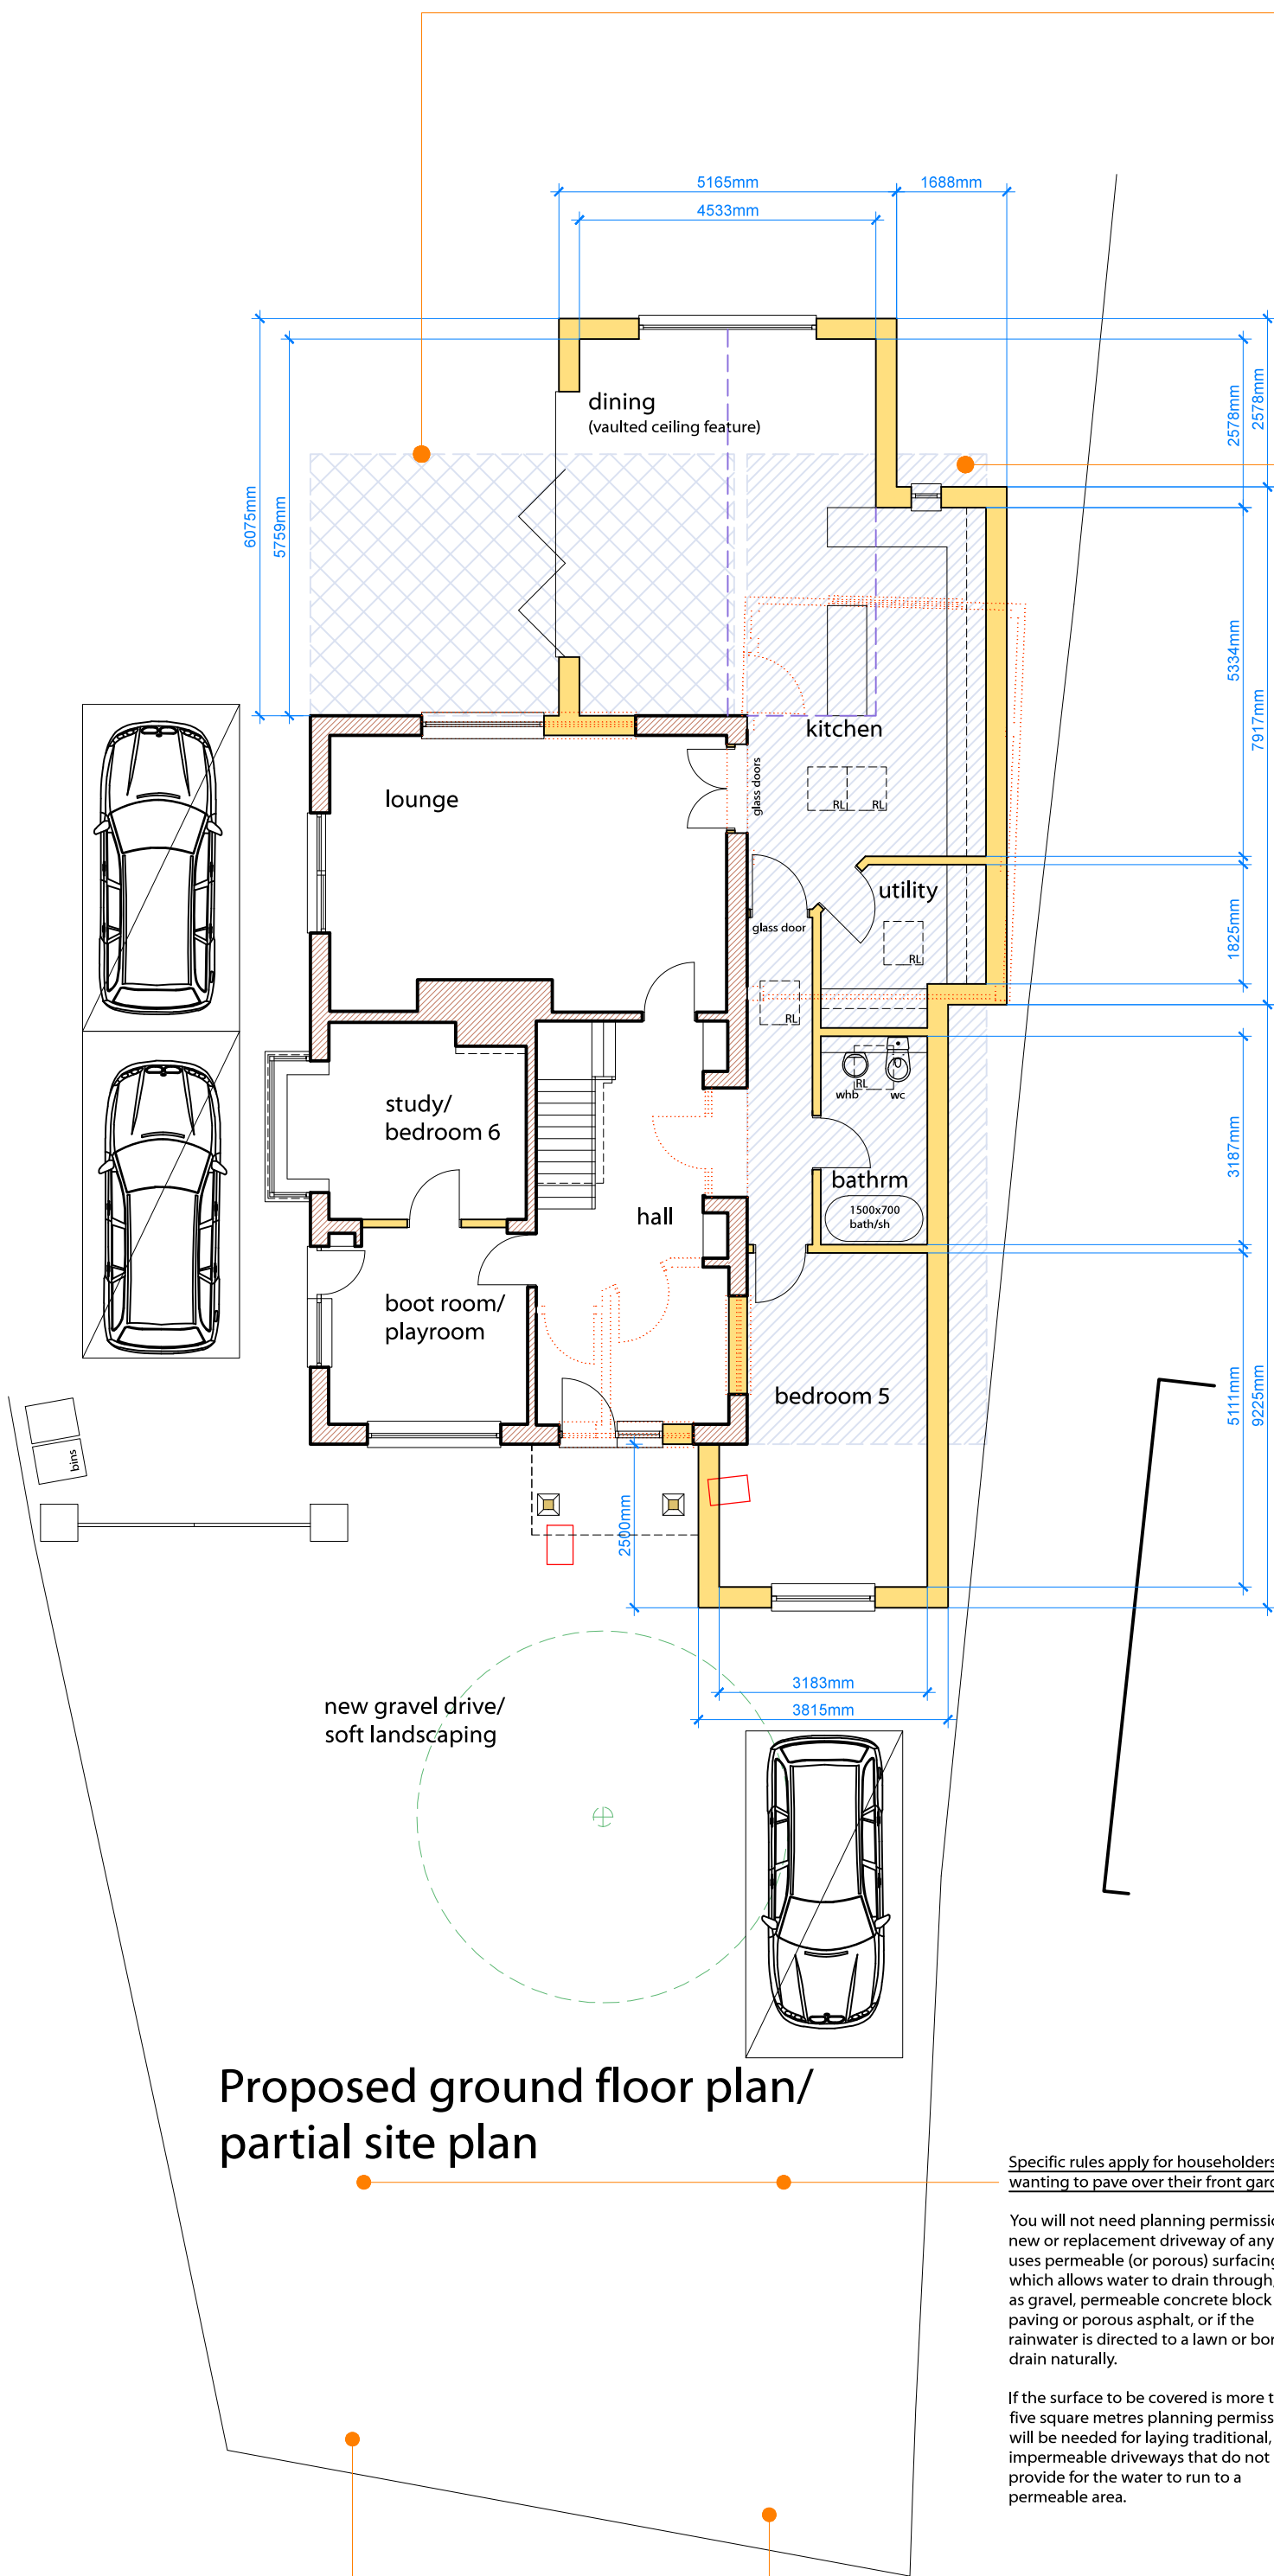


Proposed ground floor plan/
partial site plan

Part 1 Class A Permitted Development Rights
- Rear Extension (relevant criteria in this case)
Outline of a rear extension example that could be erected under Permitted Development Rights; subject to -
* If extension is within two metres of a boundary maximum eaves height should be no higher than three metres to be permitted development;
* Single storey rear extension must not extend beyond the rear of the original house by more than 4m for a detached house, in addition outside designated land and SSSI the limit is increased to 8m until May 2016; subject to neighbour consultation scheme;
* Single storey rear extension must not exceed a height of four metres;
* Maximum eaves and ridge height of extension no higher than existing house.

Part 1 Class A Permitted Development Rights
- Side Extension (relevant criteria in this case)
Outline of a side extension example that could be erected under Permitted Development Rights; subject to -
* Width of side extension must not have a width greater than half the width of the original house;
* Side extensions to be single storey with a maximum height of four metres;
* If extension is within two metres of a boundary maximum eaves height should be no higher than three metres to be permitted development;

Proposed first floor plan/roof plan

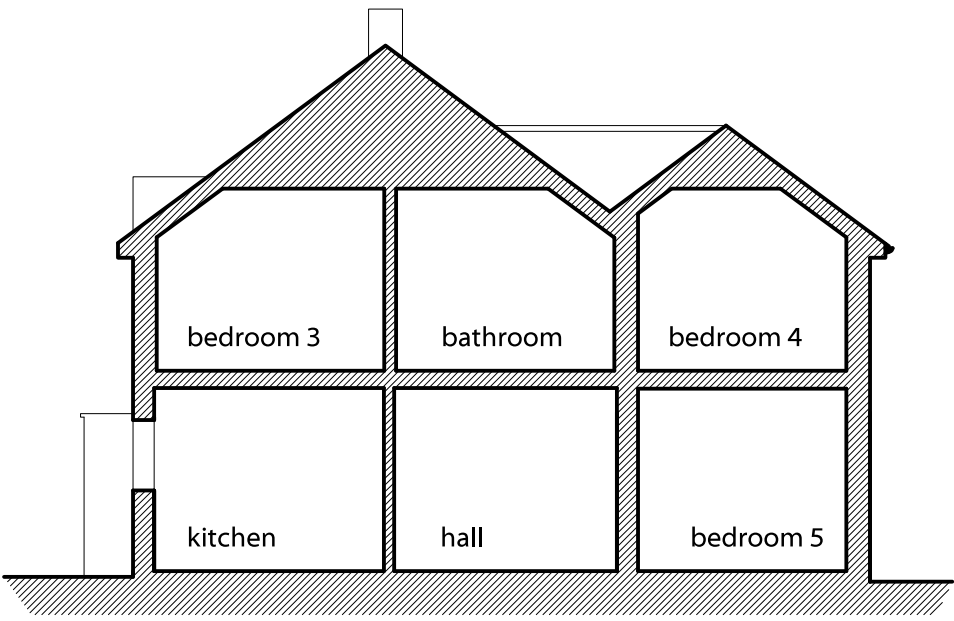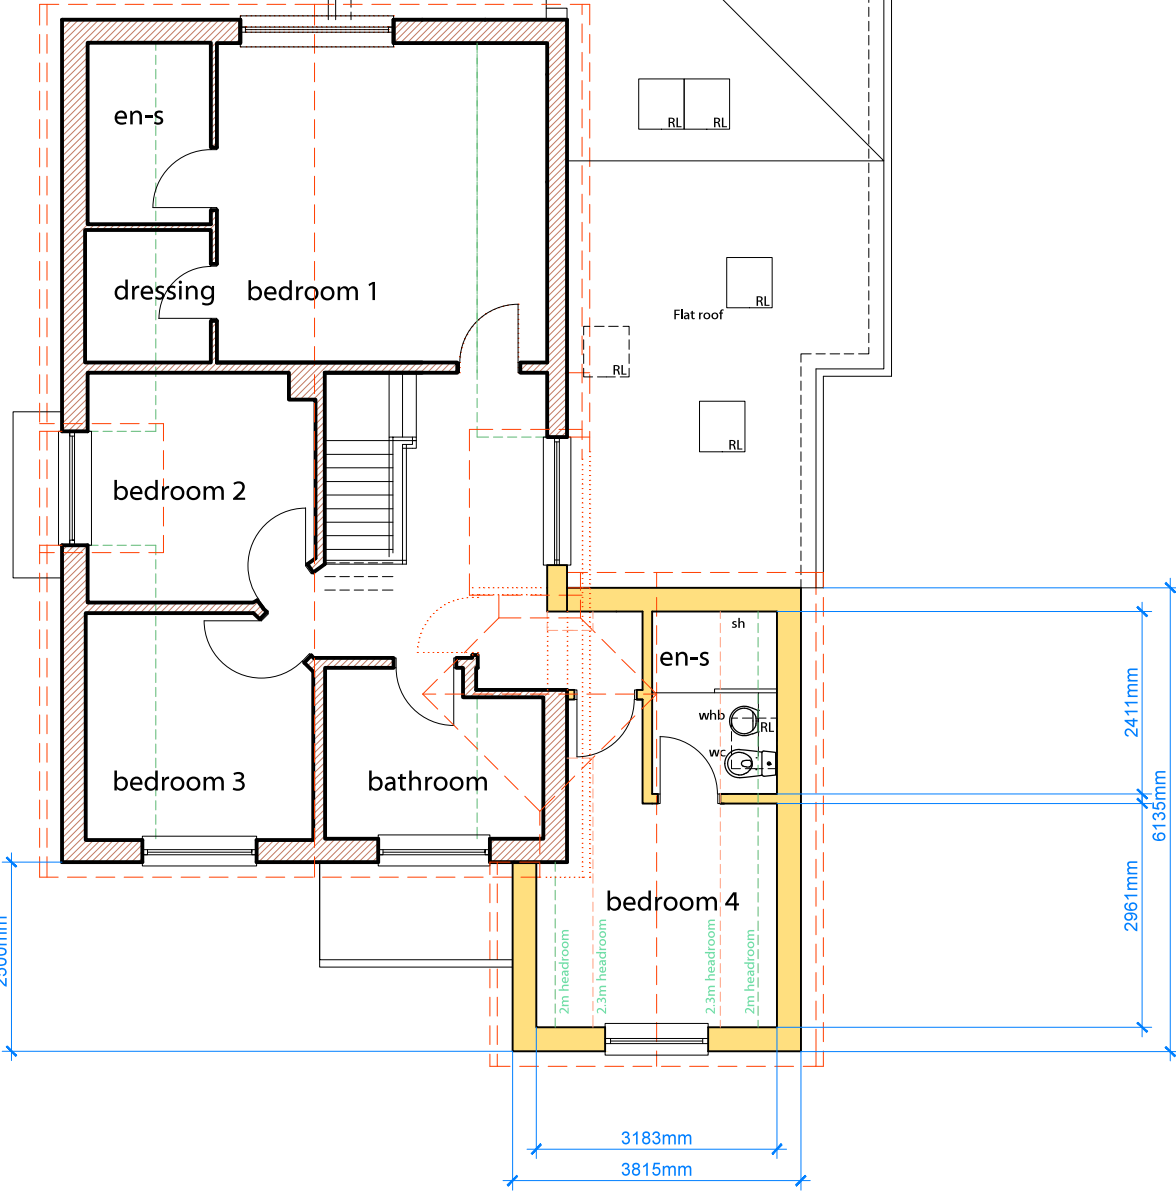

Proposed typical section
through

'13 Frogmore Lane' - east elevation

'13 Frogmore Lane' - south/west elevation



'13 Frogmore Lane', Waterlooville, Hampshire

Specific rules apply for householders wanting to pave over their front gardens -
You will not need planning permission if a new or replacement driveway of any size uses permeable (or porous) surfacing which allows water to drain through, such as gravel, permeable concrete block paving or porous asphalt, or if the rainwater is directed to a lawn or border to drain naturally.
If the surface to be covered is more than five square metres planning permission will be needed for laying traditional, impermeable driveways that do not provide for the water to run to a permeable area.

© THE STEVEN BARLOW PARTNERSHIP (UK) 2014

TSBP architecture

The Steven Barlow Partnership
81 Manor Road Kingston Portsmouth Hampshire PO1 5LB United Kingdom
+44(0)800 756 9776 info@tsbp-architecture.co.uk www.tsbp-architecture.co.uk
Chartered Institute of Architectural Technologists Registered Practice
Principal Steven V. Barlow MCITAT

This drawing is protected by copyright of THE STEVEN BARLOW PARTNERSHIP under The Copyright, Designs and Patents Act 1988 and the reproduction or use in any form without prior written consent from THE STEVEN BARLOW PARTNERSHIP will be an infringement of copyright.
Only the original drawing should be relied on. Plans are liable to distortion in transmission to the web. Do not scale off this drawing in any event except for planning application purposes. Figured dimensions must be used. If in doubt contact THE STEVEN BARLOW PARTNERSHIP.
Contractor to check and verify all levels, datum's and dimensions on site and shall report any discrepancies or omissions to THE STEVEN BARLOW PARTNERSHIP prior to commencement of work and during construction phase. This drawing is to be read and understood in conjunction with structural, mechanical, electrical, and/or any other consultant's documentation as may be applicable to the project prior to the commencement of work and it's duration.
This drawing including notes has been prepared and produced for the client named for the project detailed and solely for the purposes indicated and is not intended for use by any other person or for any other purpose.

scale bar
1:100 0 1 2 3 4m
north (indicative only)

client
Mr. and Mrs. Smith.

project
Proposed extension and associated alterations,
13 Frogmore Lane, Waterlooville, Hampshire. PO8 9QN.

drawing title
Proposed Ground and
First Floor Plans/Roof Plan

date
21 MAY 2014
scale
1:100
paper size
A2

work stage
project

drawing number
D.0434.002.07

revision
07 - 26 Aug 15 - Minor amendment to
two storey side extension

planning