




NOTE : THIS DRAWING IS NOT A SPECIFICATION OF WORK AND IS ONLY FOR THE PURPOSE OF GAINING TOWN PLANNING AND BUILDING REGULATION APPROVALS. ALL DETAILS/DIMENSIONS MUST BE CHECKED ON SITE BEFORE COMMENCEMENT OF WORK BY CONTRACTOR

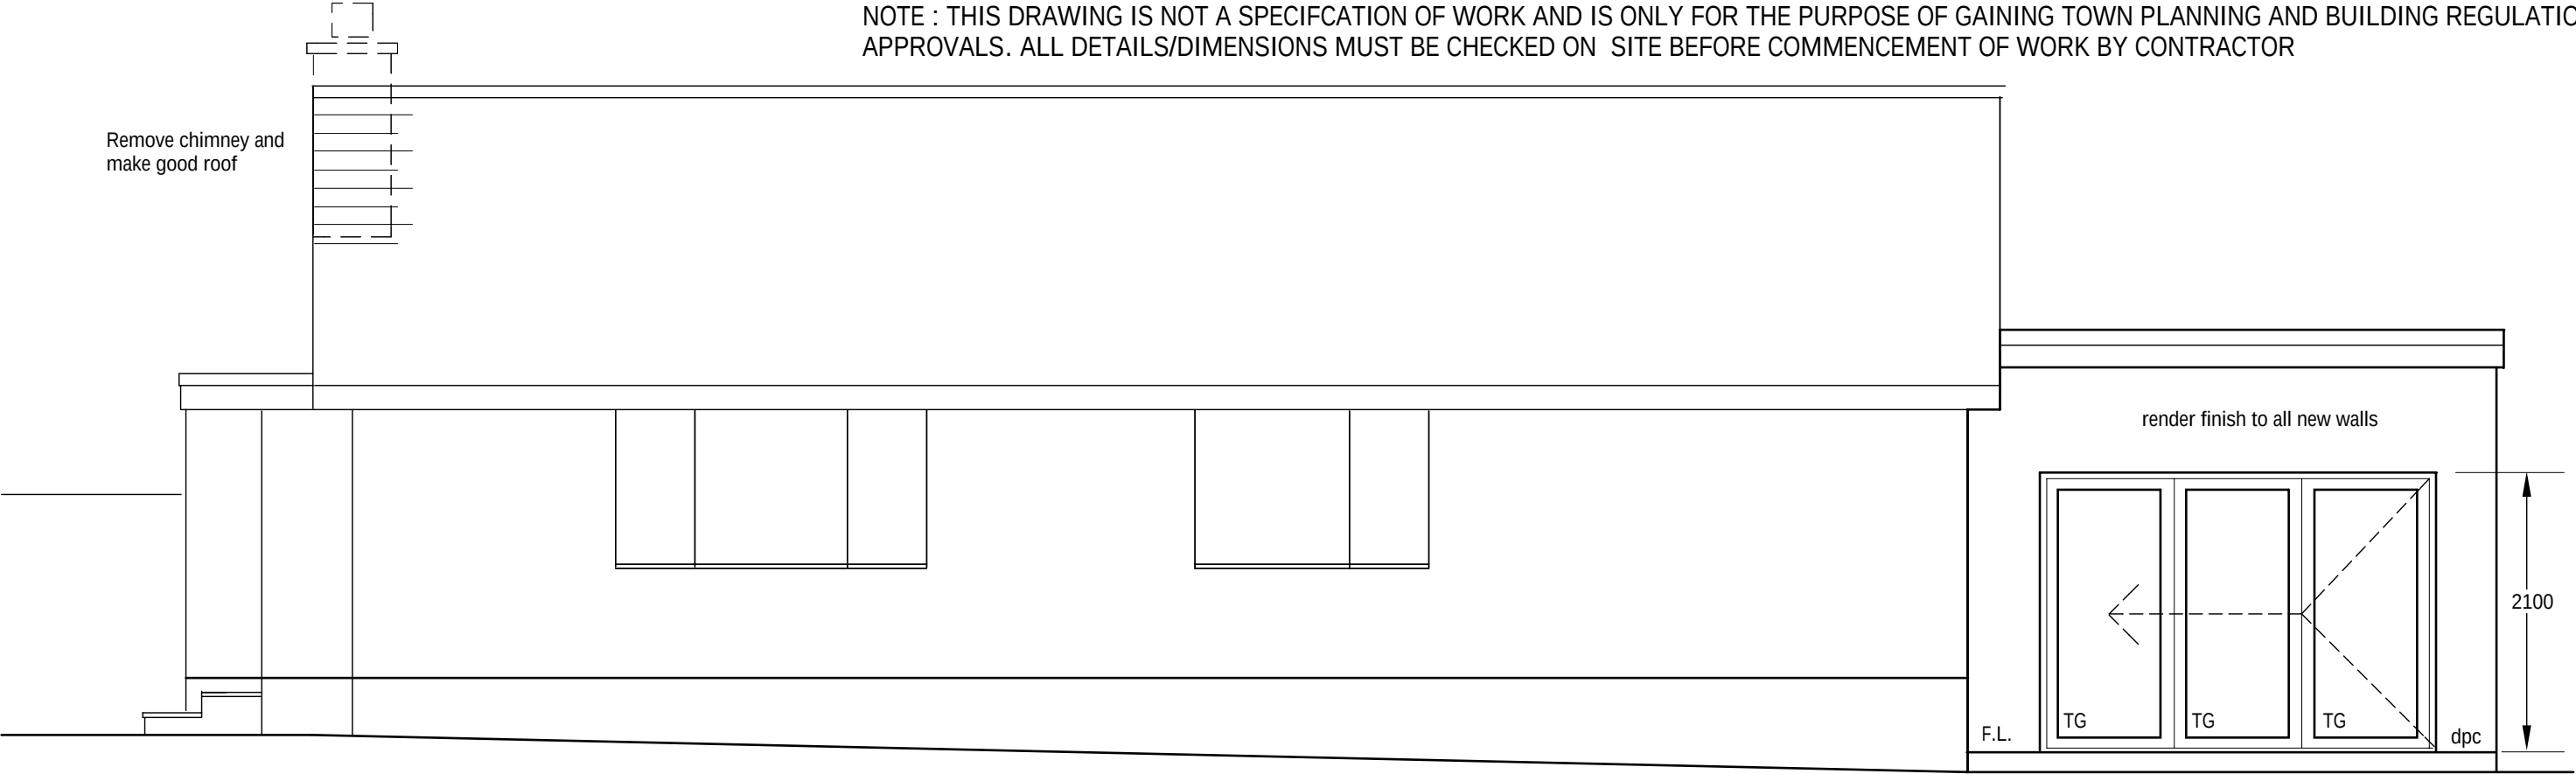


Proposed Side Elevation

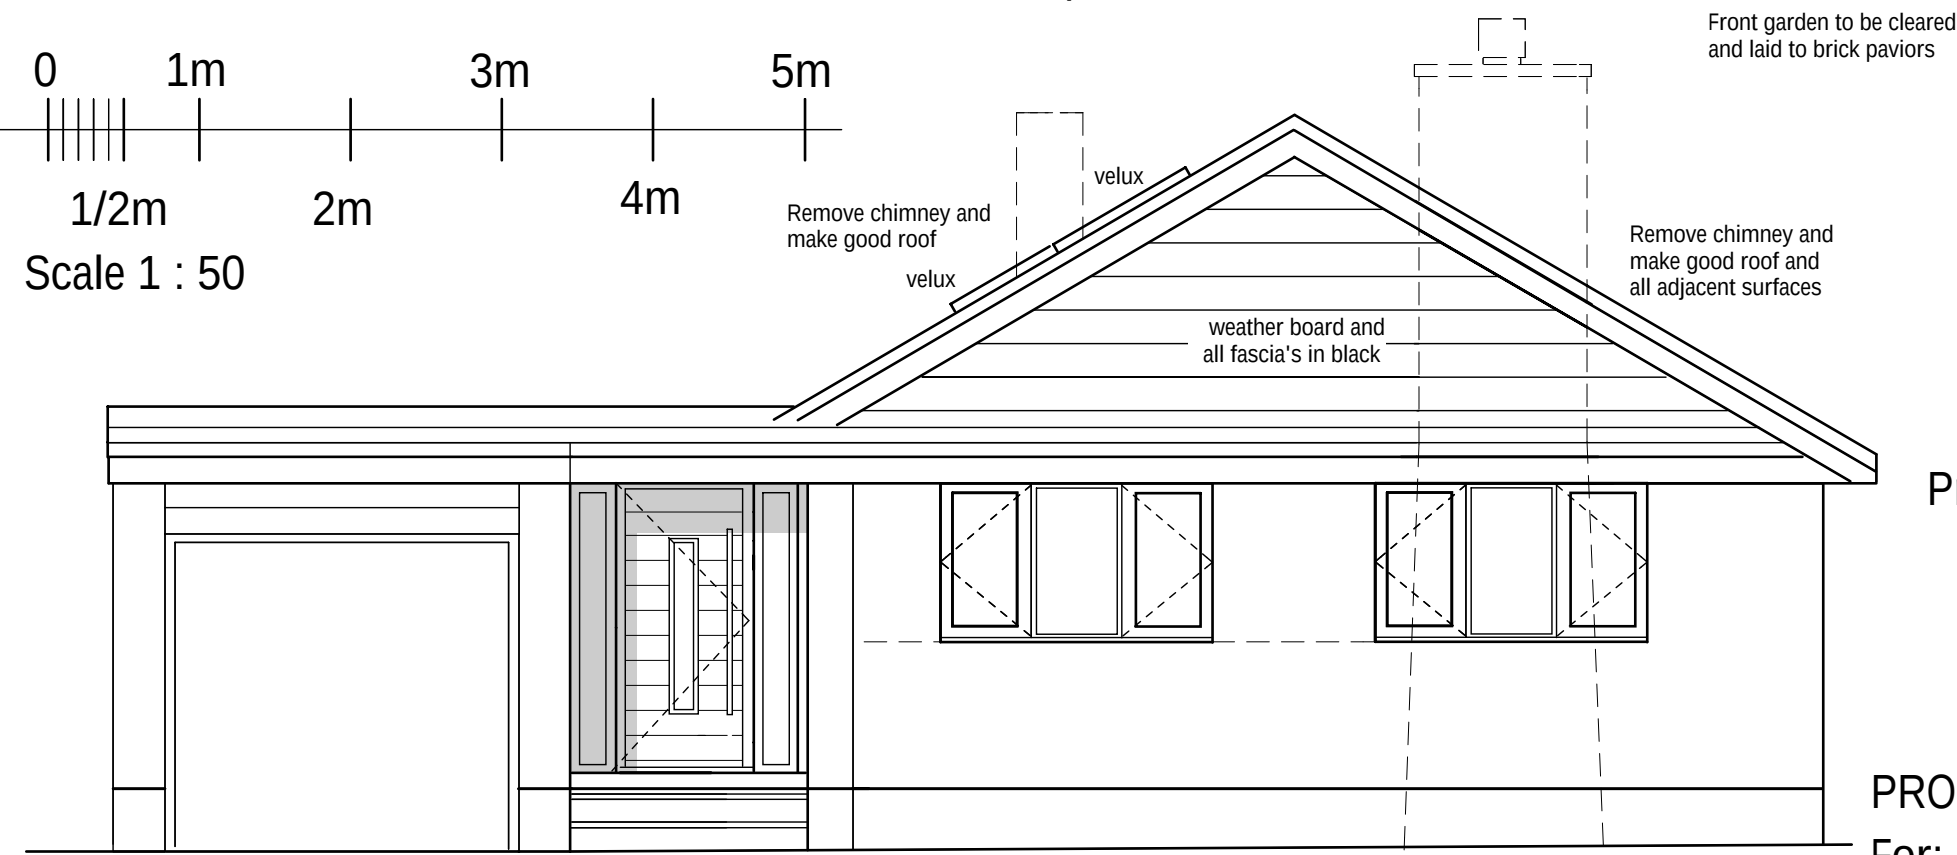

Proposed Front Elevation

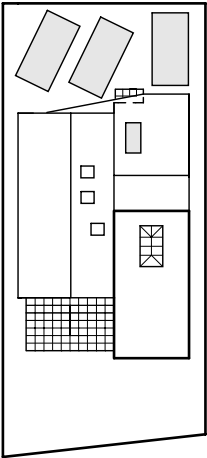

Proposed Parking Plan
1 : 500

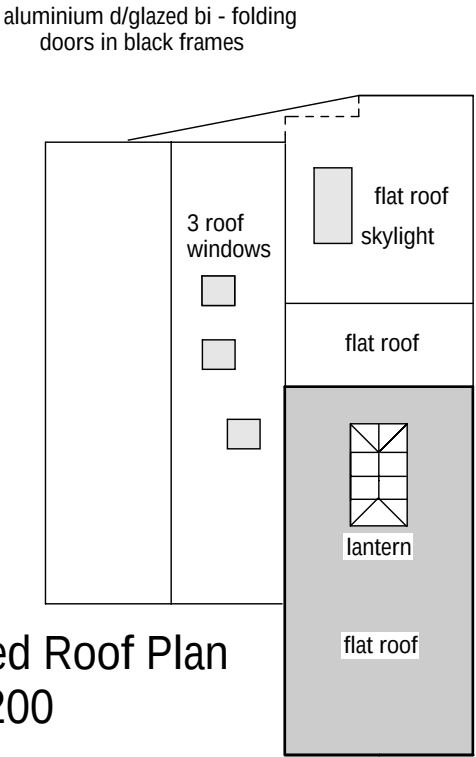

Proposed Roof Plan
1 : 200

PROPOSED SIDE EXTENSION & ALTERATIONS

For:- Mr A. Jones

1 Eglantine Close, Cowplain, Hants PO8 9BQ

Proposed Elevations, Roof & Parking Plan

Scale 1 : 50, 1 : 200 & 1 : 500 @ A3 Dwg. No.241120pl5