





Existing Side Elevation
1:100

Existing Rear Elevation
1:100


Existing Side Elevation
1:100

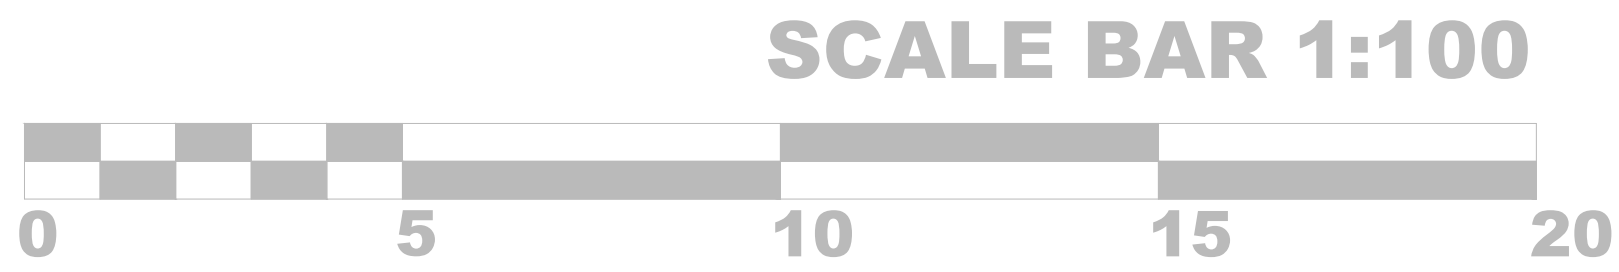



SCALE BAR 1:100

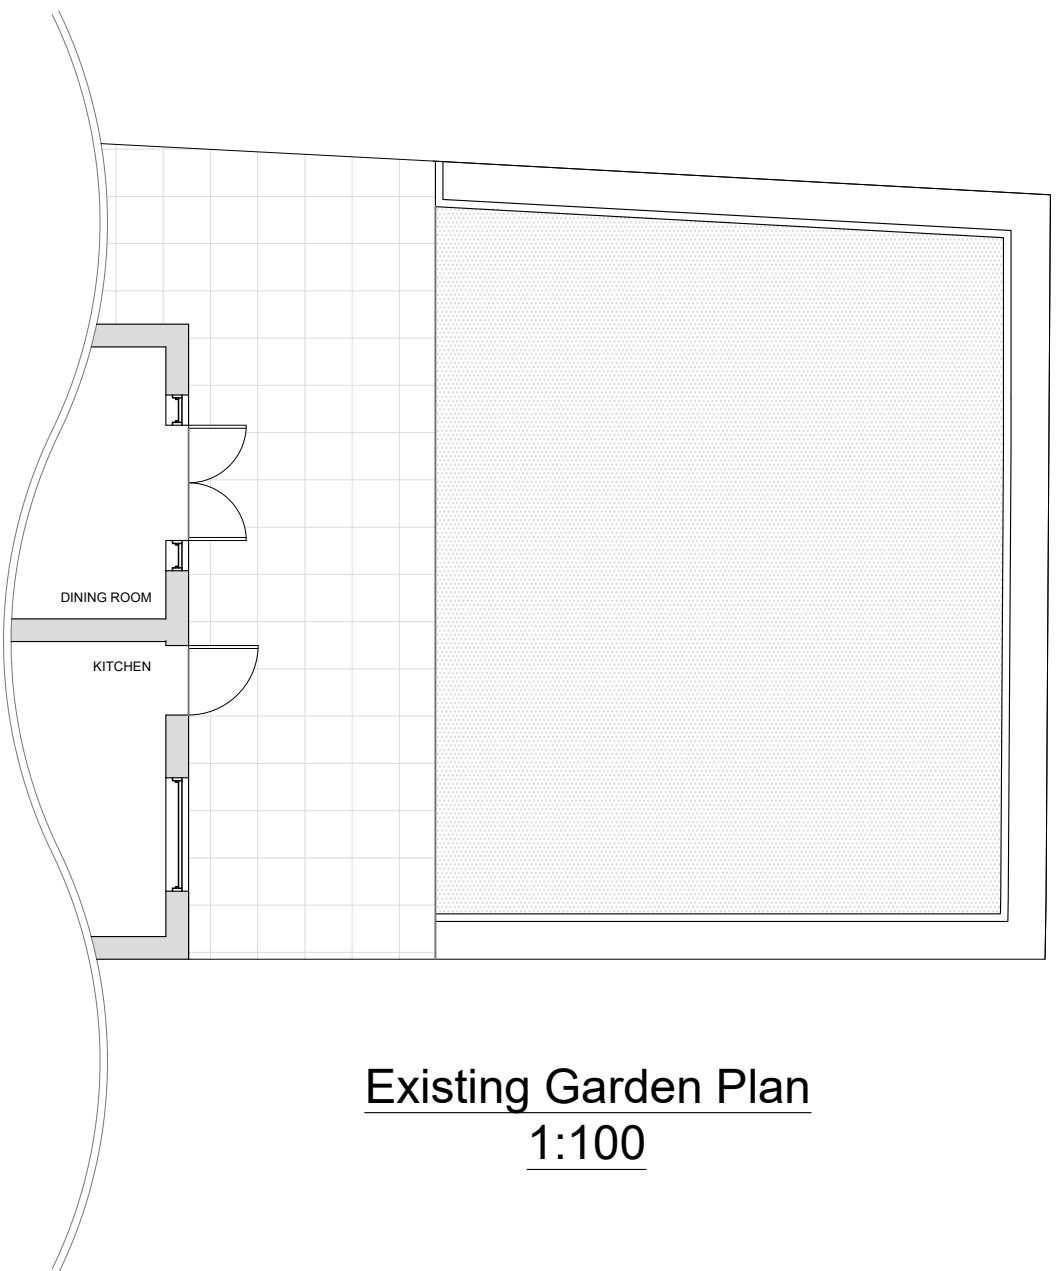

Existing Garden Plan
1:100

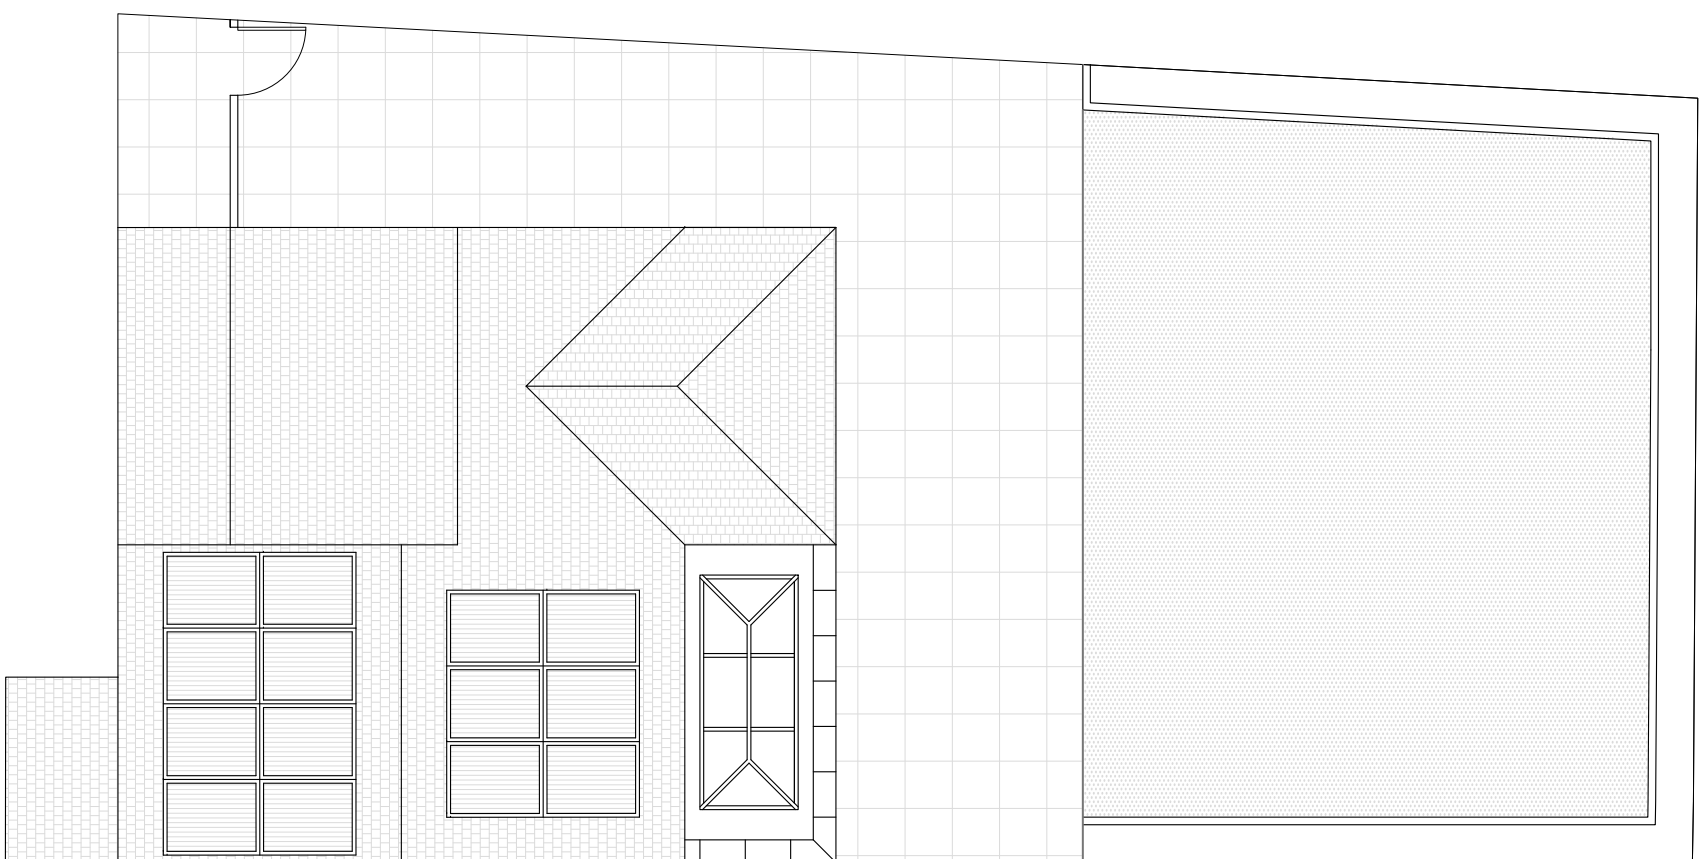

Existing Roof Plan
1:100

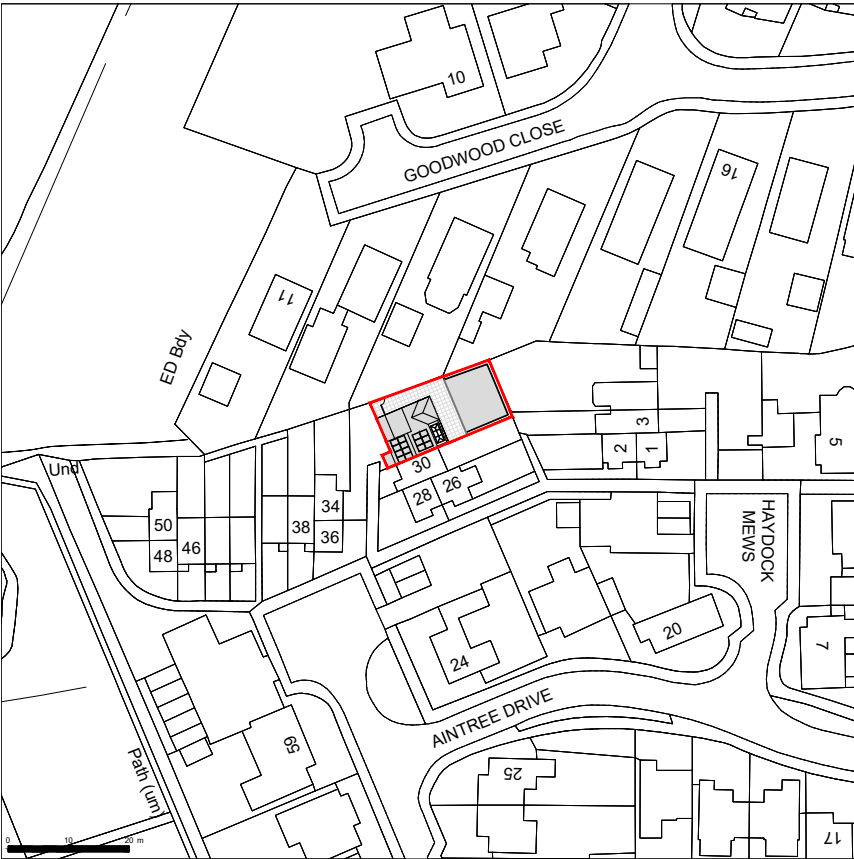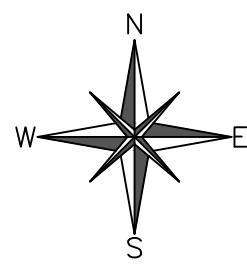

Existing Location Plan
1:1250
OS 100047474

 Drawing Technical		
info@drawingtechnical.co.uk 07845656848		
Site Address:		32 Aintree Drive Waterlooville PO7 8NG
Drawing Title:		Existing Plan & Elevations
Client Name:		Mr Daniel Collen
Job No. DT148	Scale A2	Date 17/09/2021
Revision A	Drawing No. 1	Drawn By LA
Drawing Notes The contents of this drawing are copyright to Drawing Technical and may not be altered, copied or reproduced without written consent. Contractor must verify all dimensions and report any discrepancies before putting work in hand. Drawings for PLANNING purpose only and hence do not scale from this drawing.		
Rev	Description	Date