



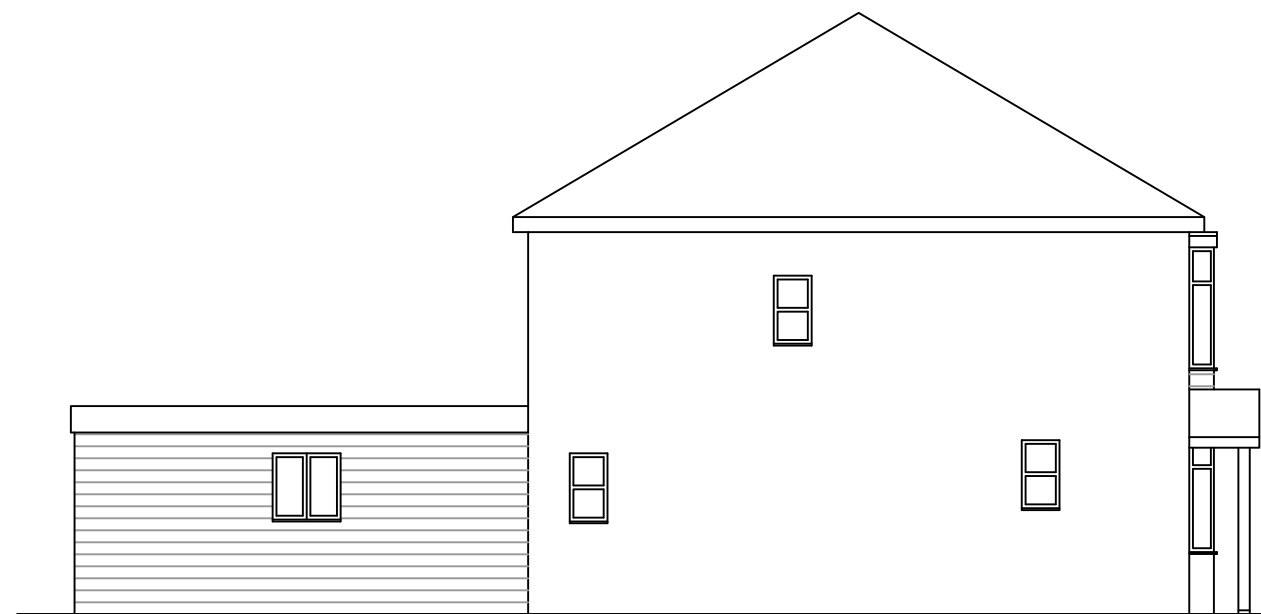


PROPOSED NORTH ELEVATION

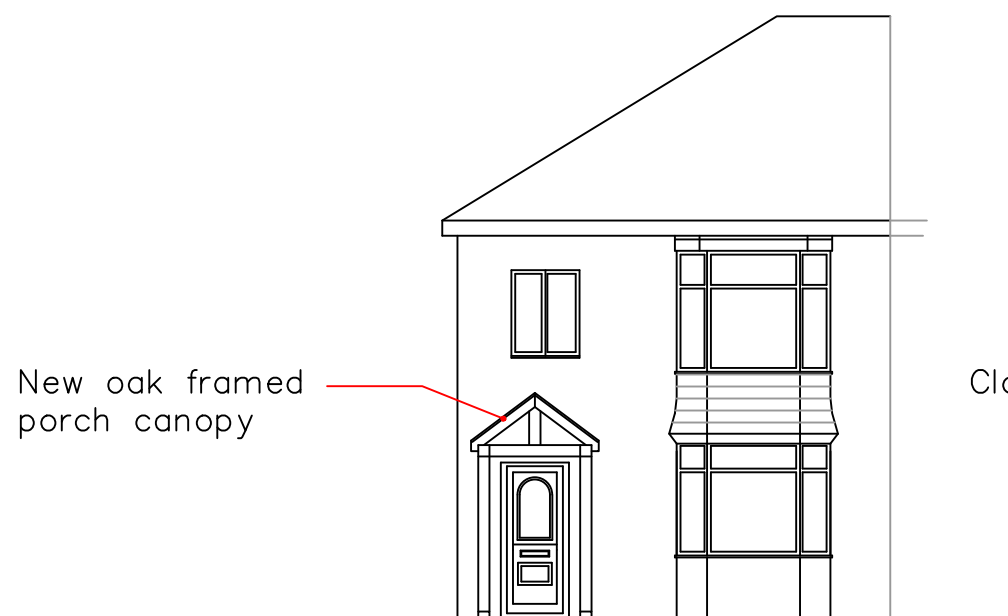

PROPOSED WEST ELEVATION




PROPOSED SOUTH ELEVATION

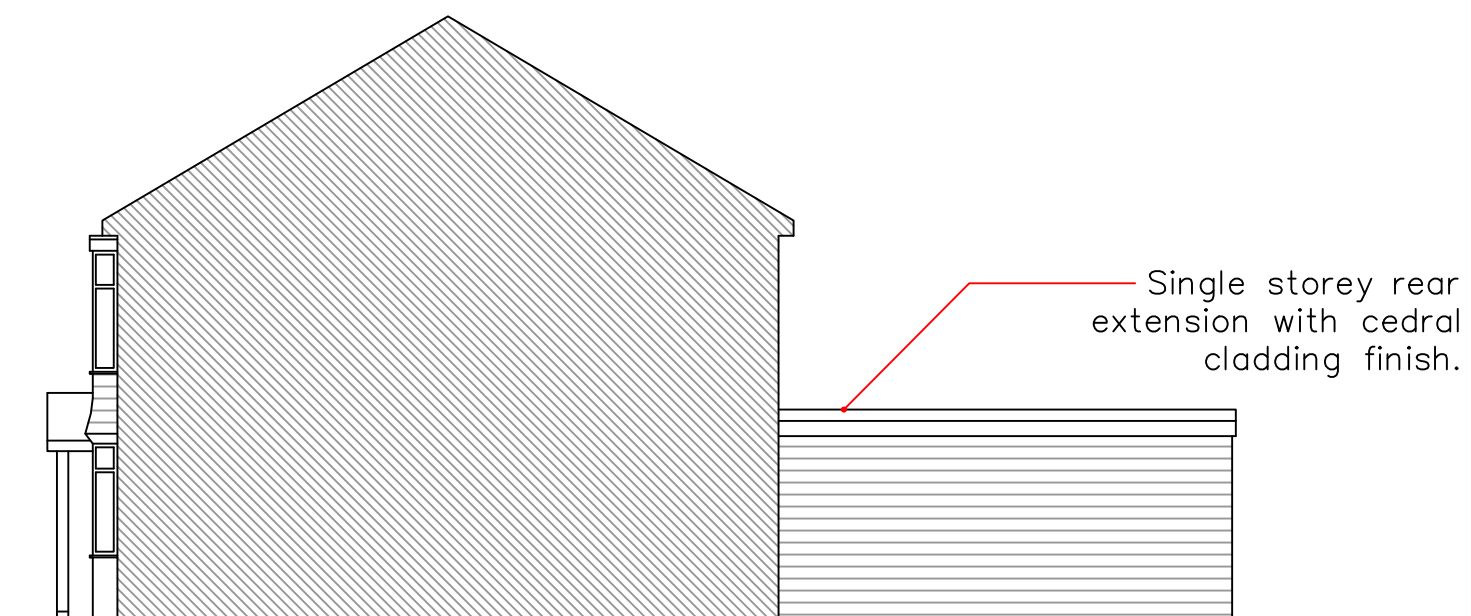

PROPOSED EAST ELEVATION

PROPOSED REAR EXTENSION
For Mr J. Douglass
23 Park Avenue, Waterlooville, Hampshire. PO7 5DN

 

Novium Architectural Surveying & Design	
Drawing No. 05	Date: 29-07-21 Drawn By: TRH
REV	Date: