



Garages Types


TYPE A

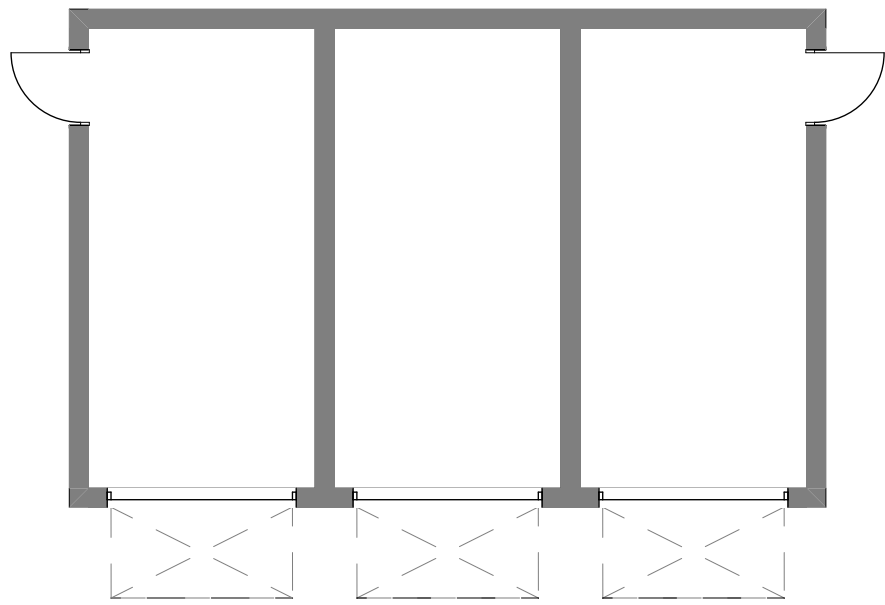

Ground Floor Plan

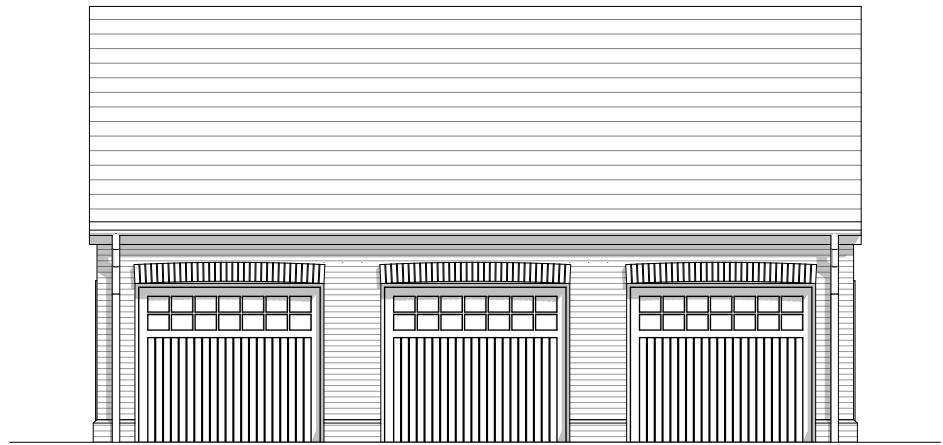


Front Elevation

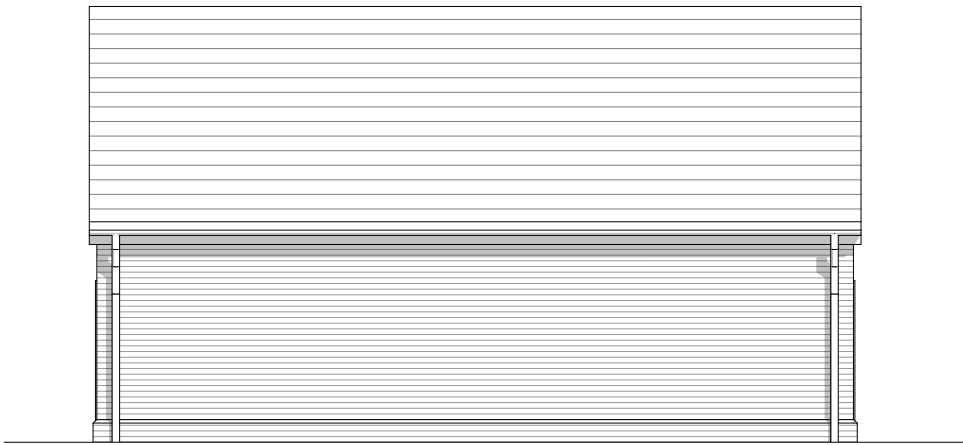


Rear Elevation




Side Elevation

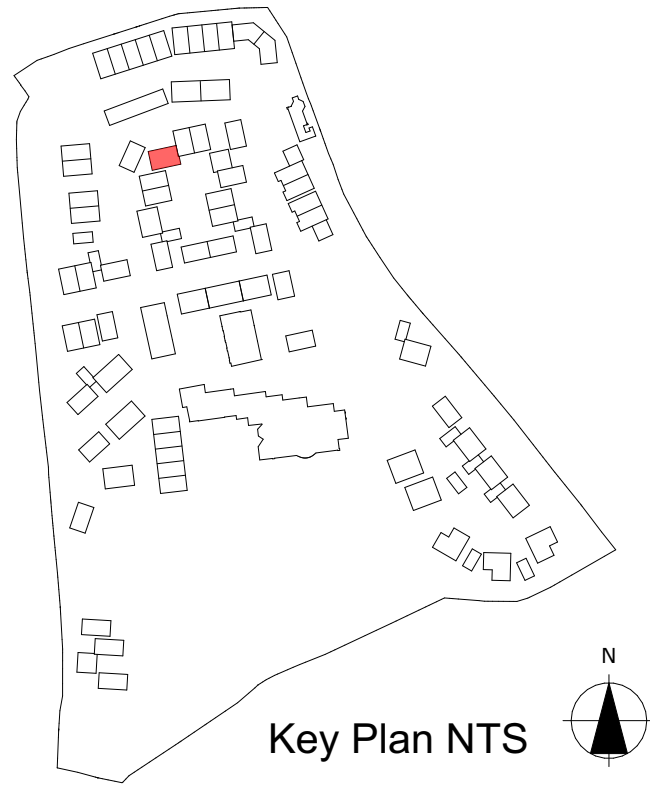


Key Plan NTS

 


TYPE B - JOINED SINGLE GARAGE

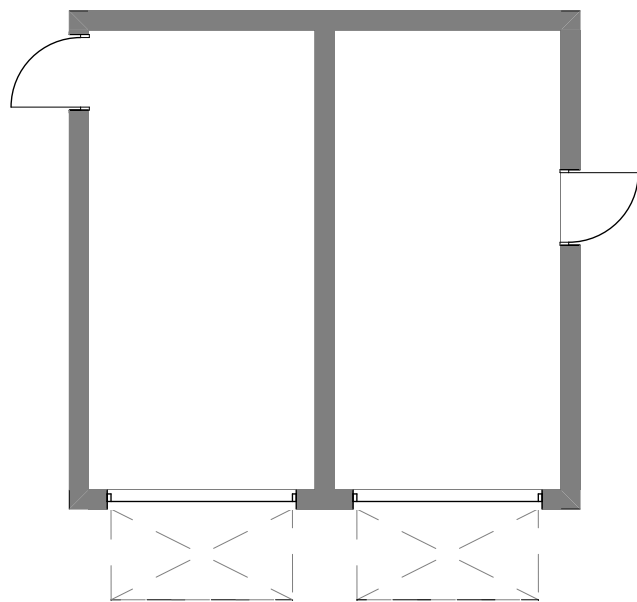

Ground Floor Plan

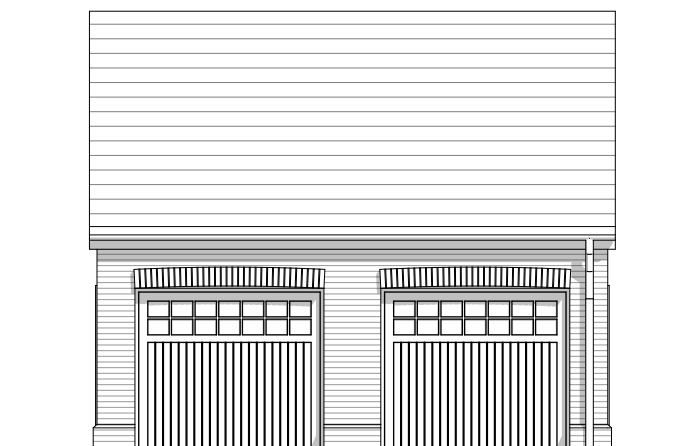


Front Elevation

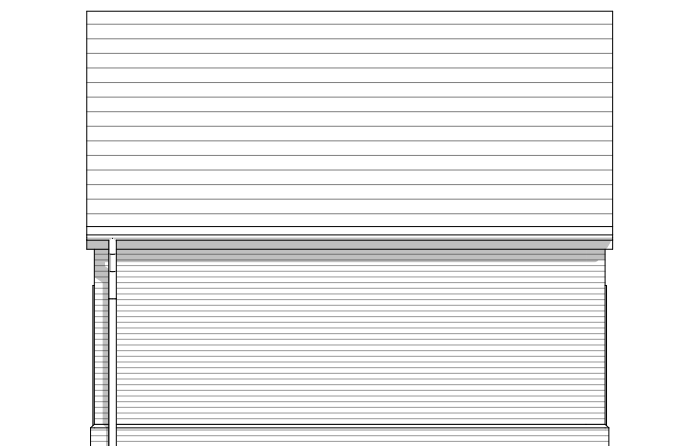


Rear Elevation




Side 1 Elevation

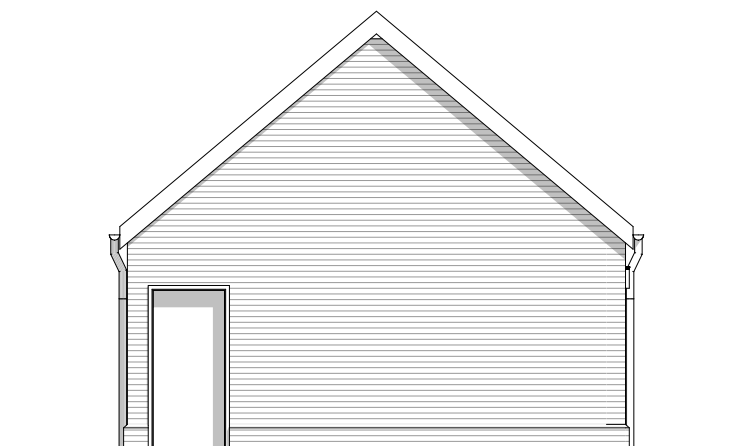


Side 2 Elevation

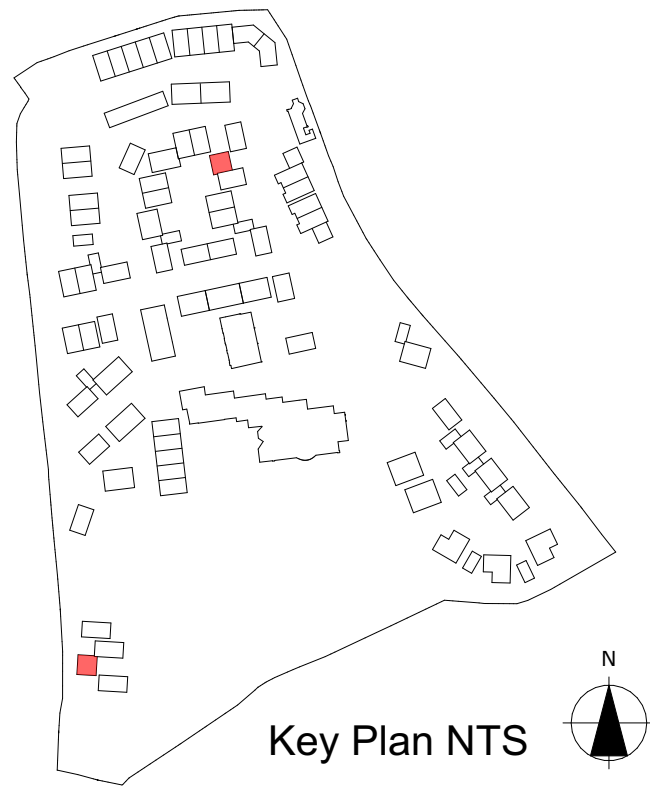


Key Plan NTS

 


TYPE C - SINGLE GARAGE

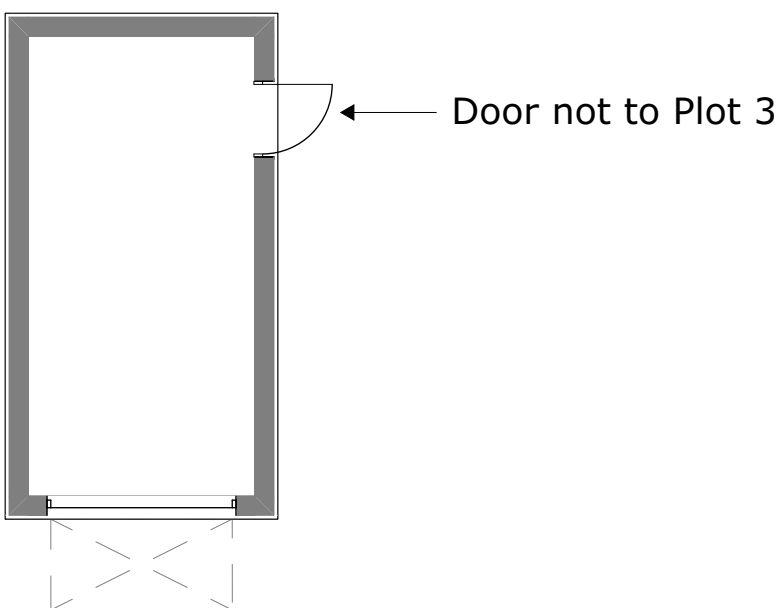


Ground Floor Plan

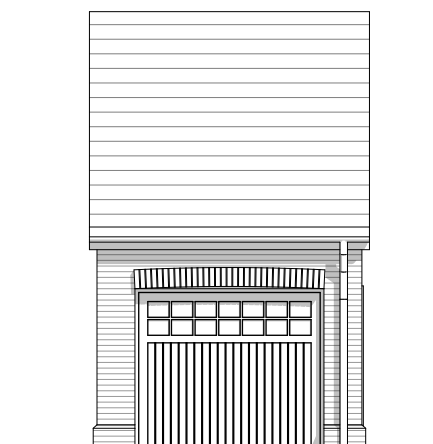


Front Elevation

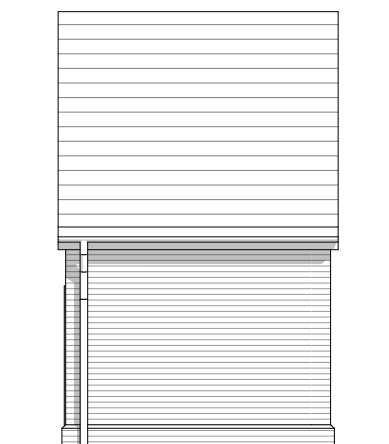

Rear Elevation

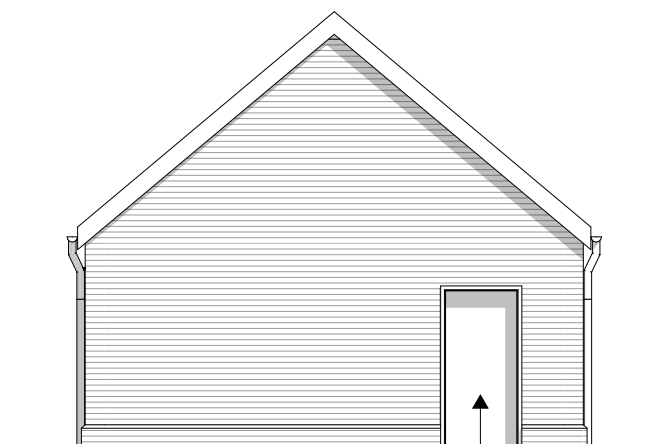


Side 1 Elevation

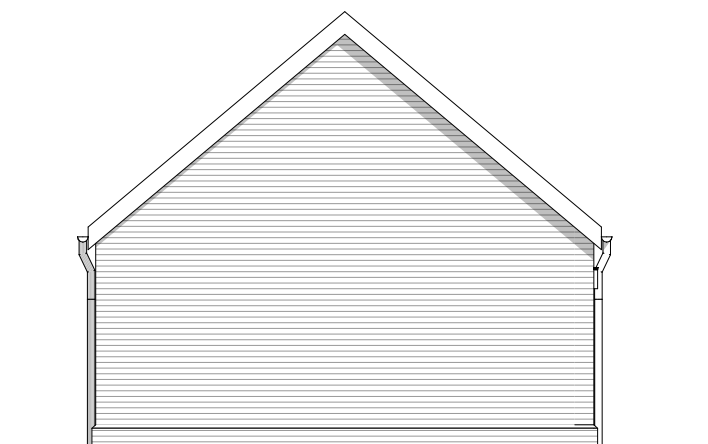


Side 2 Elevation




Key Plan NTS

 


TYPE D

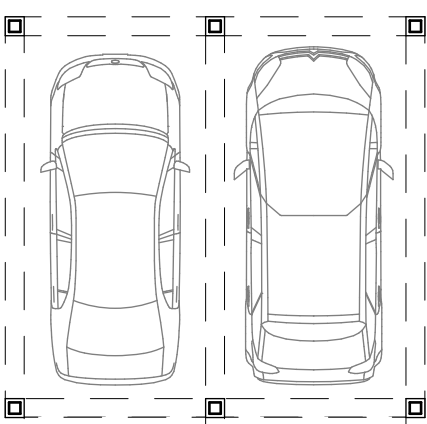


Ground Floor Plan

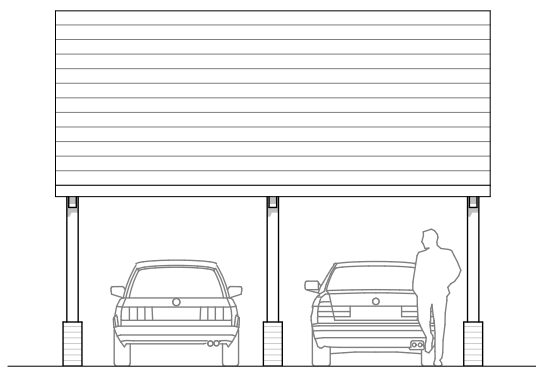


Front Elevation

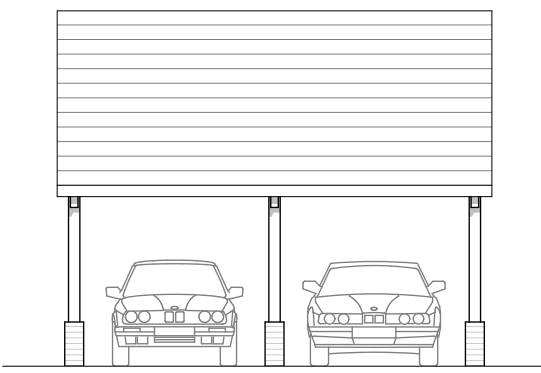


Rear Elevation

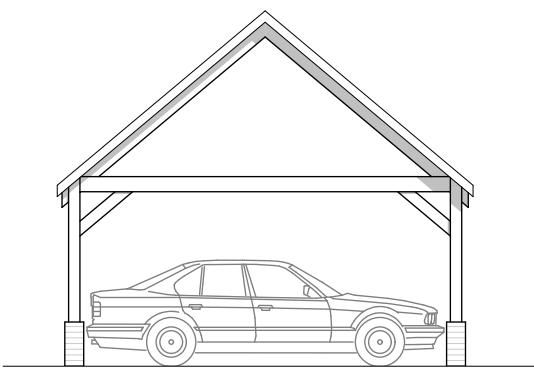

Side Elevation

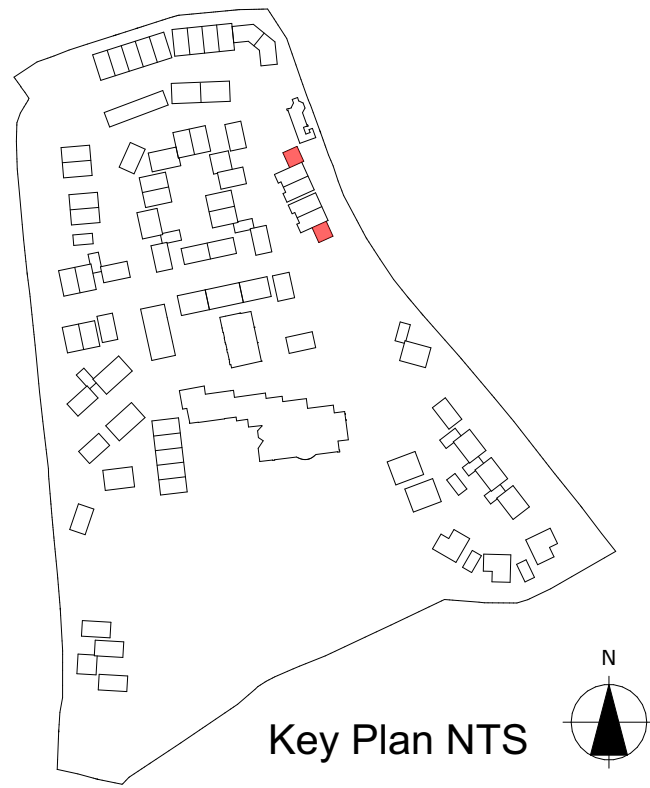

Key Plan NTS

 

0 1000 2000 3000 4000 5000mm

Please Note:

Dimensions to be checked on site and any discrepancies are to be highlighted to the Architect prior to construction. Always print in full COLOUR.

Topographical / Ordnance Survey information shown has been prepared by a third party, HGP accept no responsibility for accuracy or completeness of the survey.

This drawing is to be read in conjunction with all other project drawings, construction notes and / or project specifications including those by other project consultants and specialists. All discrepancies should be reported immediately.

Design subject to detail development / approval. Measurements and accommodation schedules subject to amendments following coordinated input by others. Costings cannot be finalised until approval / confirmation by relevant authorities and Client.

A	Issued for Planning.	13.12.21	IS / CK
Rev.	Description	Date	DB CB

Date DECEMBER 2021
Drawn By/Checked By IS/CK
Scale 1:100@A1
Revision A
Project Southleigh Park
Title Garage Types

Dwg # 21.034.215

Status FOR PLANNING

hgp

Furzehall Farm, Wickham Road
Fareham, Hampshire
PO16 7JH
01329 283 225
email@hgp-architects.co.uk
www.hgp-architects.co.uk

HGP Architects Ltd.
Copyright Reserved

BARGATE
HOMES

The New Barn,
Vicarage Farm Business Park
Fair Oak, Hampshire
SO50 7HD
02380 602255
@bargatehomes.co.uk