




28 Park Crescent
PROPOSED

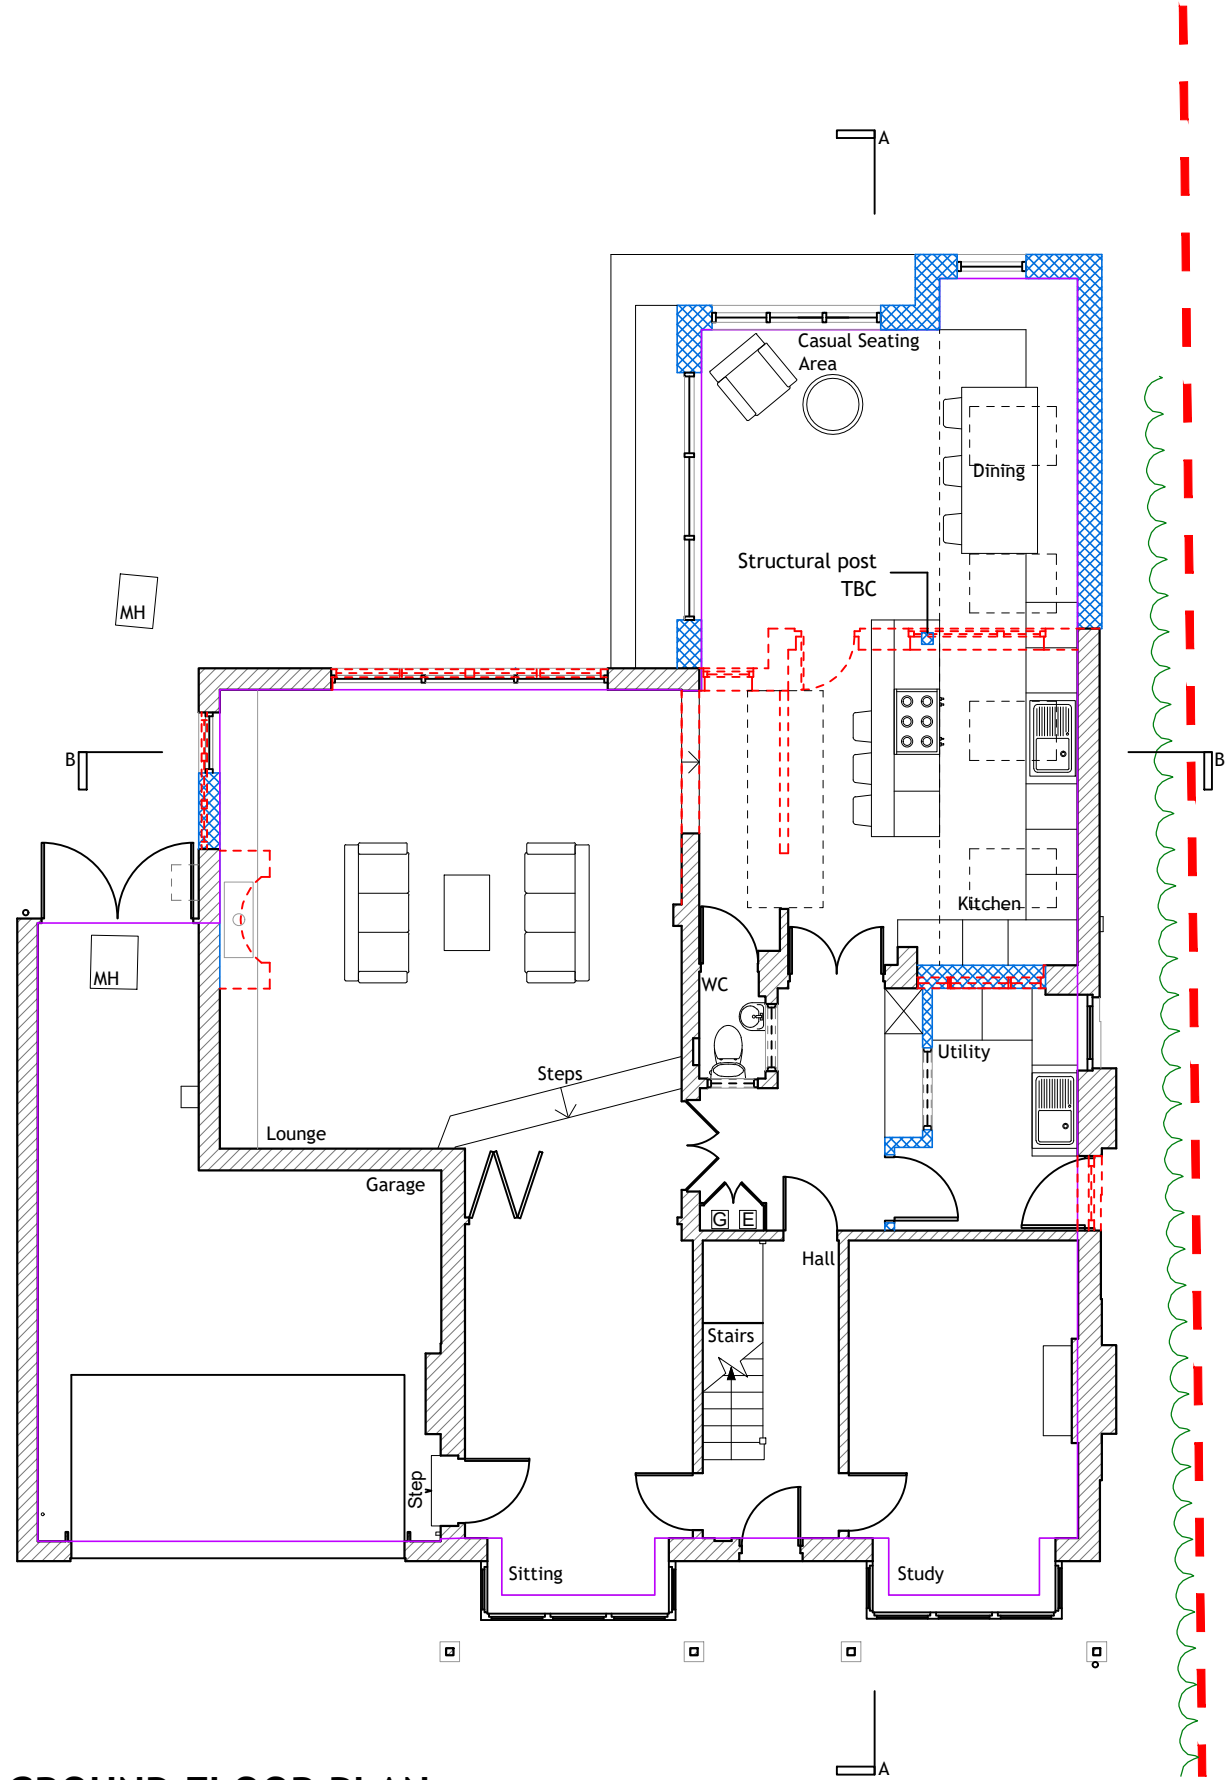


GROUND FLOOR PLAN
1:100

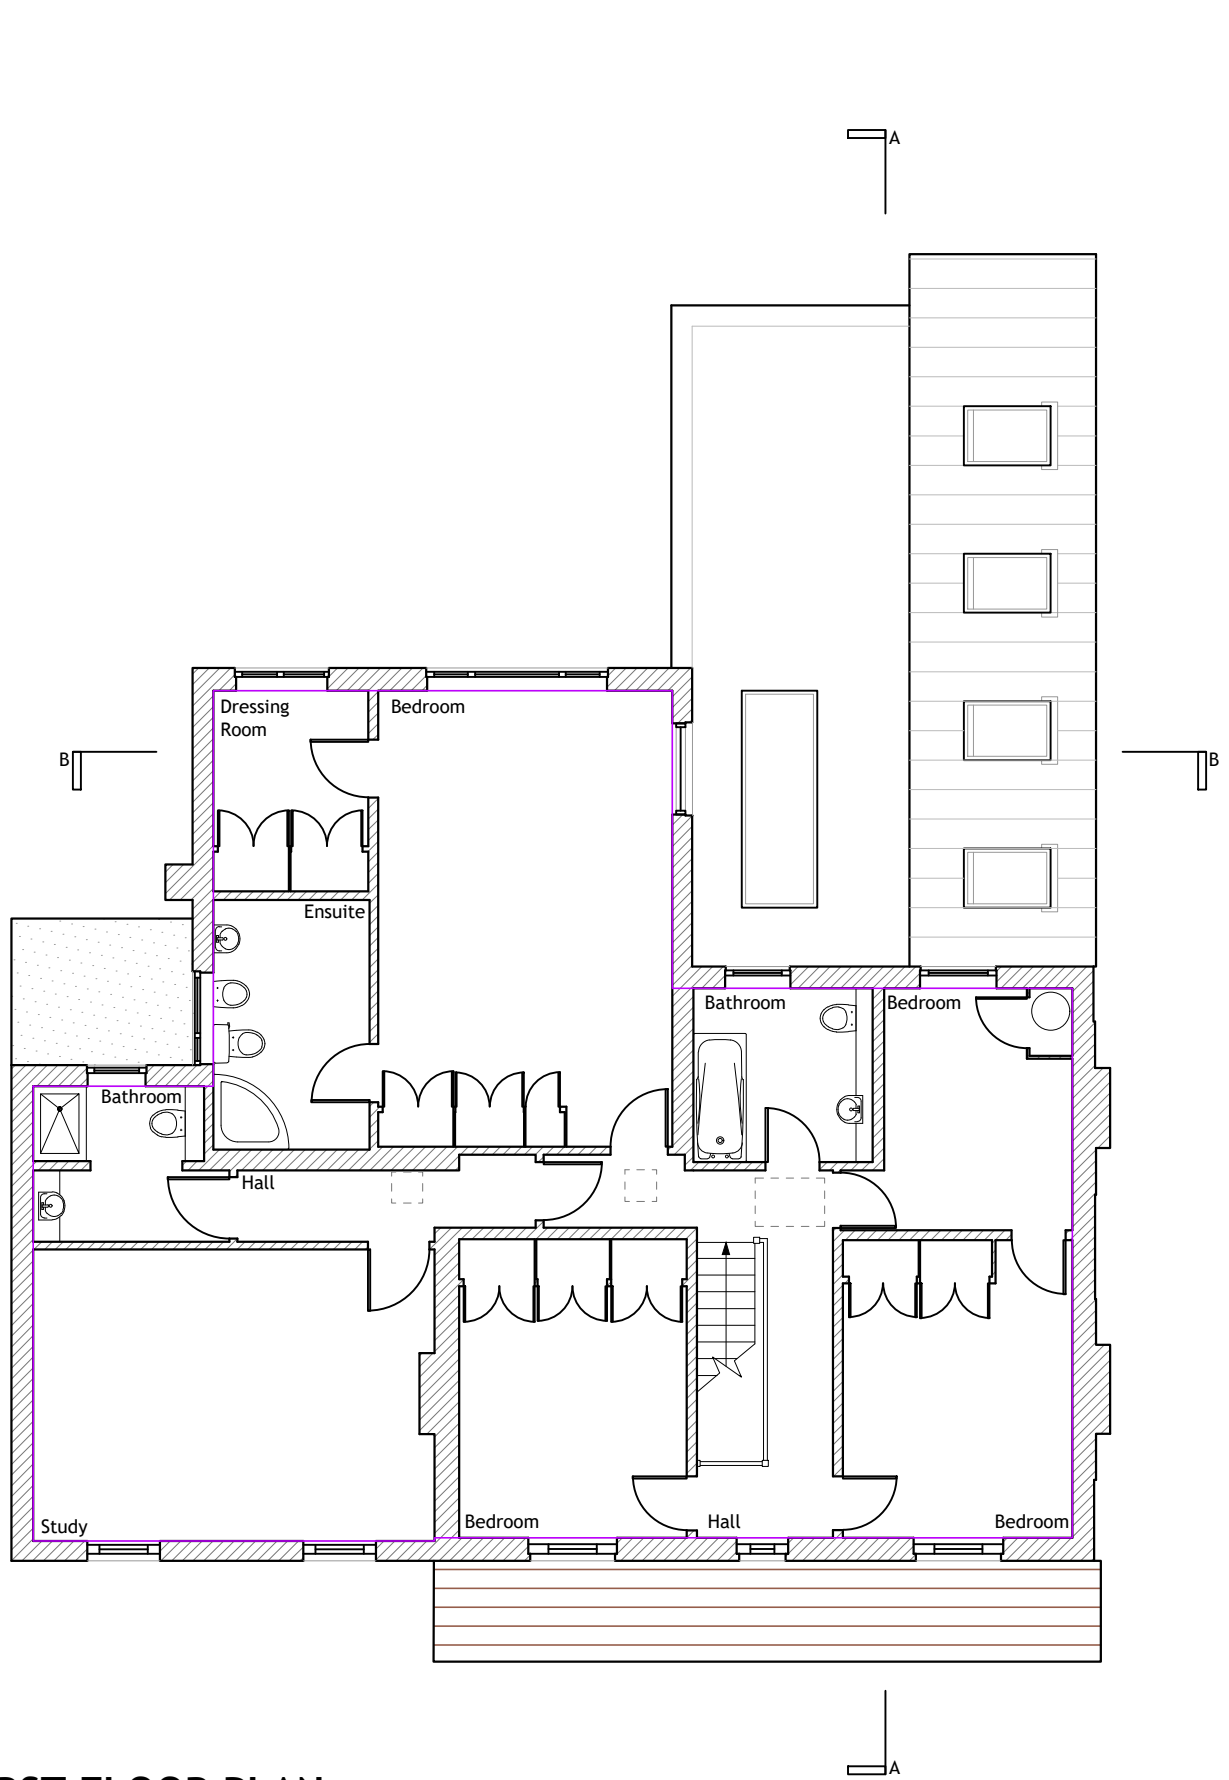



FIRST FLOOR PLAN
1:100

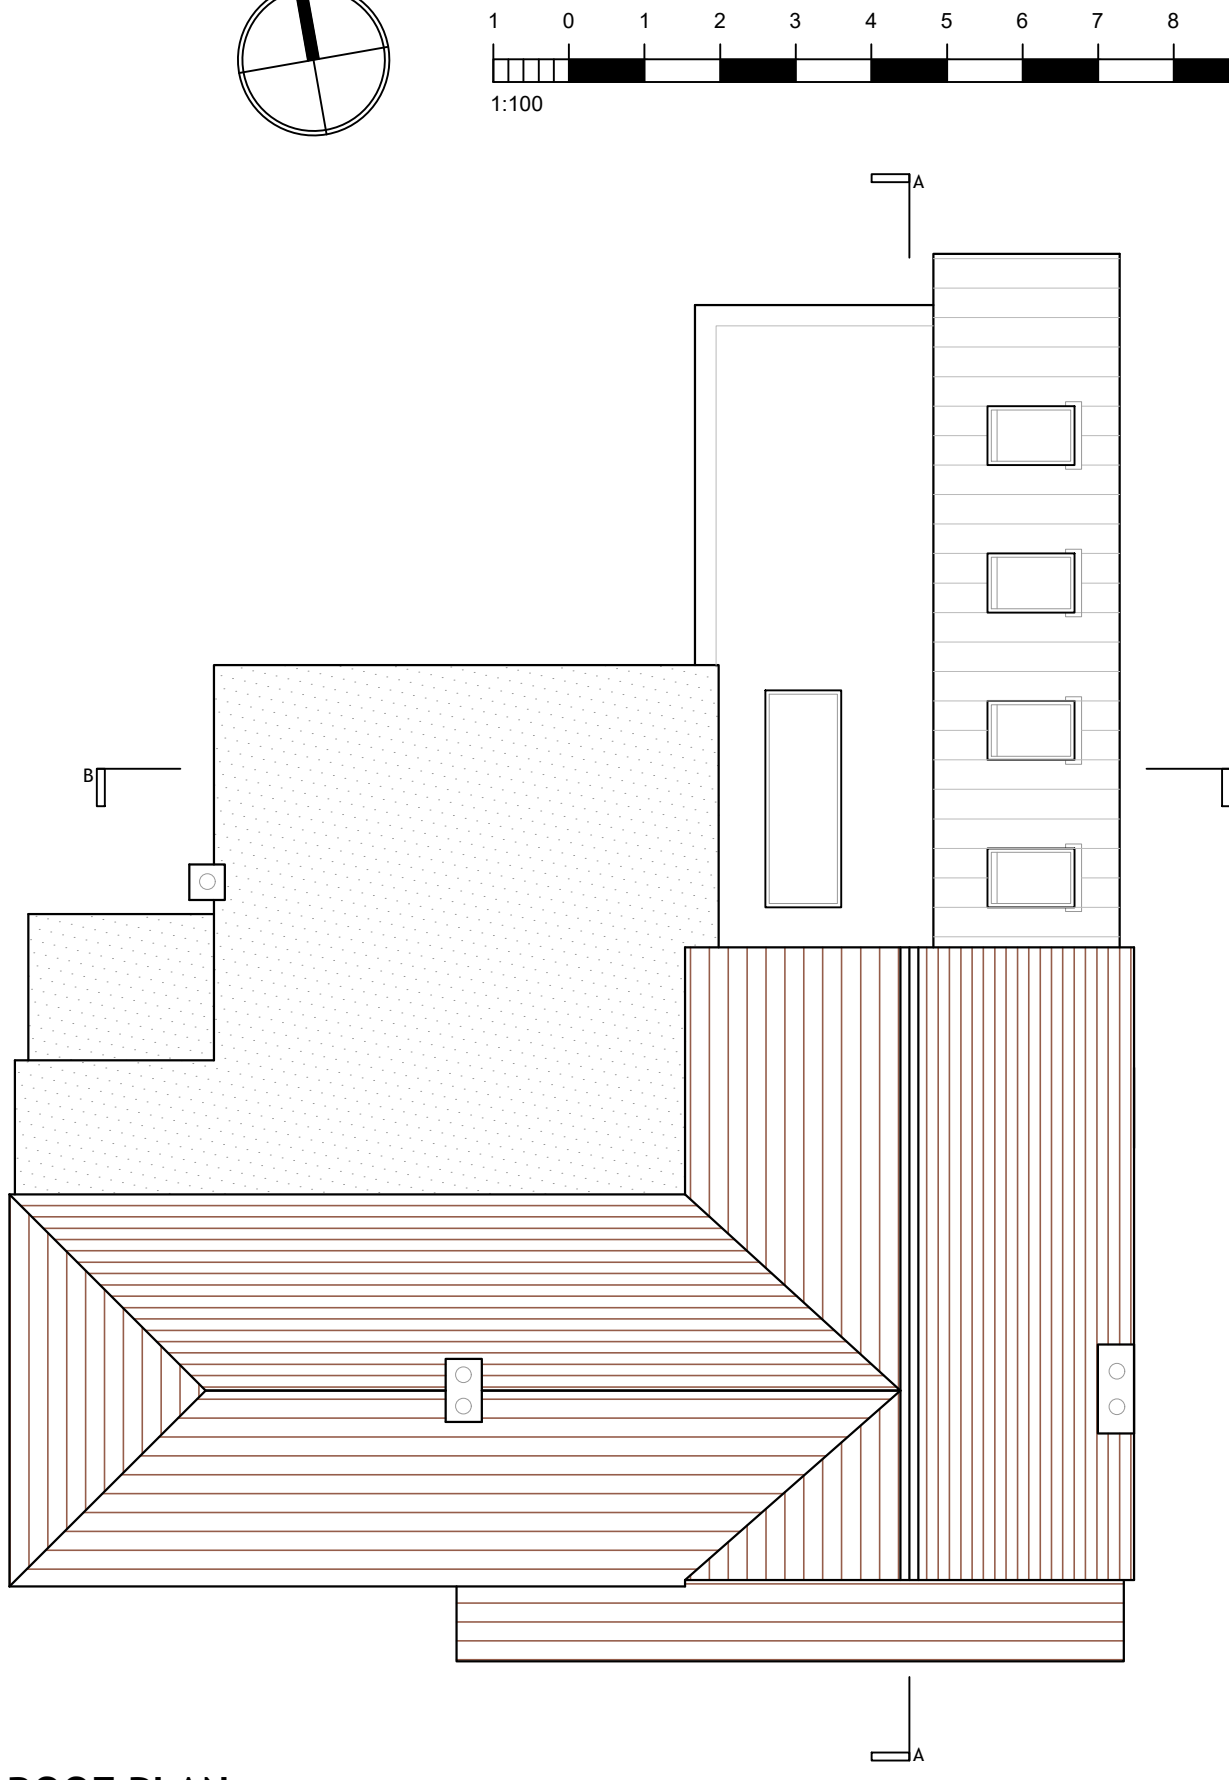



ROOF PLAN
1:100

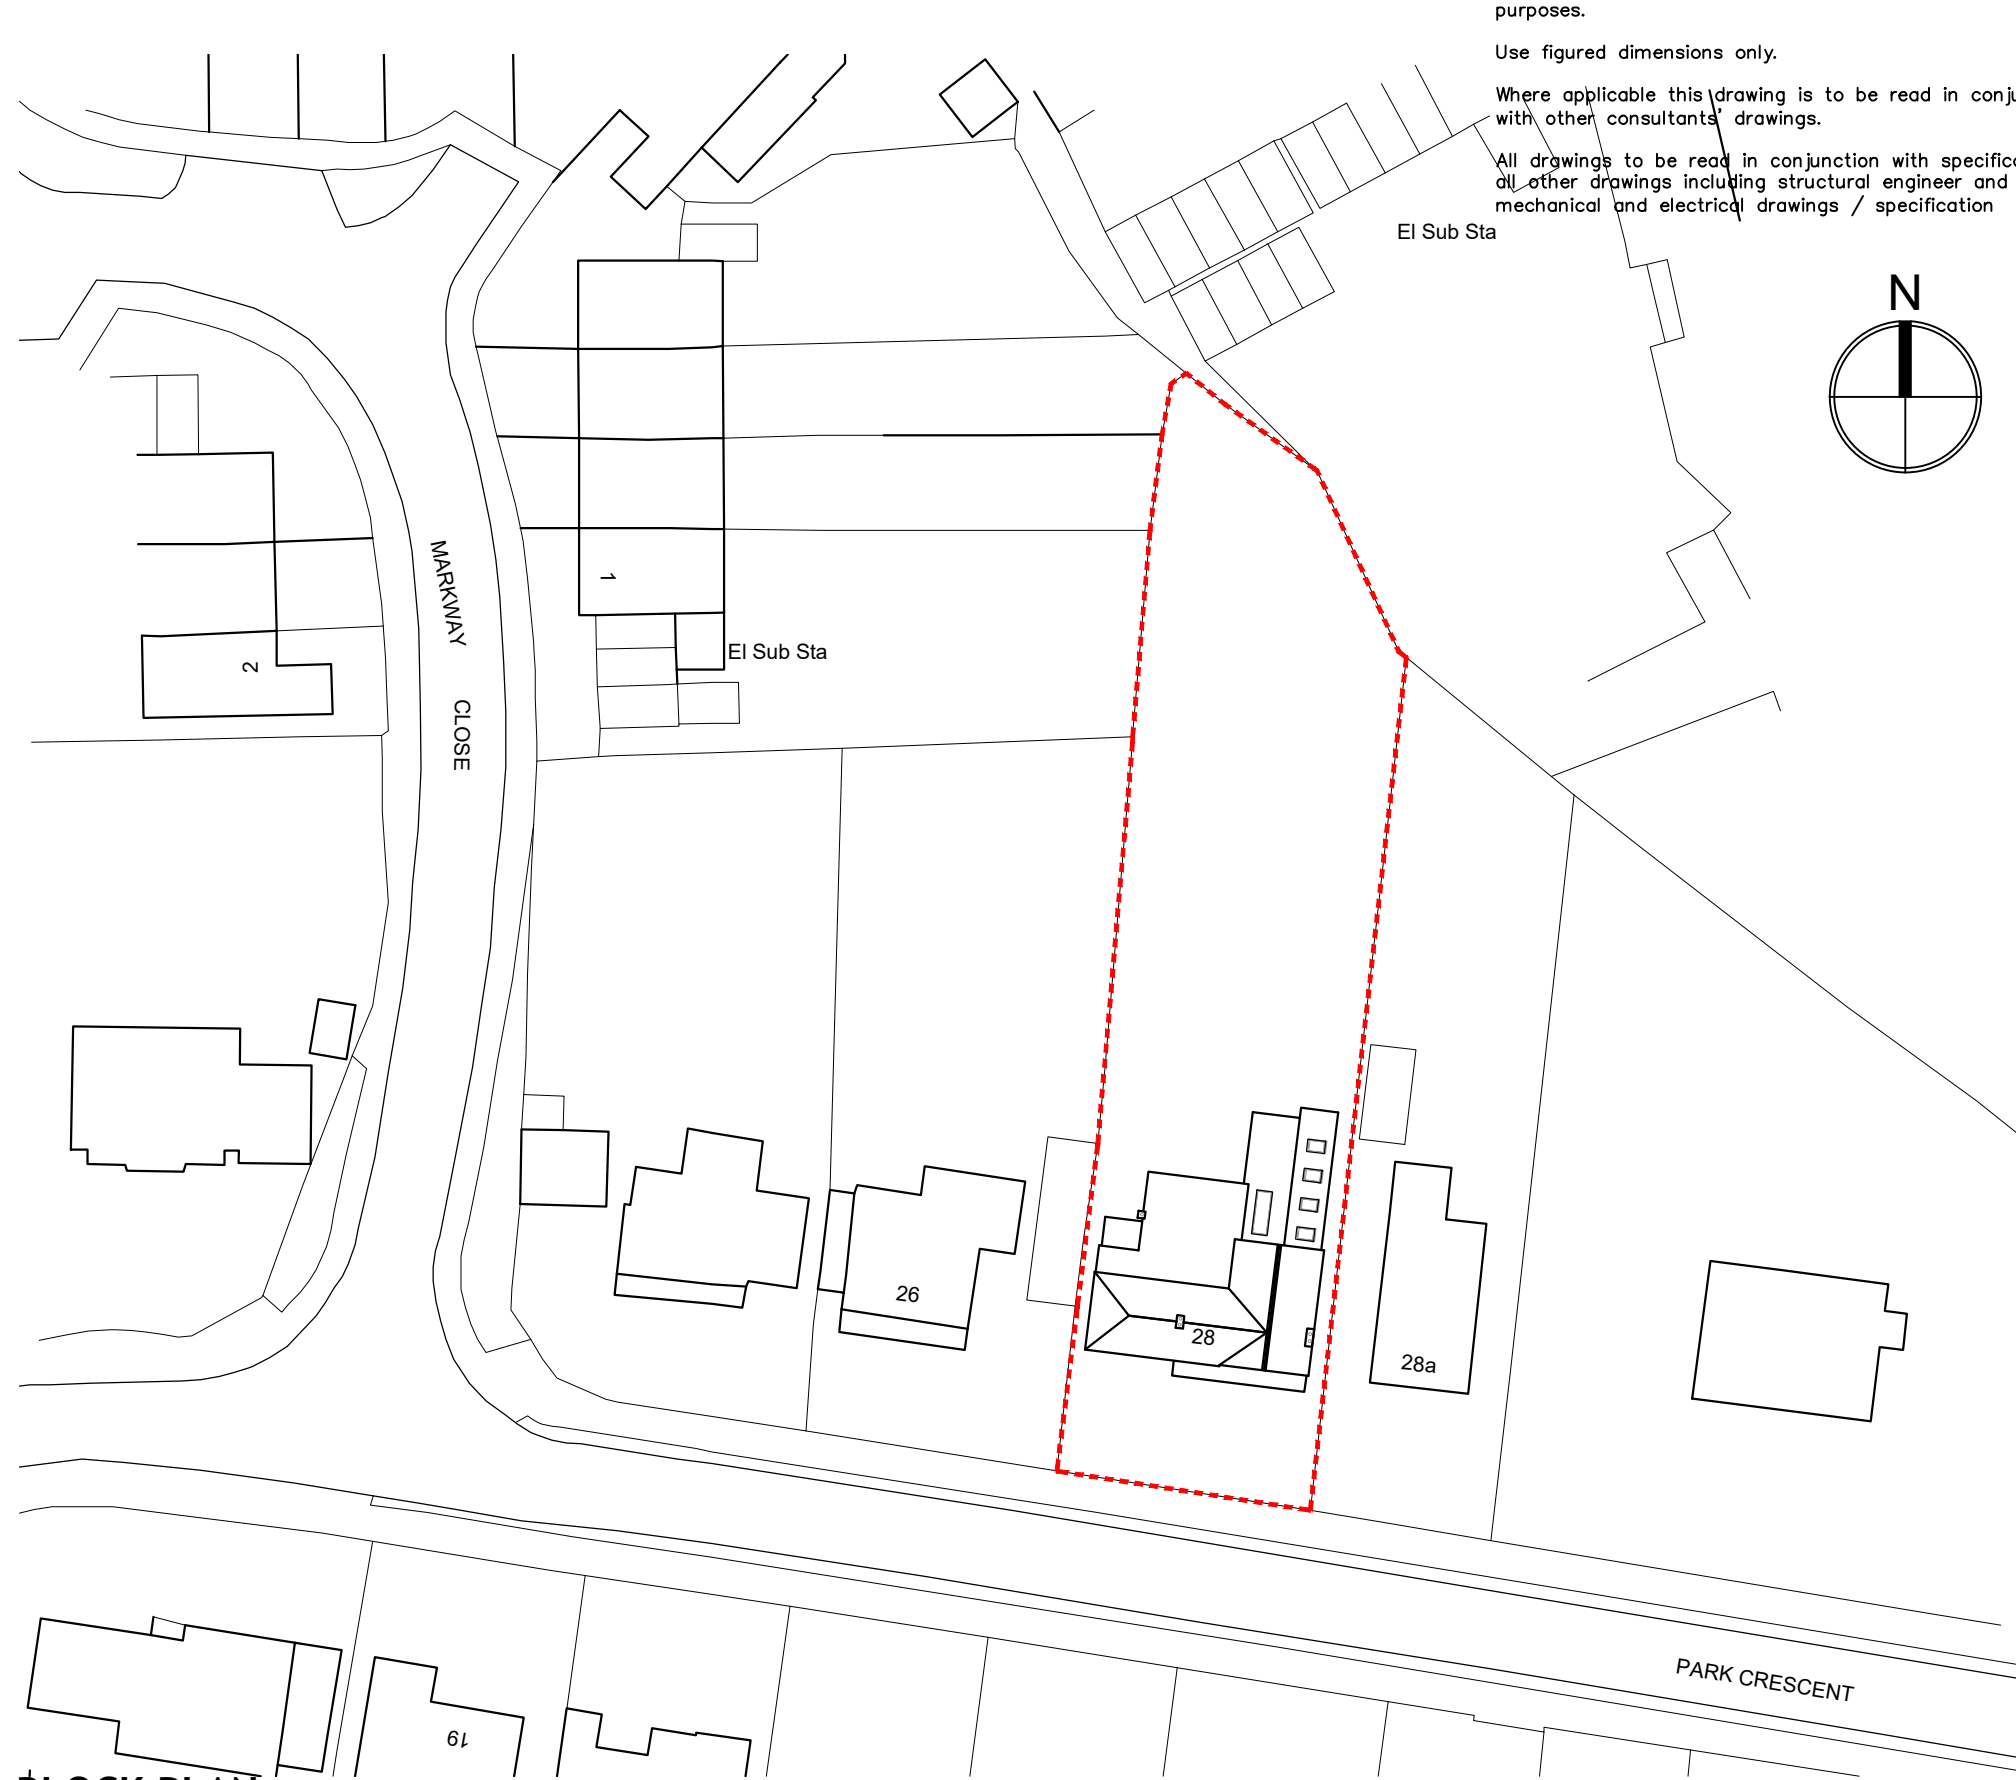


BLOCK PLAN
1:500
Ordnance Survey (c) Crown Copyright 2021. All rights reserved.
Licence number 100022432

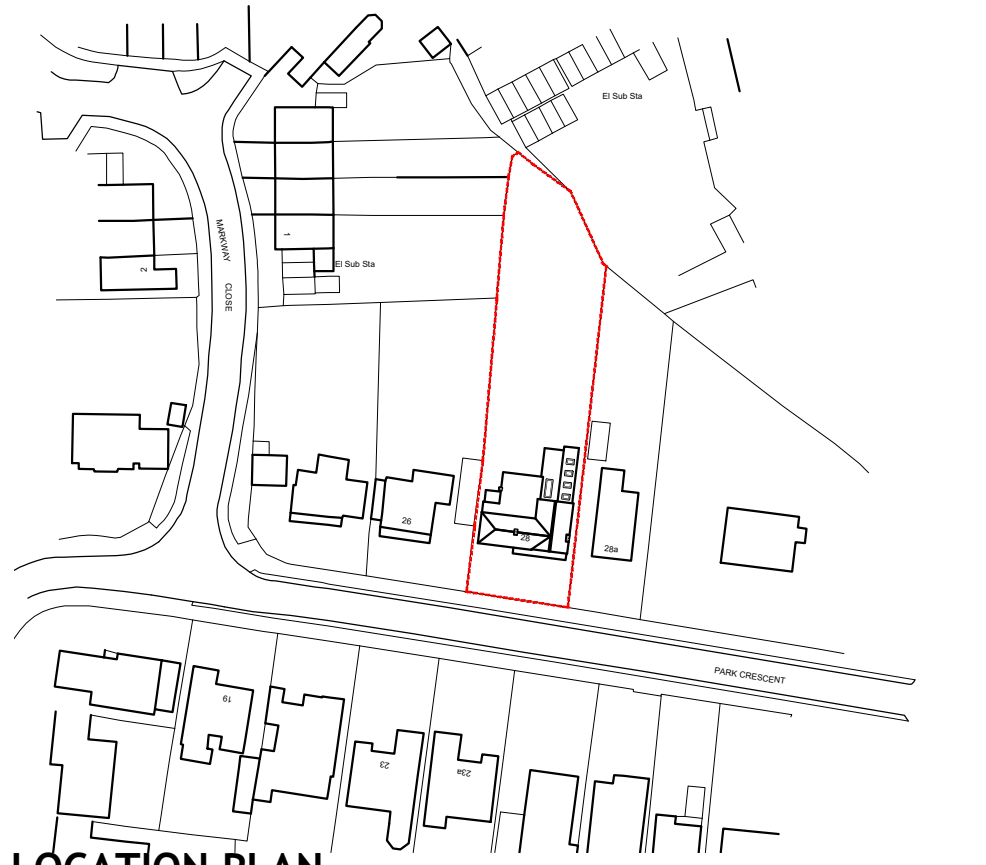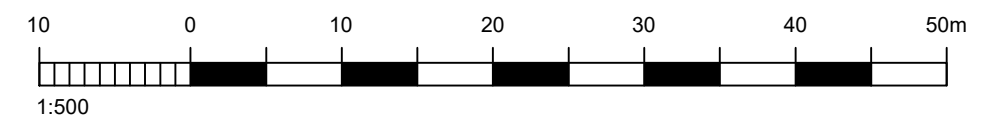


LOCATION PLAN
1:1250
Ordnance Survey (c) Crown Copyright 2021. All rights reserved.
Licence number 100022432

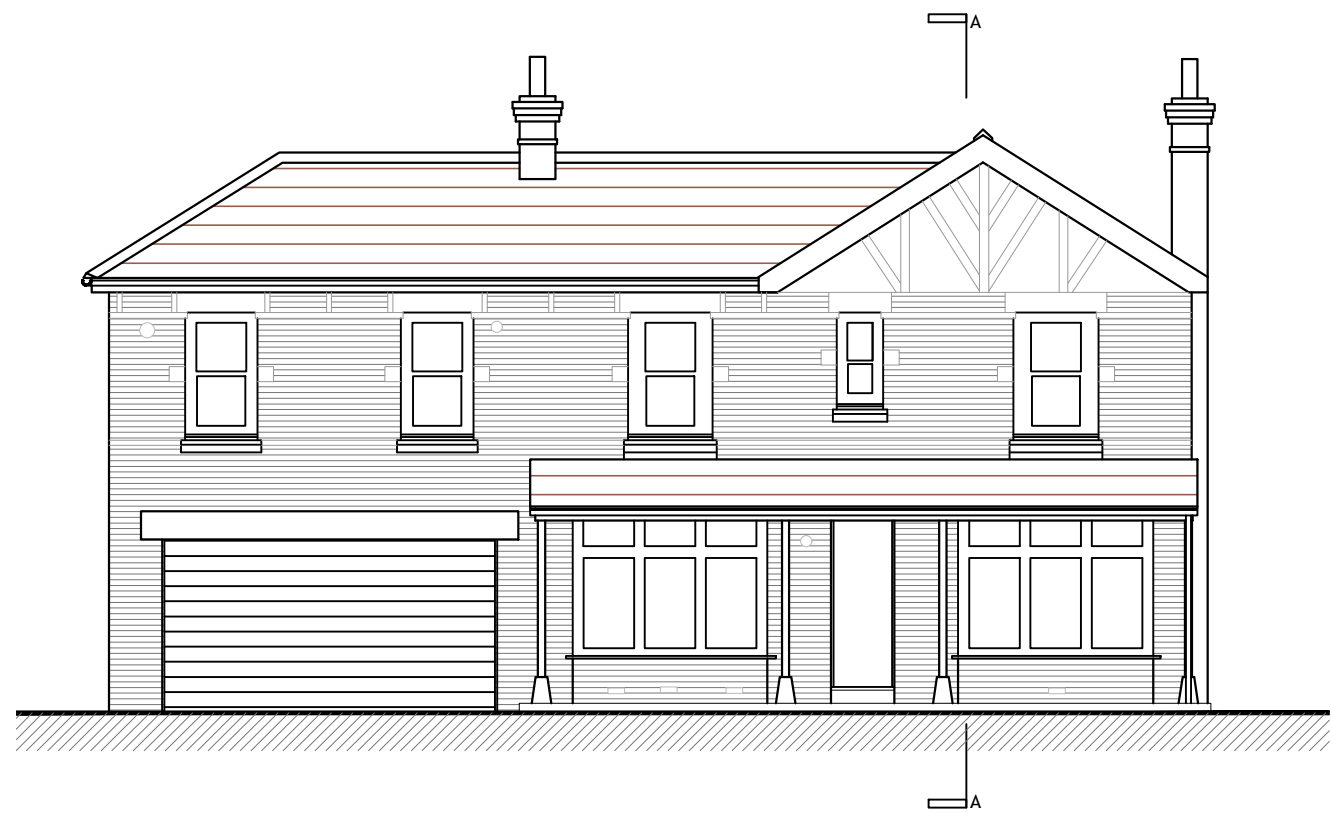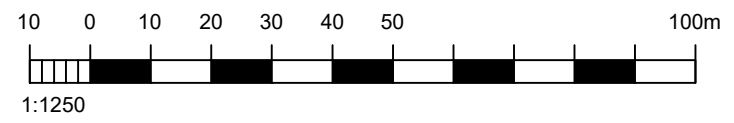


FRONT ELEVATION
[south] 1:100

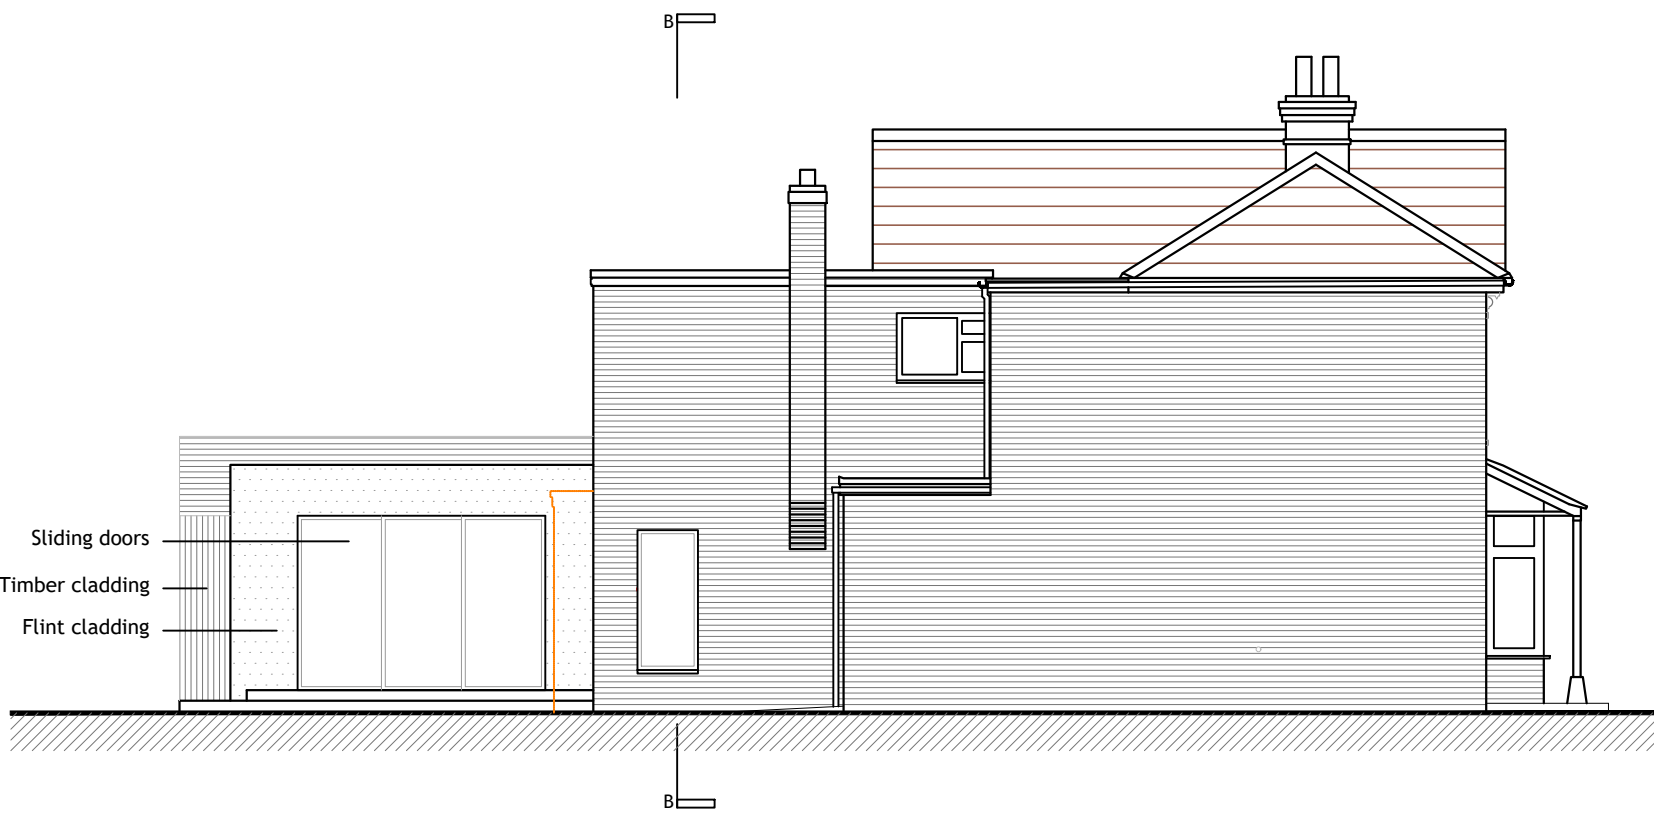


SIDE ELEVATION
[West] 1:100

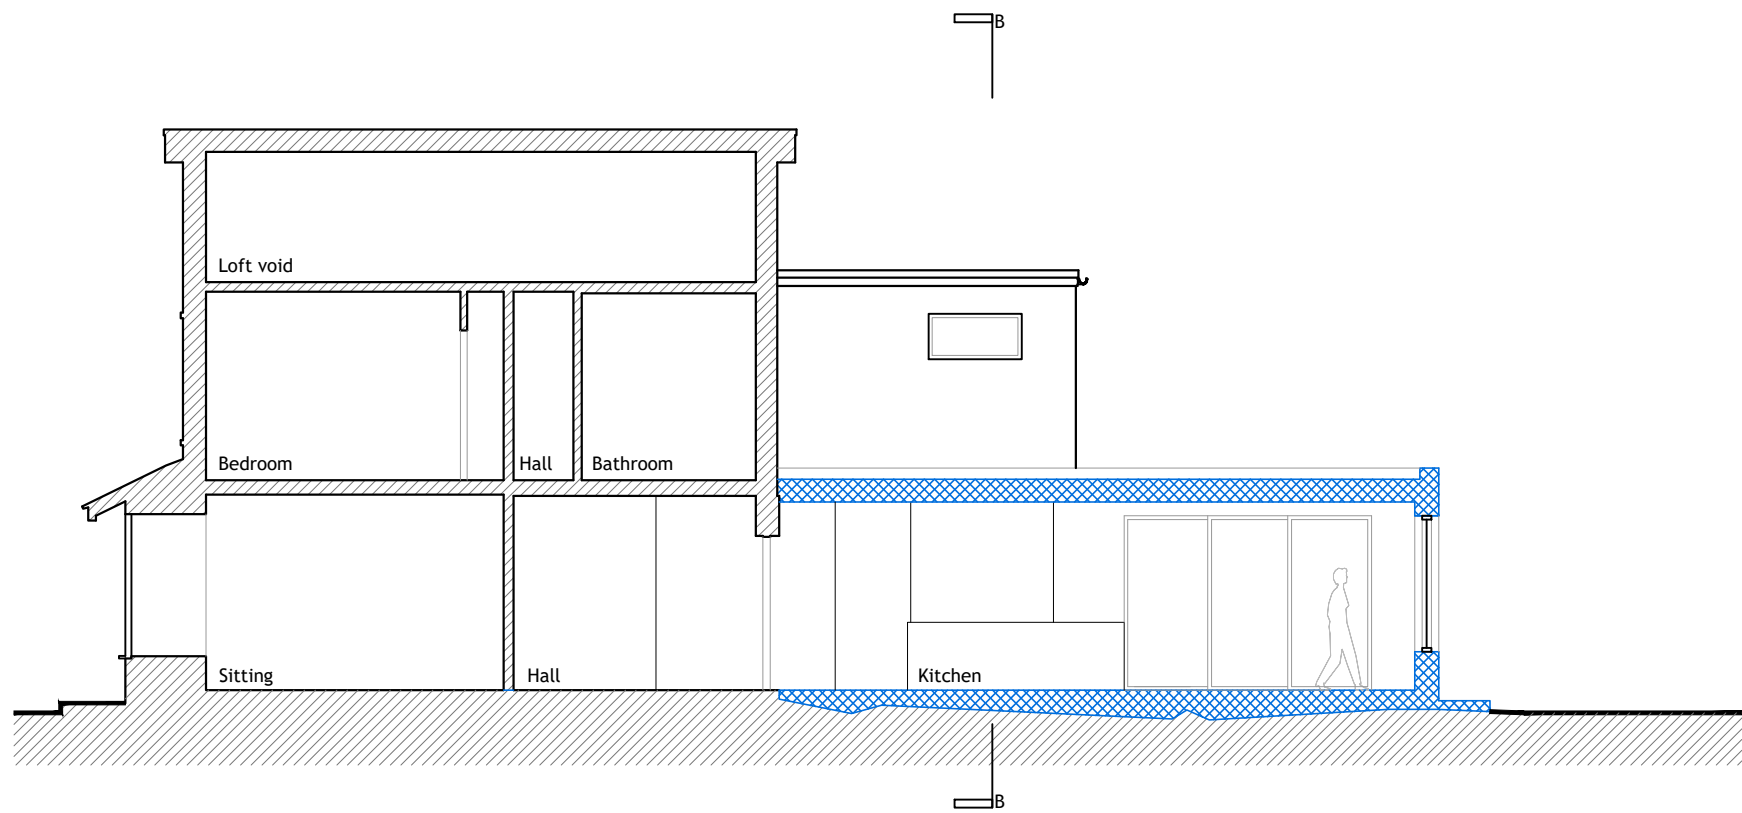


SECTION A
1:100

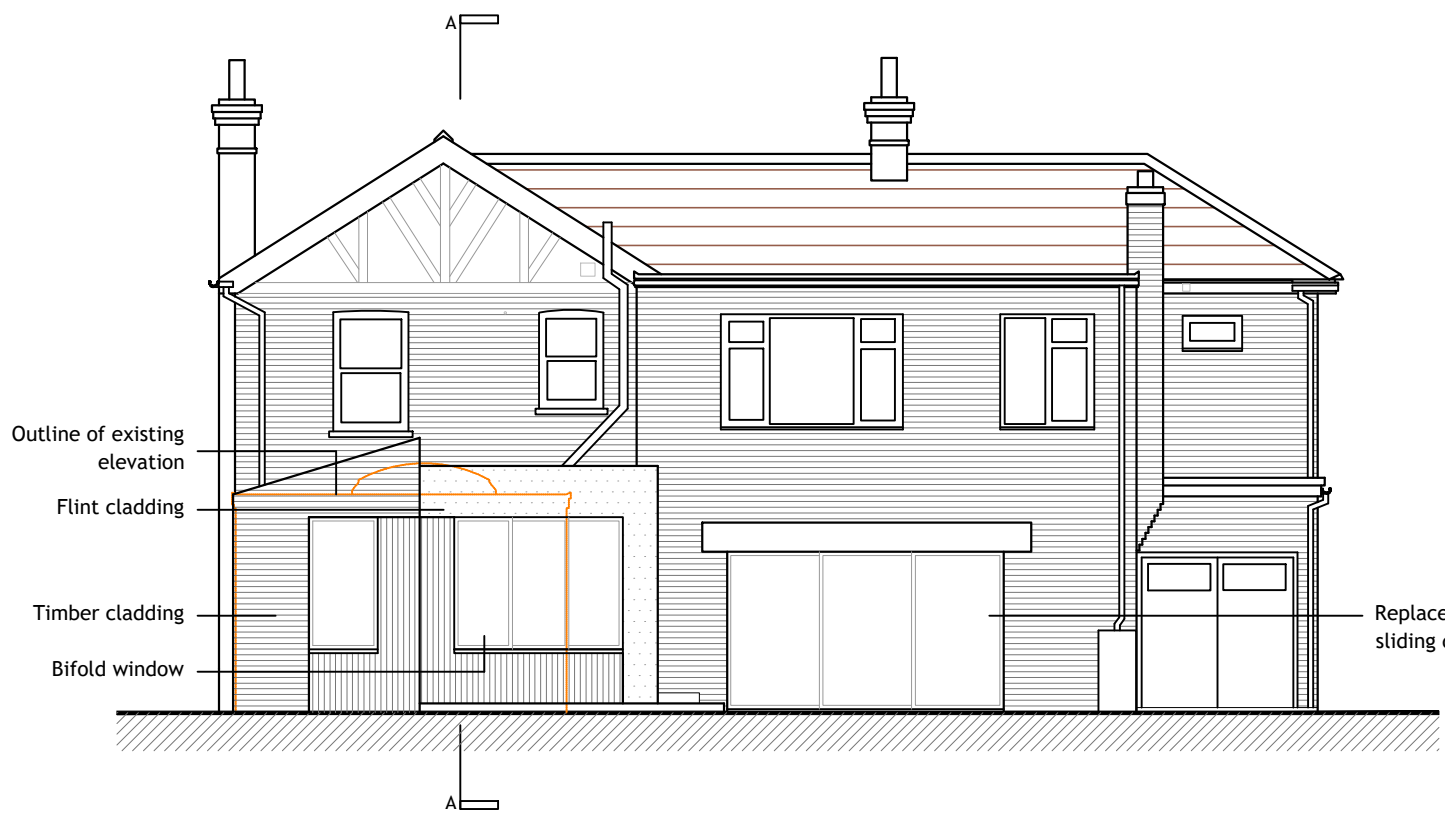

REAR ELEVATION
[north] 1:100

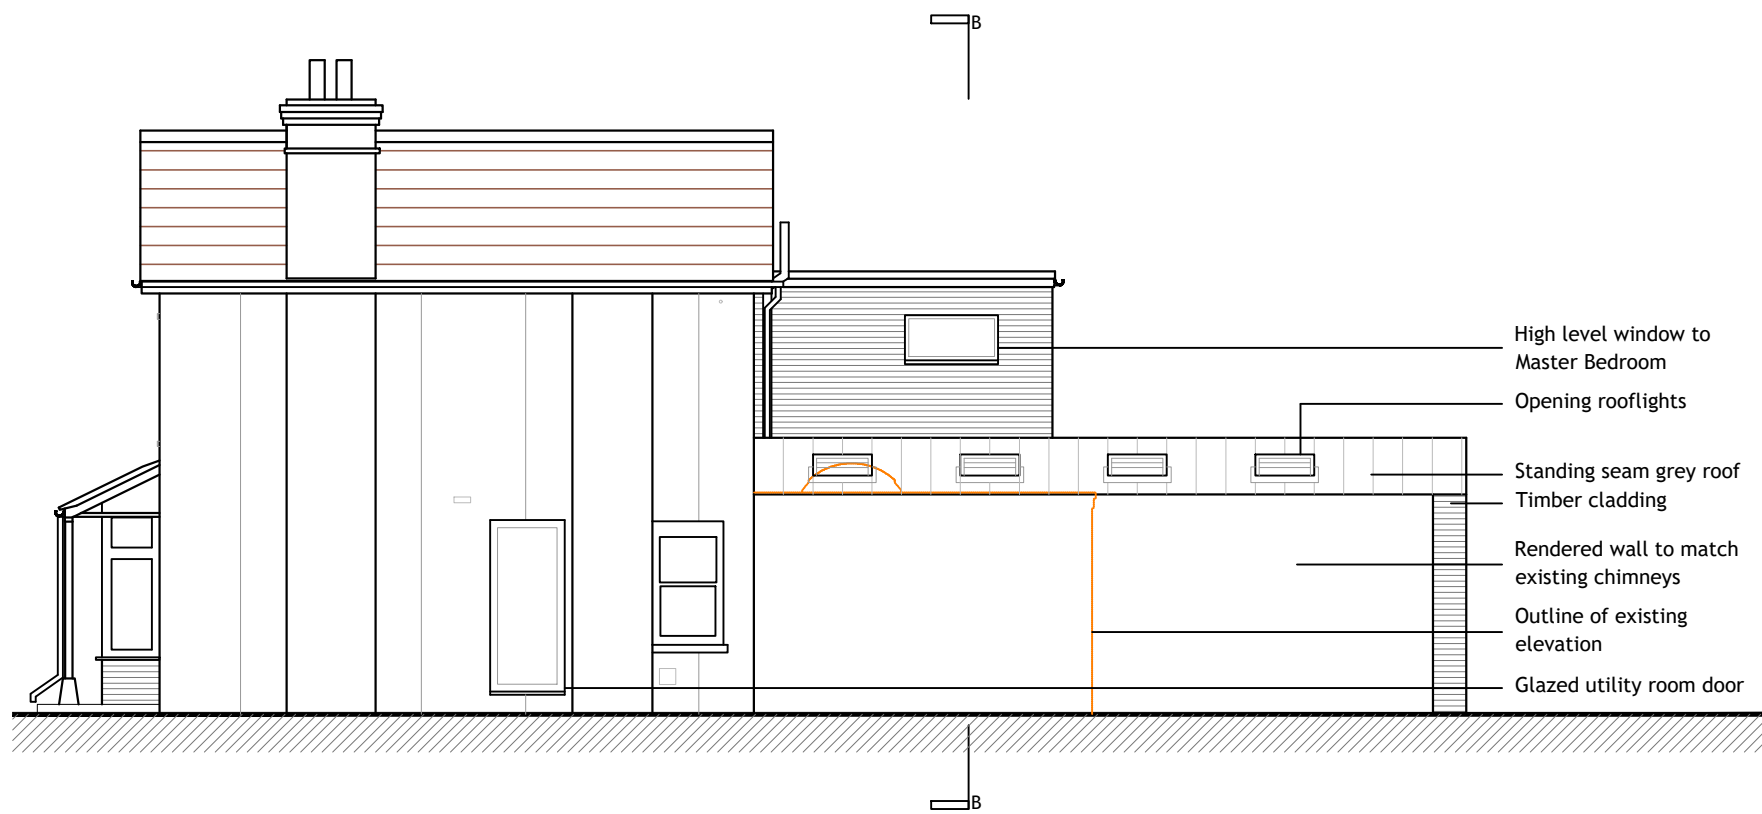

SIDE ELEVATION
[East] 1:100

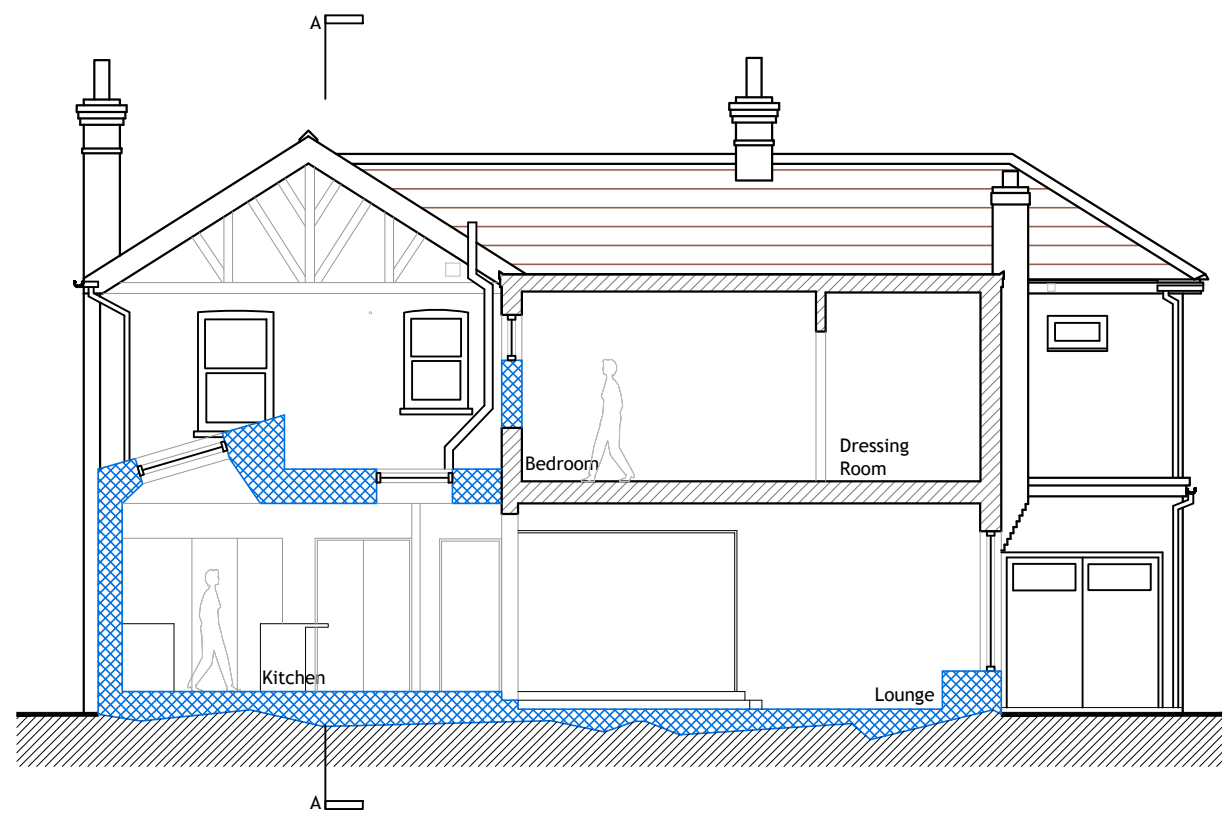

SECTION B
1:100

- LEGEND:
- Existing
 - Demolish
 - Proposed

NOTES:

Dimensions to be checked on site before commencing work. Any discrepancies shall be reported to the architect immediately.

Do not scale from these drawings except for planning purposes.

Use figured dimensions only.

Where applicable this drawing is to be read in conjunction with other consultants' drawings.

All drawings to be read in conjunction with specification and all other drawings including structural engineer and mechanical and electrical drawings / specification

C	09/09	Planning Issue	DM
B	08/07	Client Amendments	DM
A	29/06	First Issue	DM
REV	DATE	AMENDMENT	DRAWN

hd
architects

Helyer Davies Architects Ltd
1 The Old Flour Mill,
Emsworth, PO10 7BT
01243 370 715

www.hdarchitects.co.uk mail@hdarchitects.co.uk

PROJECT
28 Park Crescent
Emsworth
PO10 7NT

DRAWING
PROPOSED
Floor Plans
Elevations

SCALE
as noted @ A1

DATE	JUNE 2021	DRAWN	DM
DRAWING NUMBER	21115-02	REVISION	C