


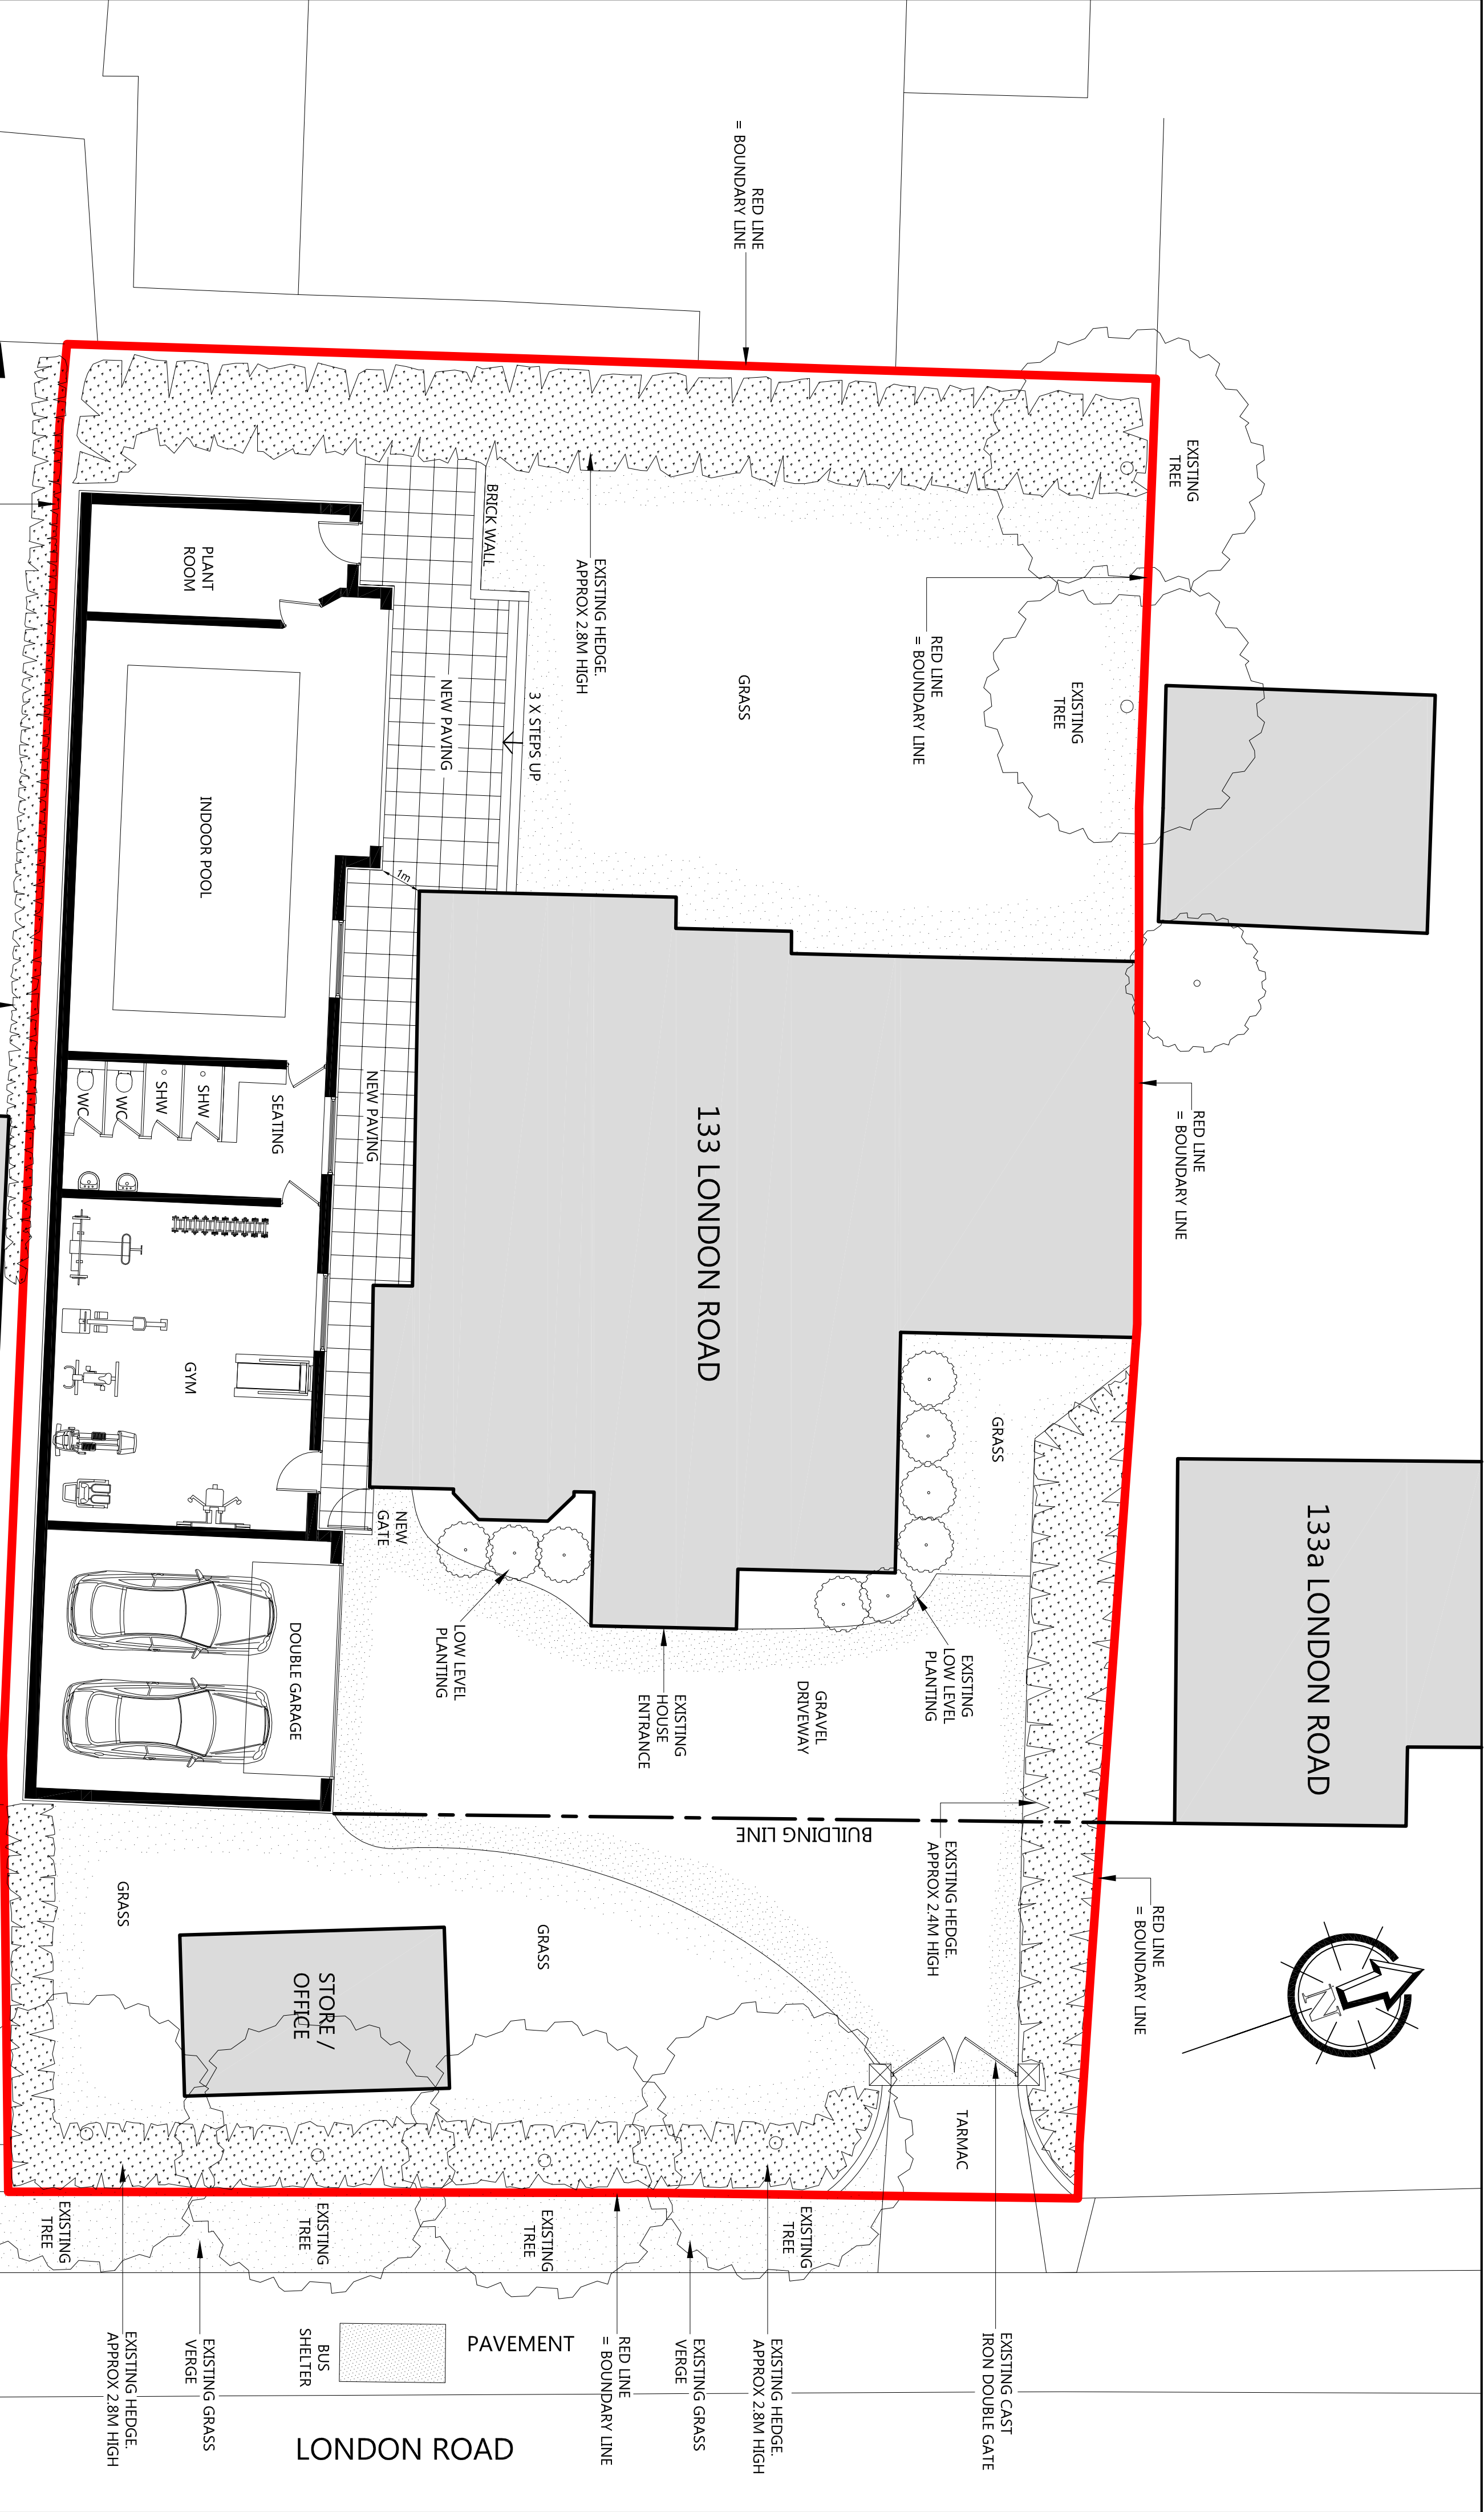

PROPOSED SITE PLAN

@ 1:100 SCALE

**GRAHAM ASH ARCHITECTS**
CHARTERED ARCHITECTS TOWN PLANNING CONSULTANTS
133 LONDON ROAD EASTLEIGH HAMPSHIRE SO3 5BH
EMAIL: info@grahamasharchitects.com
WEBSITE: www.grahamasharchitects.com

TITLE: PROPOSED SITE PLAN

DESIGNED BY	GA	DATE	16-6-21	DRAWN / D/T/AD BY:	JAT
SCALE	1:100	PLOTTED	16-6-21	REV.	

SCALE @ 1:100
0 1 2 3 4 5m
1:100

PURPOSE OF ISSUE:
☒ Information ☐ Approval ☐ Tender ☐ Construction
DWG. NO. **21:027:03**

PROJECT:
NEW OUTBUILDING AT 133 LONDON ROAD WATERLOOVILLE PO7 7SH

PROJECT:
NEW OUTBUILDING AT 133 LONDON ROAD WATERLOOVILLE PO7 7SH