
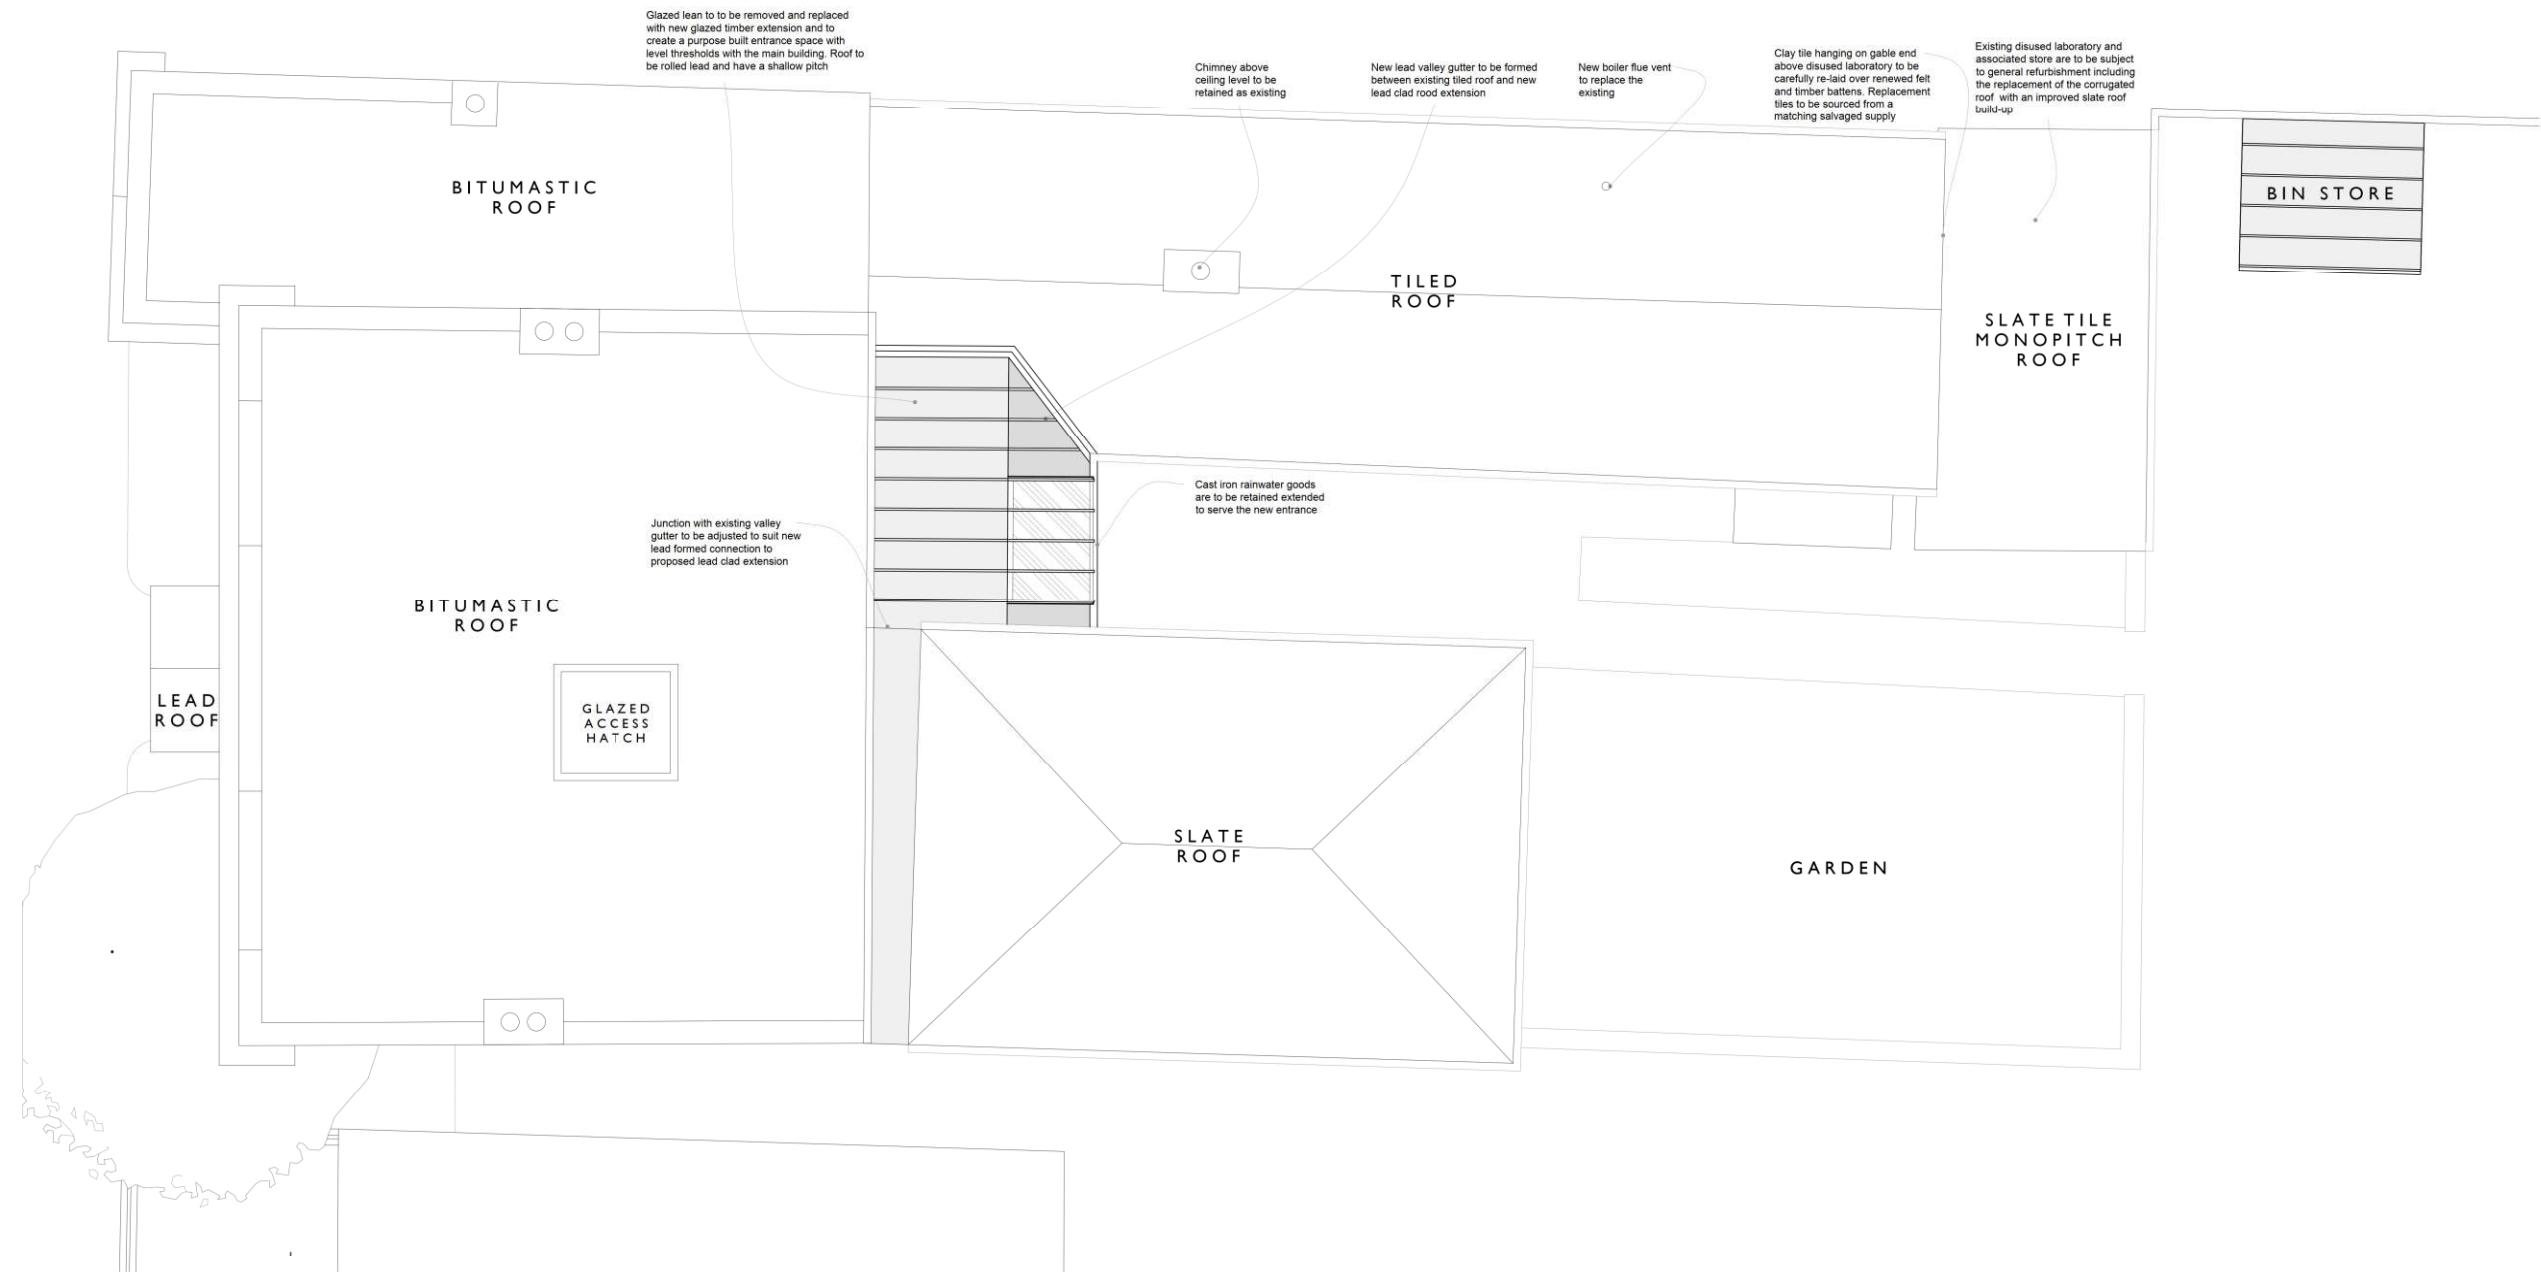


Proposed Roof Plan 1:100 at A3

 

Check all dimensions on site prior to commencement of work.
Do not scale from this drawing except for planning purposes.

This drawing is the © copyright of
Jane Jones-Warner Associates

This drawing has been produced for Abbas Visanji for the project Magnolia House and is submitted as part of the LBC and Planning Submission and is not intended for use by any other person or for any other purpose.

Revisions

Rev	Description	Date	Drawn
A	Revised annotations and layout following client feedback	29/10/21	AH

JANE JONES-WARNER
ASSOCIATES

Unit 78
Chichester Enterprise Centre
Terminus Road
Chichester
West Sussex
PO19 8TX

RIBA
Chartered Practice

T : 01243 767151
E : mail@janejoneswarner.com
W : www.janejoneswarner.com

Project:
Magnolia House, Havant

Drawing Title:
As Proposed
Roof Plan

Scale:
1:100 @ A3

Issue Date:
07/10/2021

Drawing No.
692/PL003

Revision:
A

Drawn By:
AH