


TO PROTECT THE GROUND FOR TREE PLANTING

	
project	Bedhampton Community Centre Havant
client	Caroline Setford
title	Tree Protection Plan
dwg	BJH 03/04
scale	1:200 @ A3
date	May 2021
job	1181
drawn by	bjh
The Granary - White Chimney Row - Westbourne PO10 8RS	
07875 520881 bernieharverson@gmail.com	

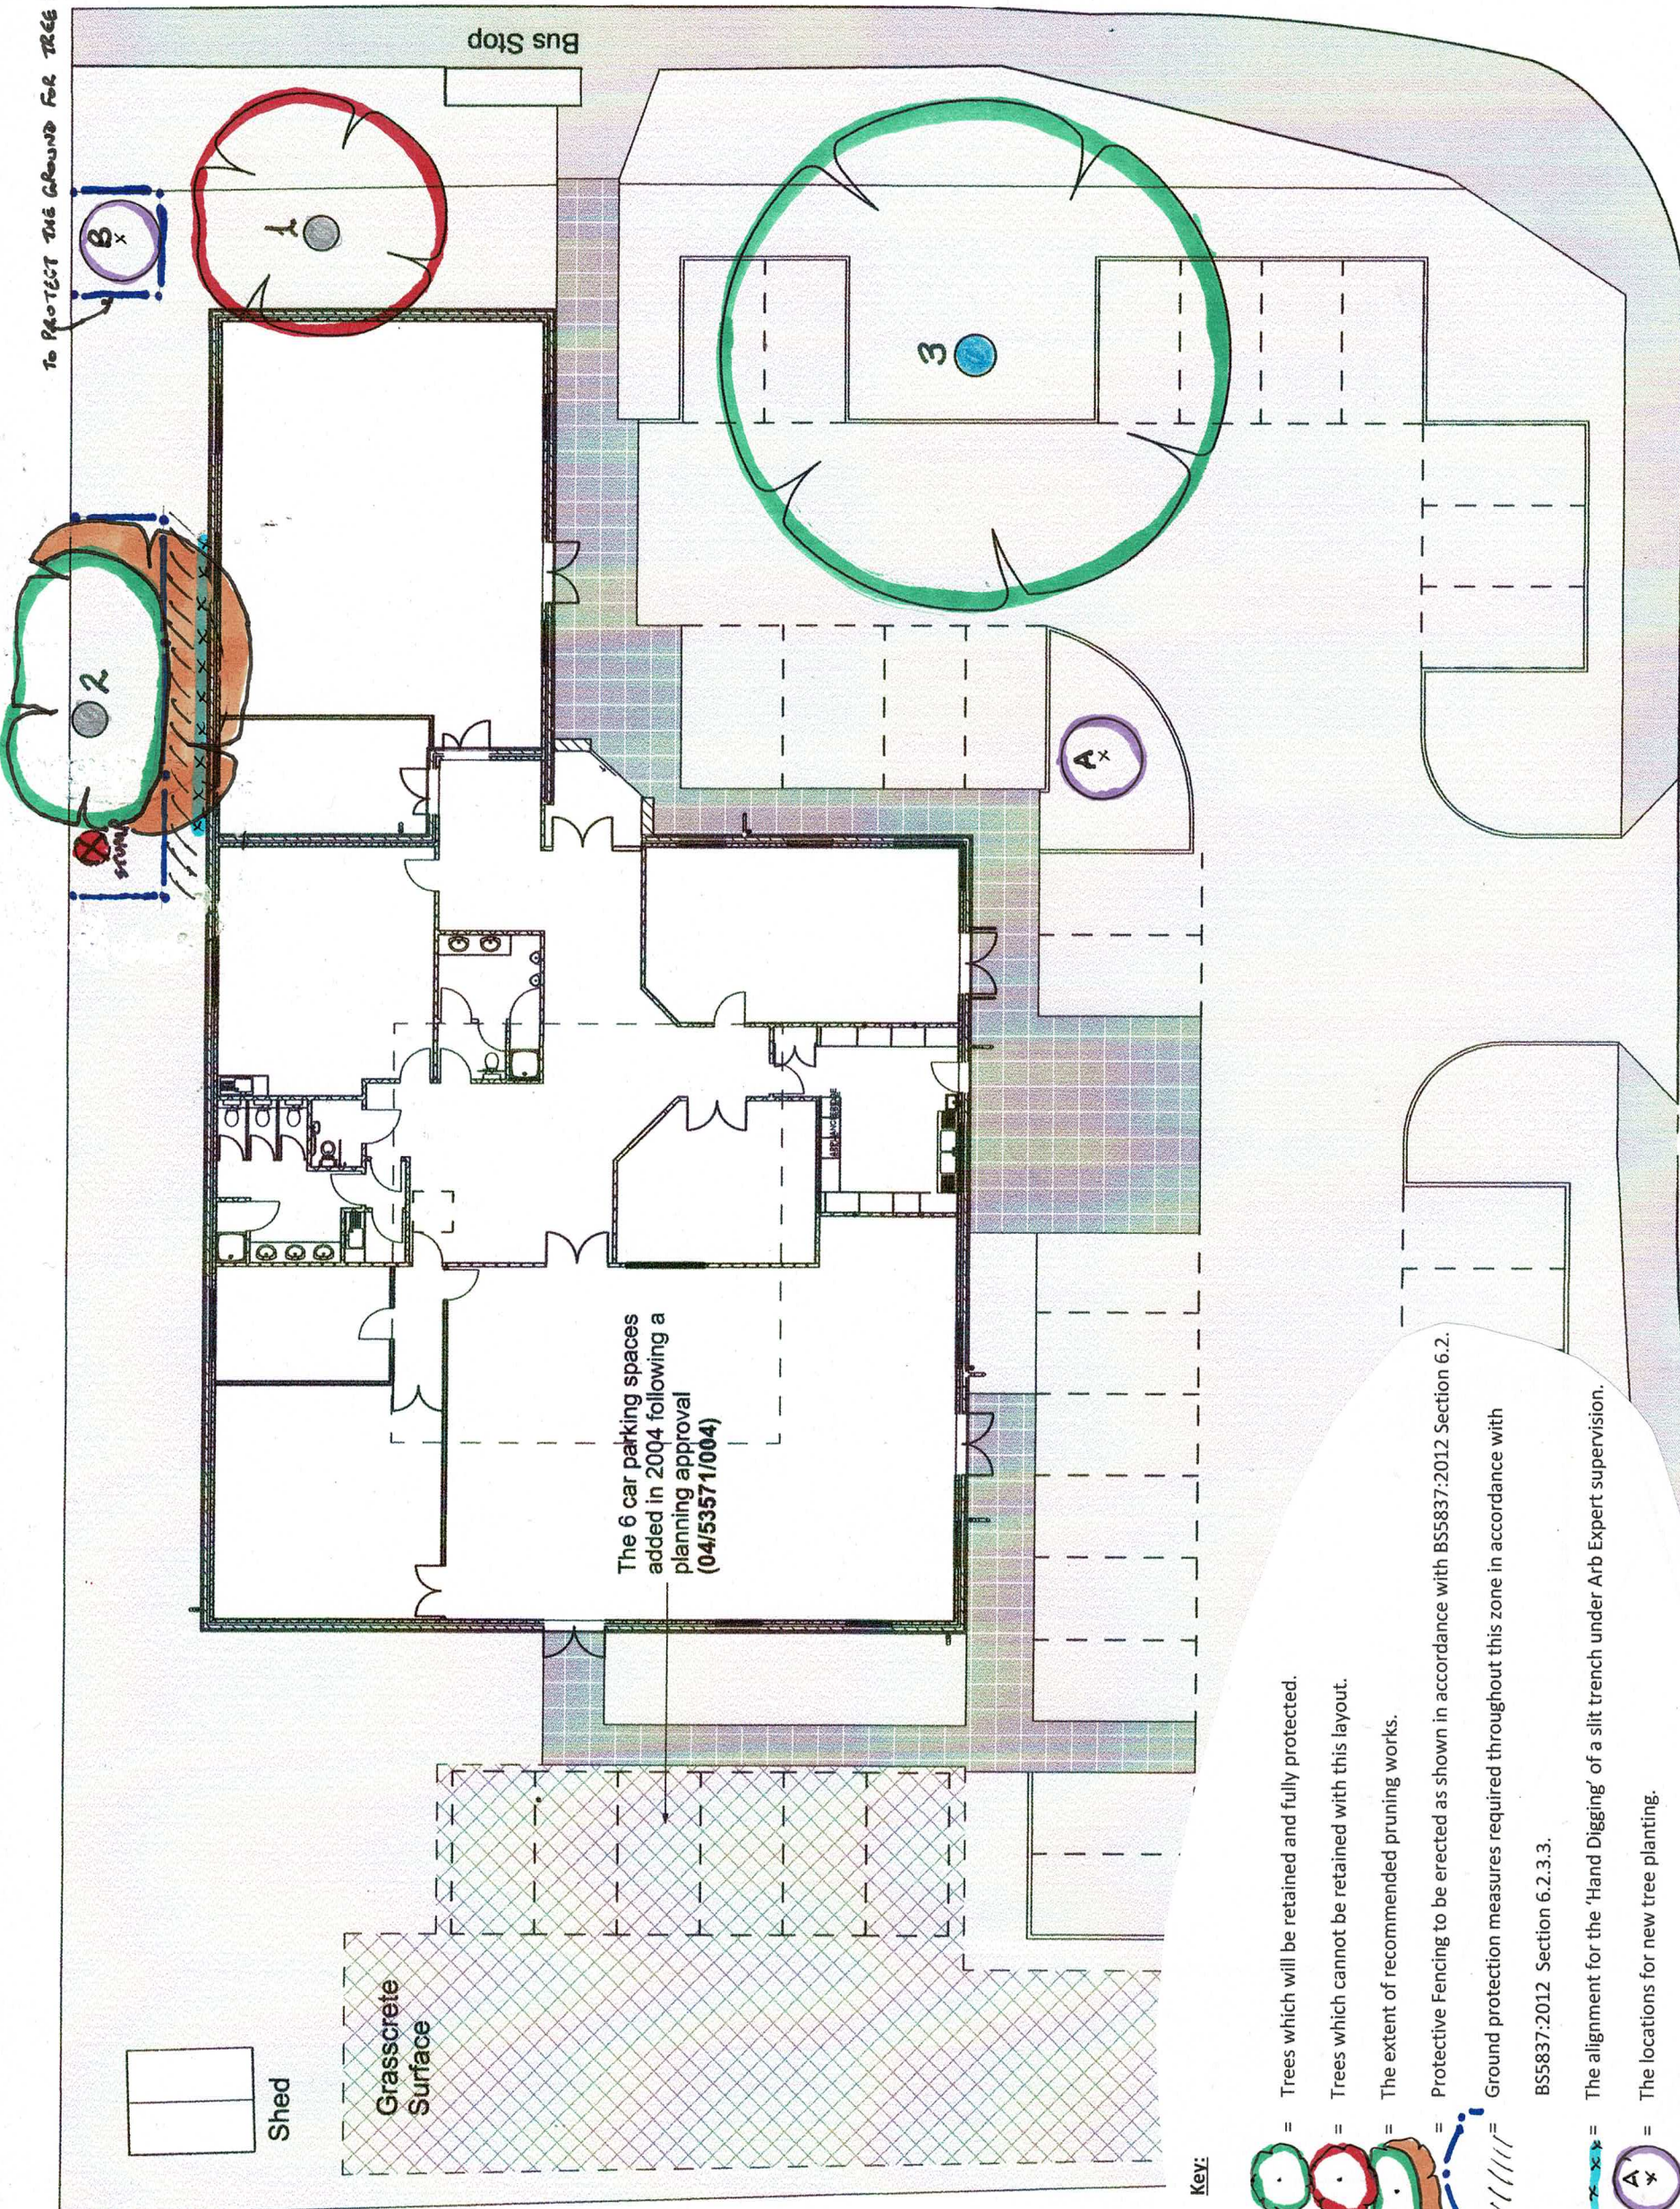

BRUNSWICK GARDENS

PROPOSED SITE PLAN @ 1:200

- Key:**
-  = Trees which will be retained and fully protected.
 -  = Trees which cannot be retained with this layout.
 -  = The extent of recommended pruning works.
 -  = Protective Fencing to be erected as shown in accordance with BS5837:2012 Section 6.2.
 -  = Ground protection measures required throughout this zone in accordance with BS5837:2012 Section 6.2.3.3.
 -  = The alignment for the 'Hand Digging' of a slit trench under Arb Expert supervision.
 -  = The locations for new tree planting.



ISSUED FOR PRE-PLANNING APPLICATION
These are intended to be used without their express consent, except for the purposes of a planning application. Electronic issue of this drawing to be confirmed by paper hard copy only.

Project: Bedhampton Social Hall
21 Bedhampton Rd, Havant
PO9 3ES

Drawing name: Proposed Site Plan

Status: Pre Planning
Date: AUG 2020
Scale: 1:200 @ A3
Drawn: KC

pwparchitects
61 South Street, Havant, Hampshire PO9 1BZ
t: 023 8248 1152
e: design@pwp-architects.com
w: www.pwp-architects.com

Project No. **5365** drawing No. **1215** rev **A**