





EXISTING FRONT ELEVATIONS
SCALE 1:100




PROPOSED FRONT ELEVATIONS
SCALE 1:100

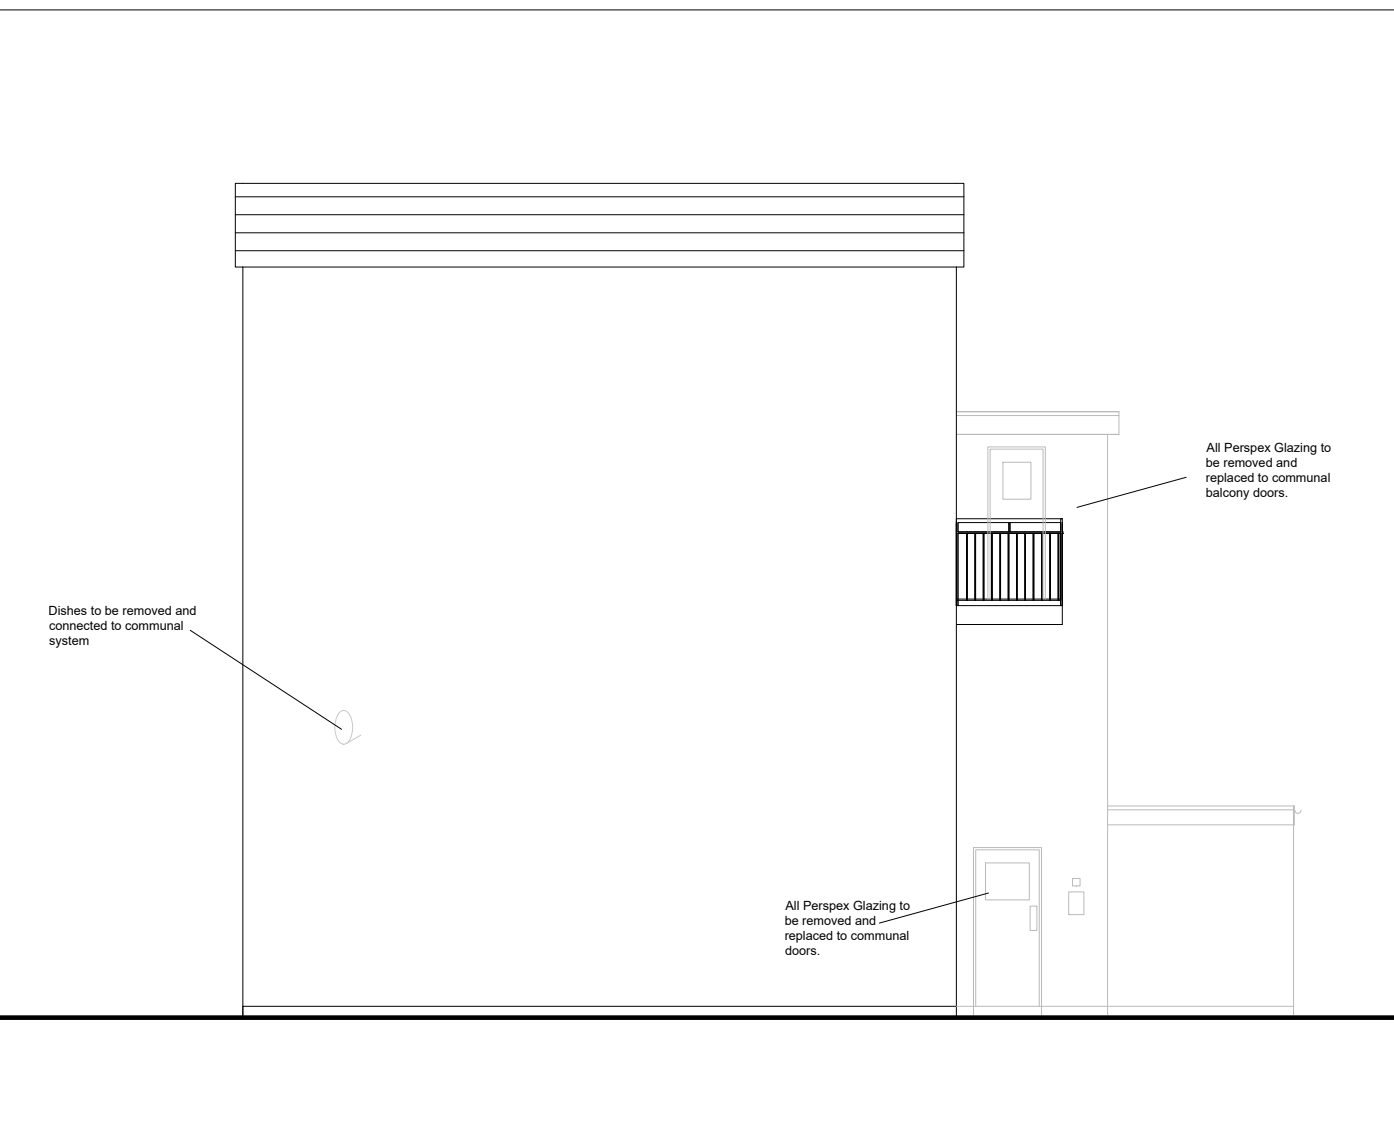


EXISTING SIDE ELEVATION
SCALE 1:100

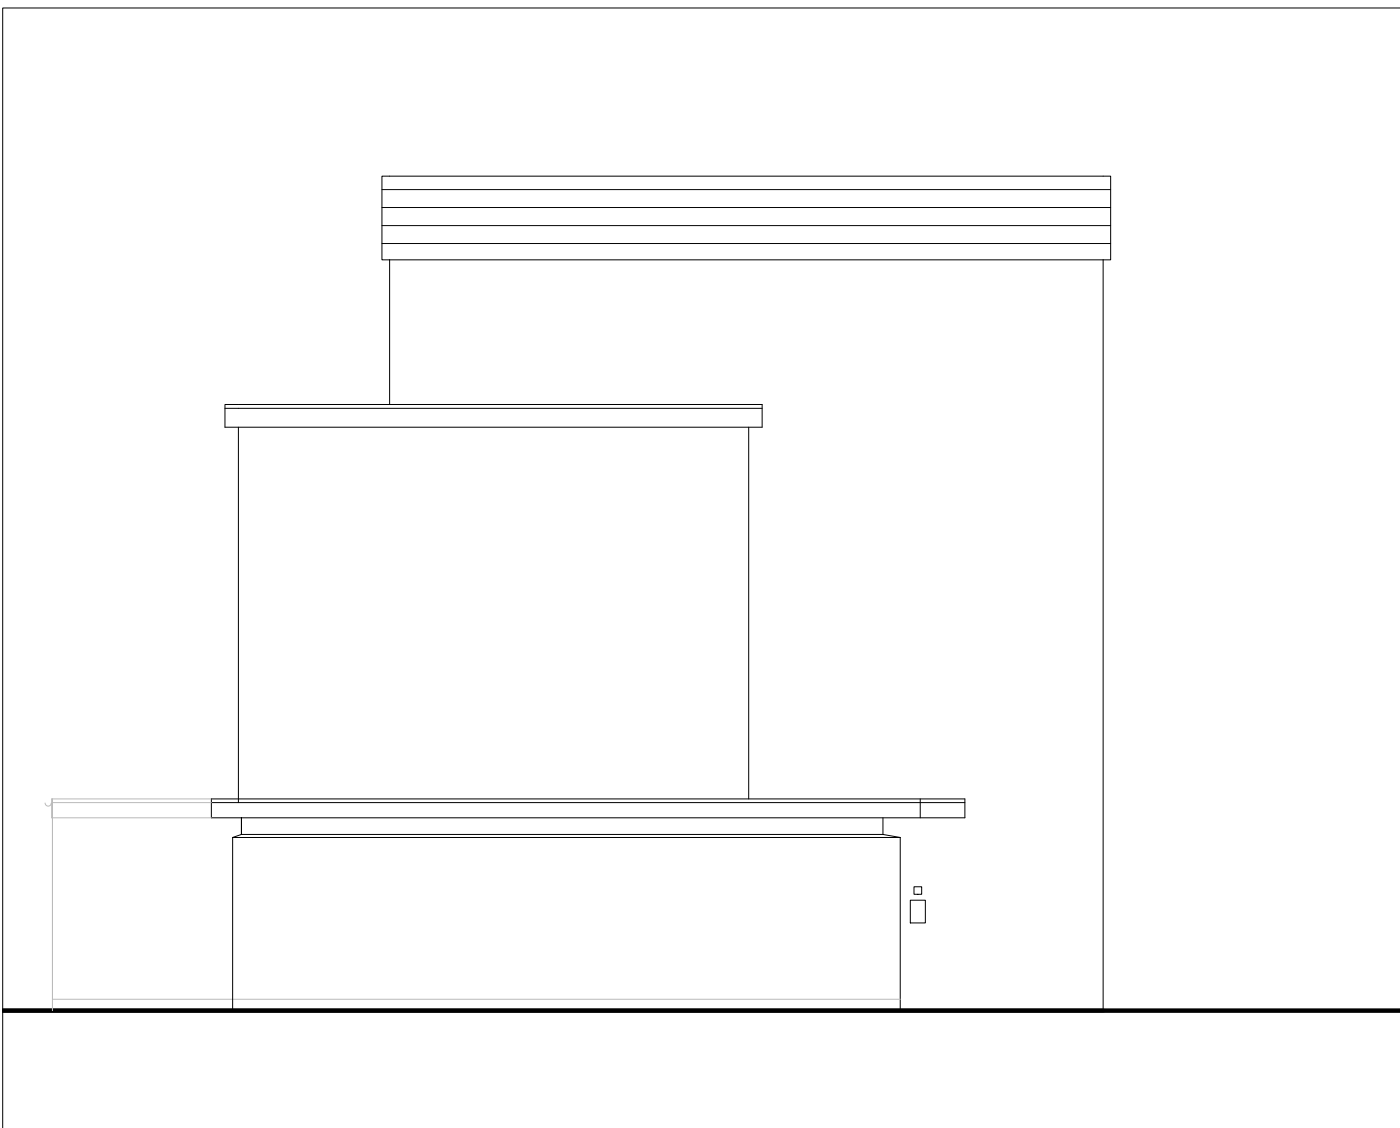

EXISTING SIDE ELEVATION
SCALE 1:100

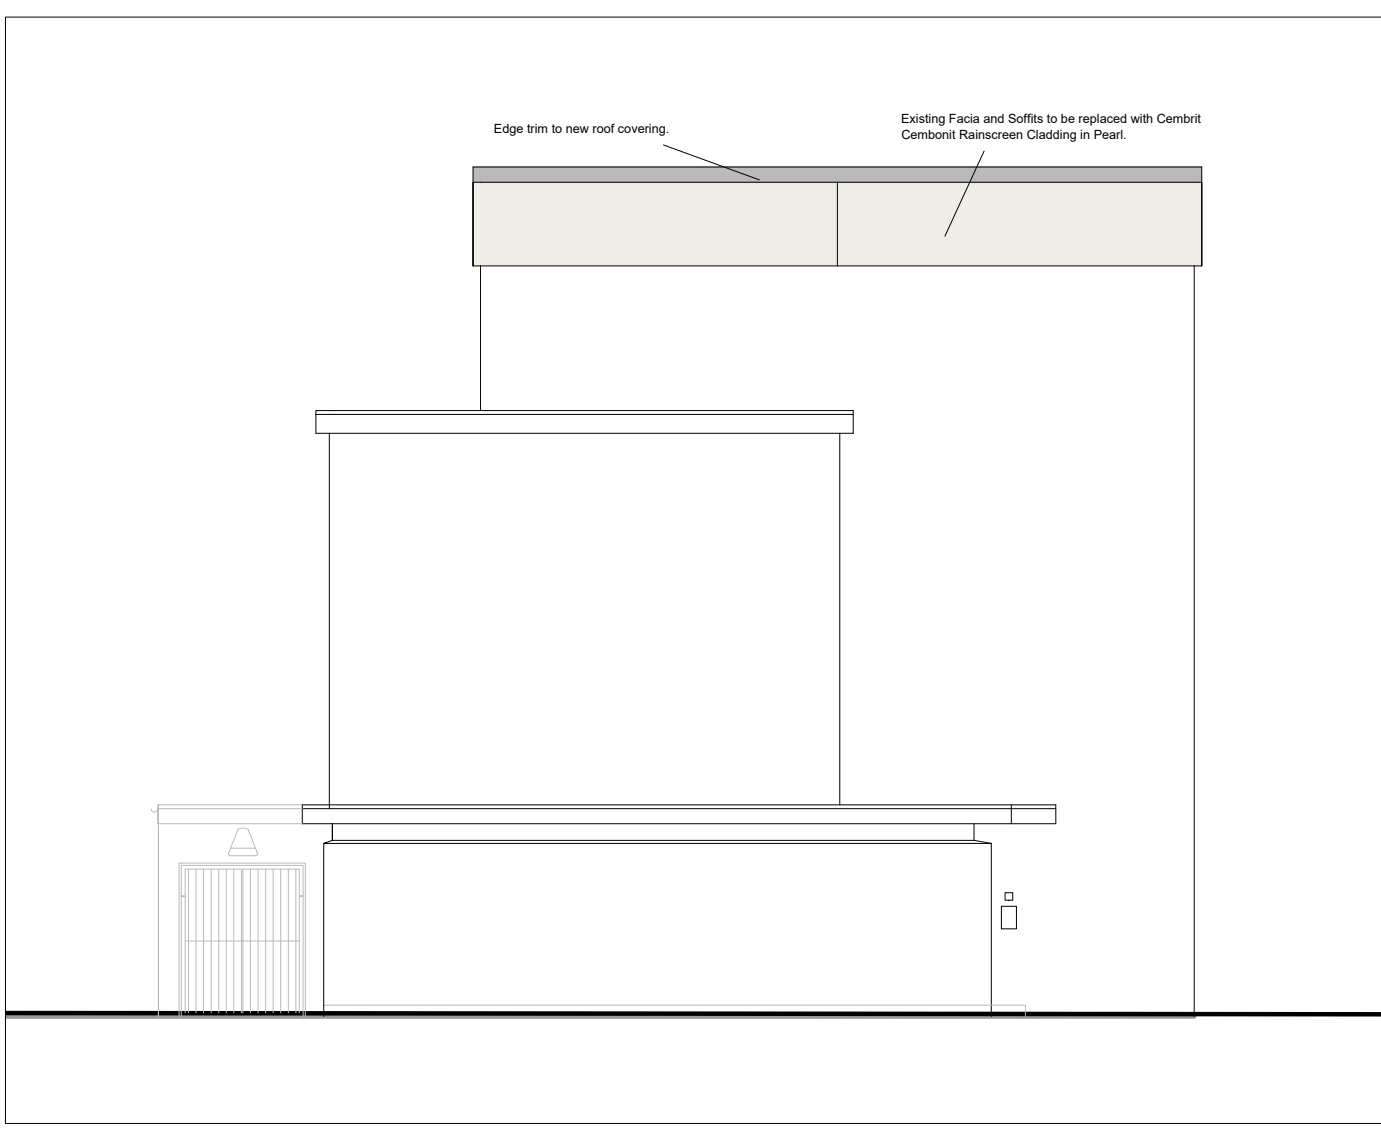

PROPOSED SIDE ELEVATION
SCALE 1:100

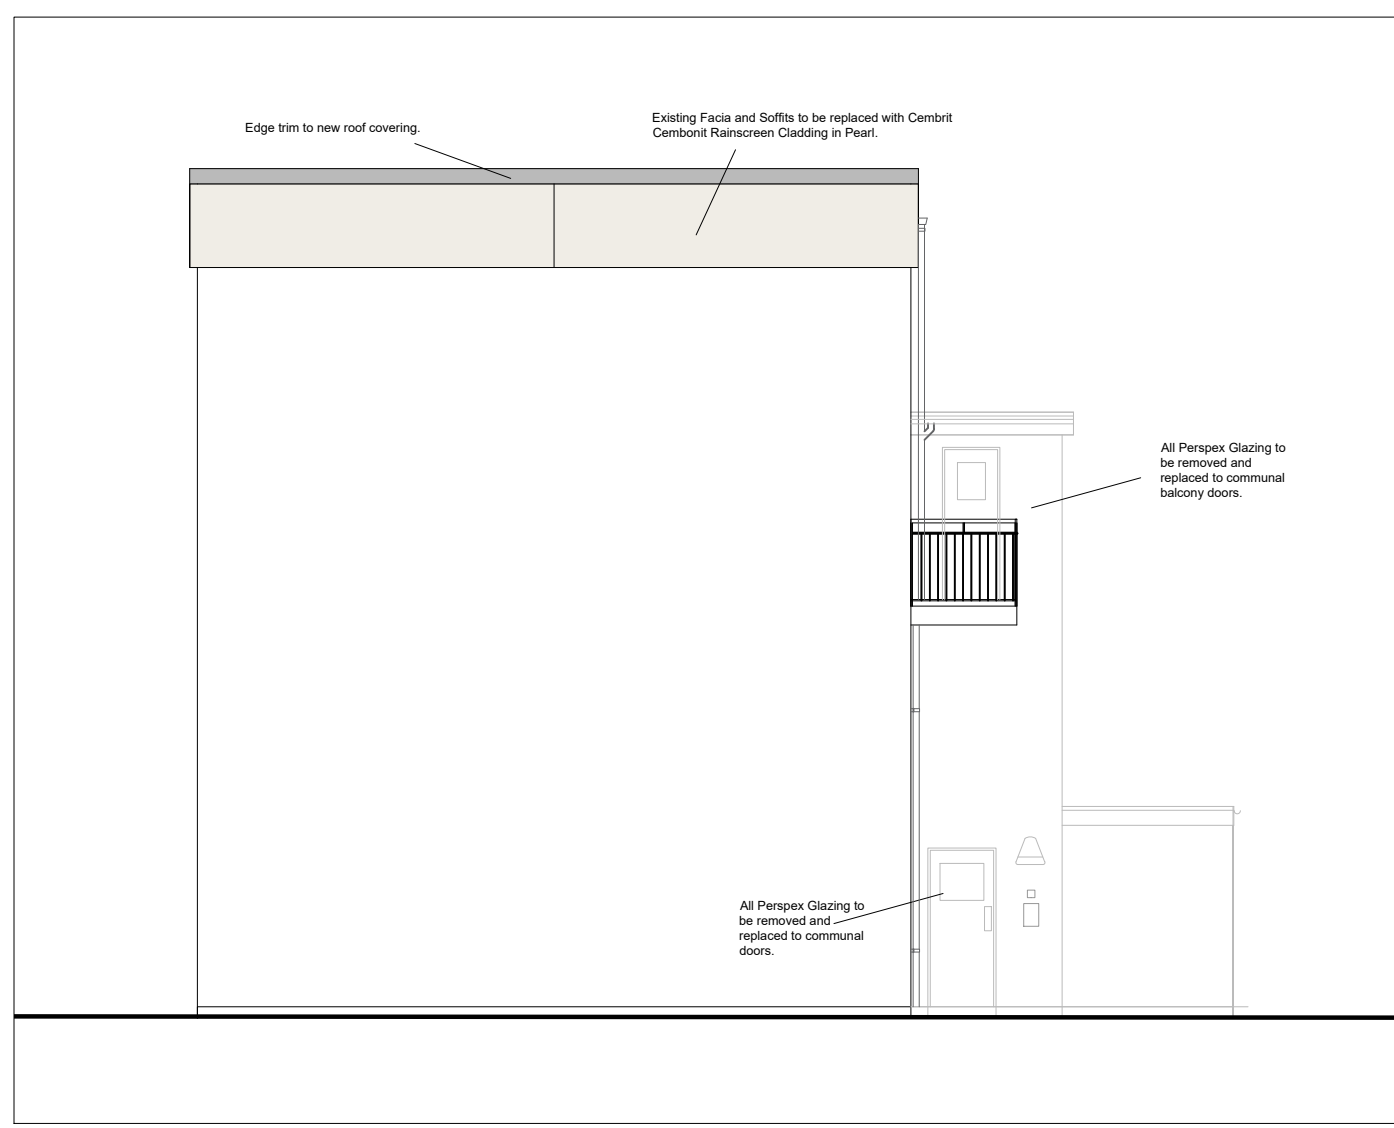

PROPOSED SIDE ELEVATION
SCALE 1:100



EXISTING REAR ELEVATIONS
SCALE 1:100



PROPOSED REAR ELEVATIONS
SCALE 1:100

Do not scale from this drawing. Contractor to check all dimensions prior to setting out. Any discrepancies should be clarified with Contract Administrator.



PROJECT TITLE:
West Leigh Ph2

DRAWING TITLE:
13-27 FROXFIELD ROAD -
EXISTING AND PROPOSED
ELEVATIONS

JUL-21 _____ Drawn by: DML
Date: 26/07/2021 _____ DWG No. WL13
A1- As Shown _____ REV No. B
OS Licence No.: 100019671
REVISIONS: