




Front Elevation



Side Elevation



Rear Elevation

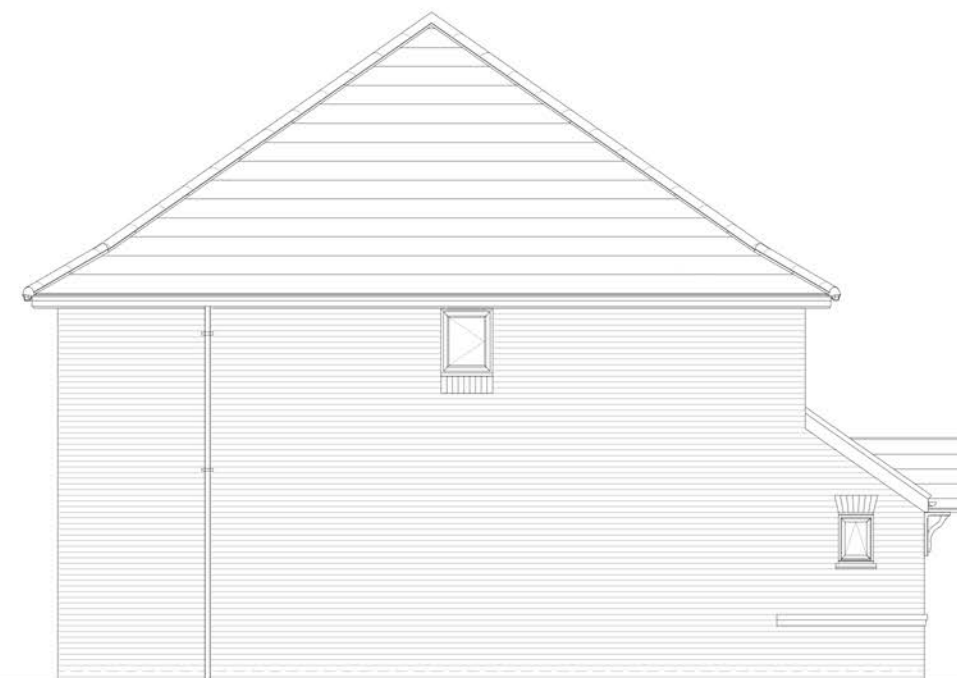

Side Elevation

scale 1:100



Romsey Office
Building 300, The Grange,
Romsey Road,
Michelmersh, Romsey,
Hampshire, SO51 0AE
T:01794 367703 F:01794 367276

Portishead Office
Unit 5, Middle Bridge Business Park,
Bristol Road,
Portishead,
Bristol, BS20 6PN
T:01275 407000 F:01794 367276

Rev	Description
A	Planning Issue.
B	Planning Issue.

Date	Au	Ch
31.03.21	JF	
02.11.21	NC	

www.thrivearchitects.co.uk

This drawing is the copyright of Thrive Architects Ltd ©. All rights reserved. Ordnance Survey Data © Crown Copyright. All rights reserved. Licence No. 100007359. DO NOT scale from this drawing. Contractors, Sub-Contractors and Suppliers are to check all relevant dimensions and levels of the site and building before commencing any shop drawings or building work. Any discrepancies should be recorded to the Architect. Where applicable this drawing is to be read in conjunction with the Consultants' drawings.

Project **Camps Field, Barton Road**

Drawing **House Types: Leadon and Tavy
Plots 65-70 - Elevations**

Client **Redrow Homes Southern Counties**

Job no.	REDR200818	Date	12.03.21
Dwg no.	P65-70.p	Rev.	B

Author	JF	Checker		Scale	1:100 at A3
--------	----	---------	--	-------	-------------

Status	PLANNING	Office	Romsey
--------	----------	--------	--------

Client ref.