



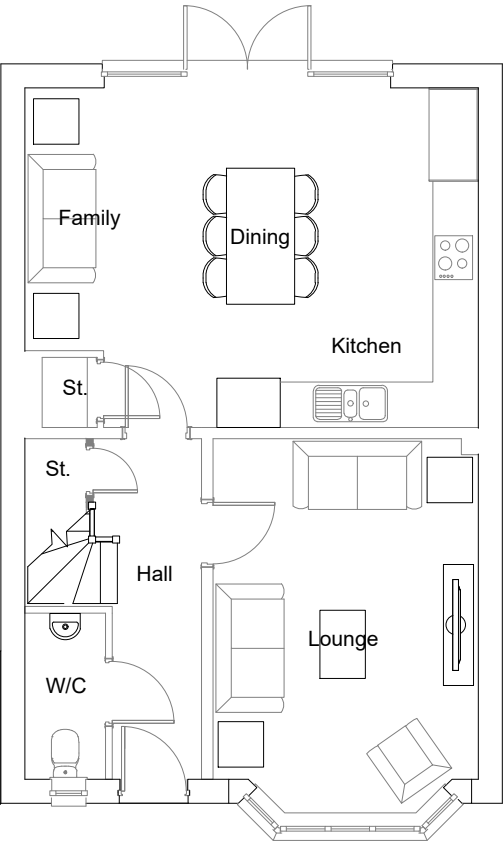

Ground Floor Plan

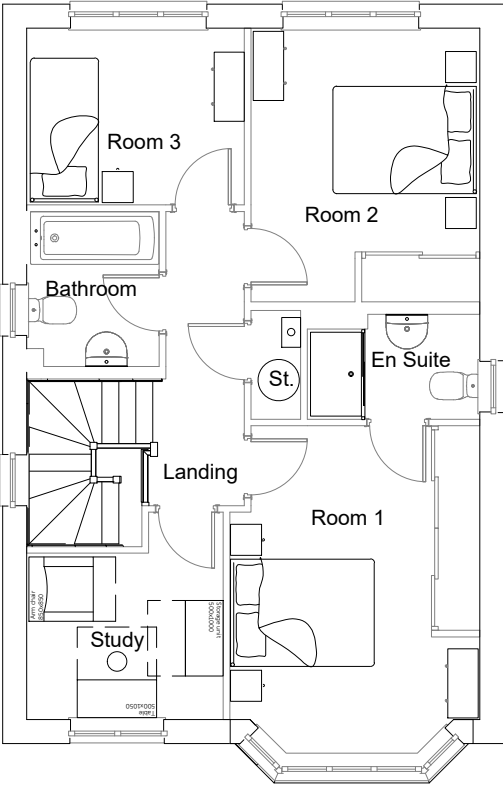

First Floor Plan

Housetype	Stratford	Variation	Option
Bedrooms	3	Persons	5
Sq.ft	1218	Sq.m	113.24

PLOT No.

As Drawn - 59

Handed - 14,37



Romsey Office Building 300, The Grange, Romsey Road, Michelmersh, Romsey, Hampshire, SO51 0AE T:01794 367703 F:01794 367276		Portishead Office Unit 5, Middle Bridge Business Park, Bristol Road, Portishead, Bristol, BS20 6PN T:01275 407000 F:01794 367276		Rev	Description	Date	Au	Ch	Project Camps Field, Barton Road
				A	Planning Issue.	31.03.21	JF		Drawing House Type: Stratford
				B	Plot numbers updated. Planning Issue.	02.11.21	JF		Floor Plans
				C	Planning Issue.	15.11.21	JF		Client Redrow Homes Southern Counties
									Job no. REDR200818
									Date 11.01.21
									Dwg no. HT.STRA.p
									Rev. C
									Author AY
									Checker
									Scale 1:100 at A3
									Status PLANNING
									Office Romsey
									Client ref.

www.thrivearchitects.co.uk

This drawing is the copyright of Thrive Architects Ltd ©. All rights reserved. Ordnance Survey Data © Crown Copyright. All rights reserved. Licence No. 100007359. DO NOT scale from this drawing. Contractors, Sub-Contractors and Suppliers are to check all relevant dimensions and levels of the site and building before commencing any shop drawings or building work. Any discrepancies should be recorded to the Architect. Where applicable this drawing is to be read in conjunction with the Consultants' drawings.

thrive.

architects