


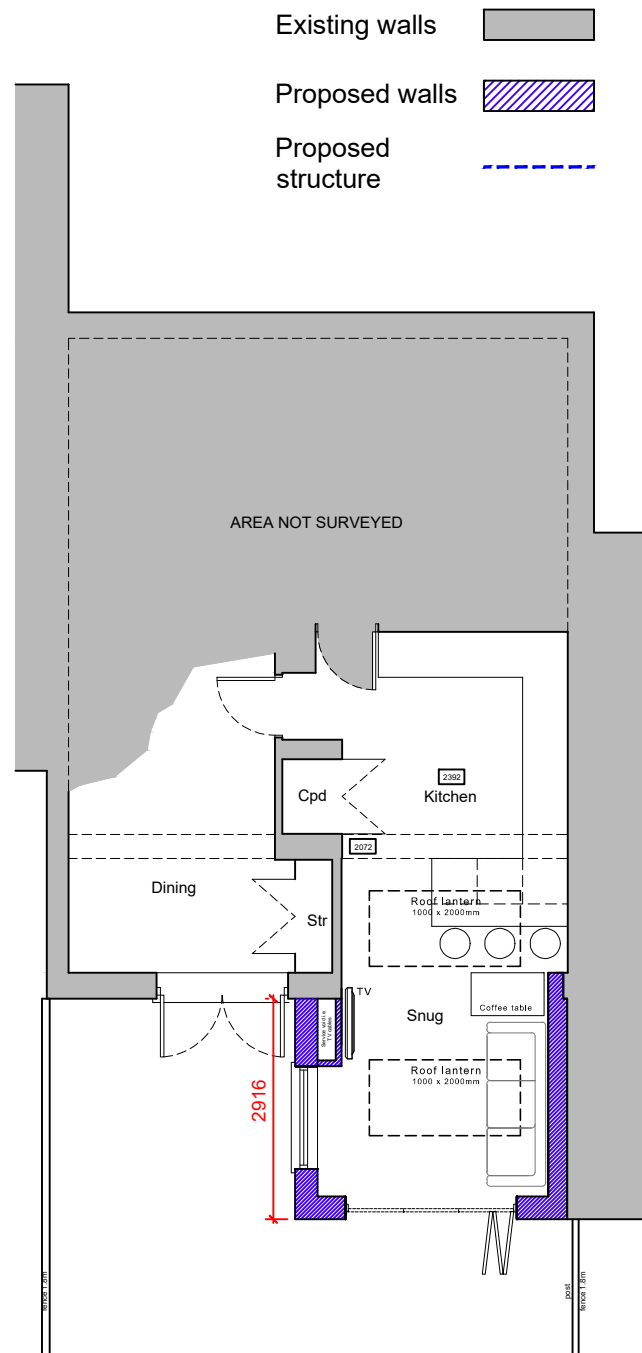


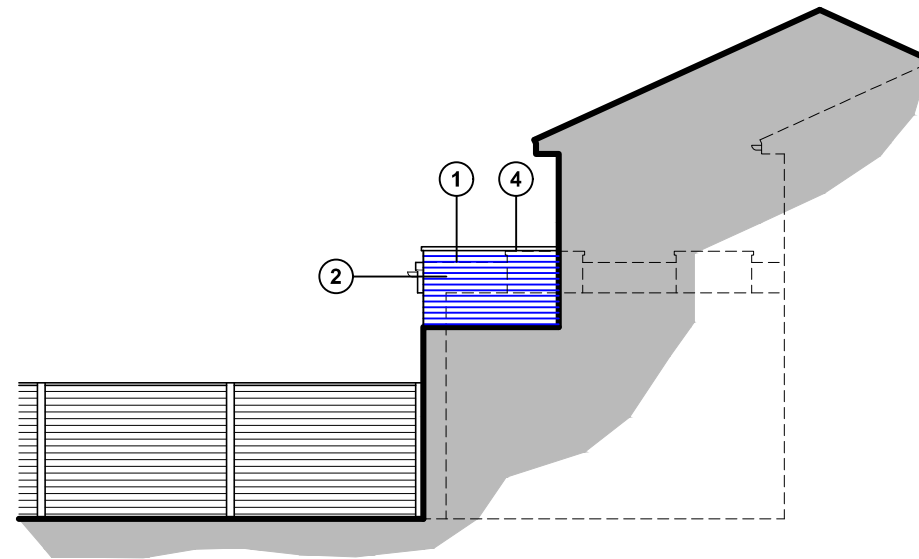


Proposed ground floor plan
& elevations scale 1:100

 

Side (north) elevation

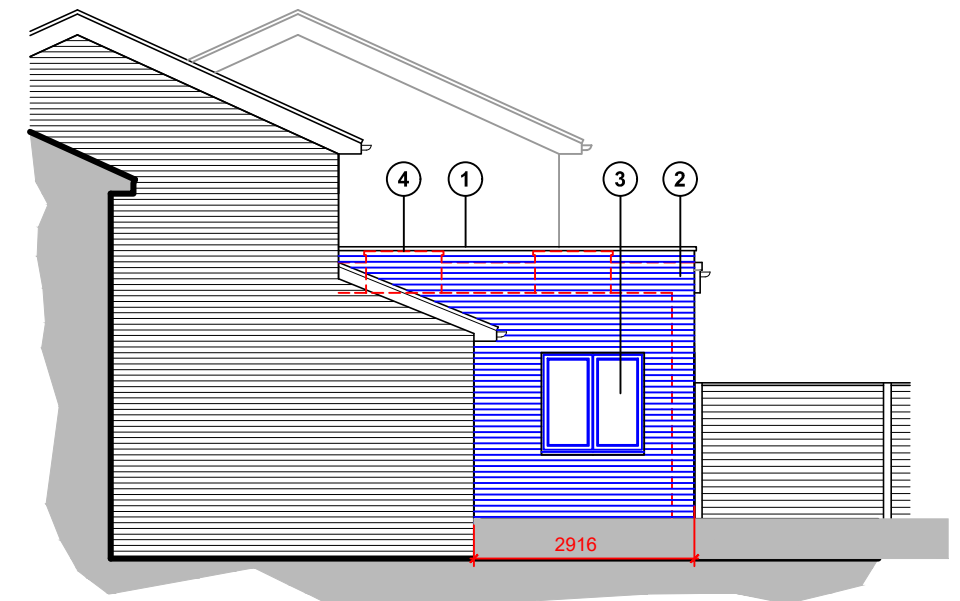


Side (south) elevation

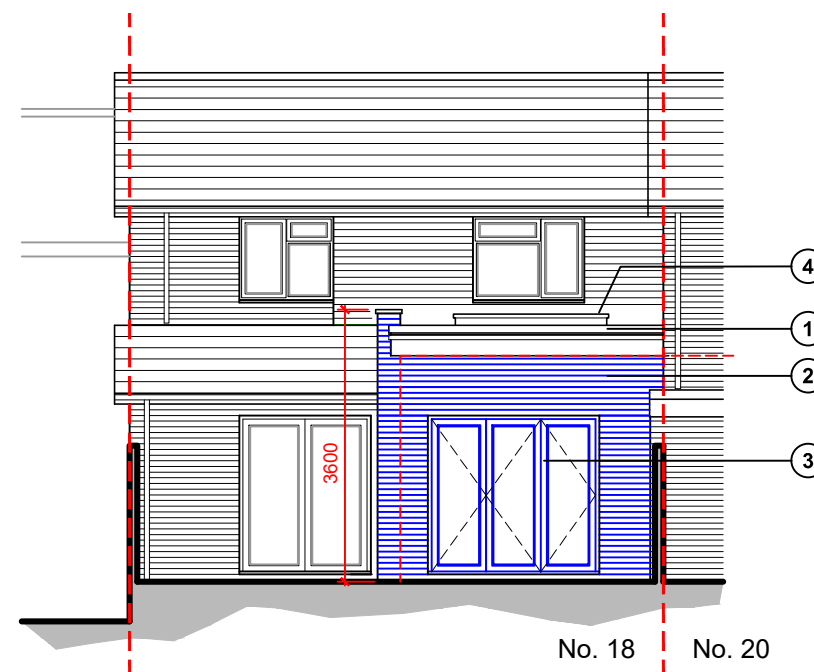


Rear (east) elevation

Proposed schedule of materials:

- ① Single ply flat roof
- ② Bricks to match existing
- ③ UpVC doors & windows to match existing
- ④ Roof lantern

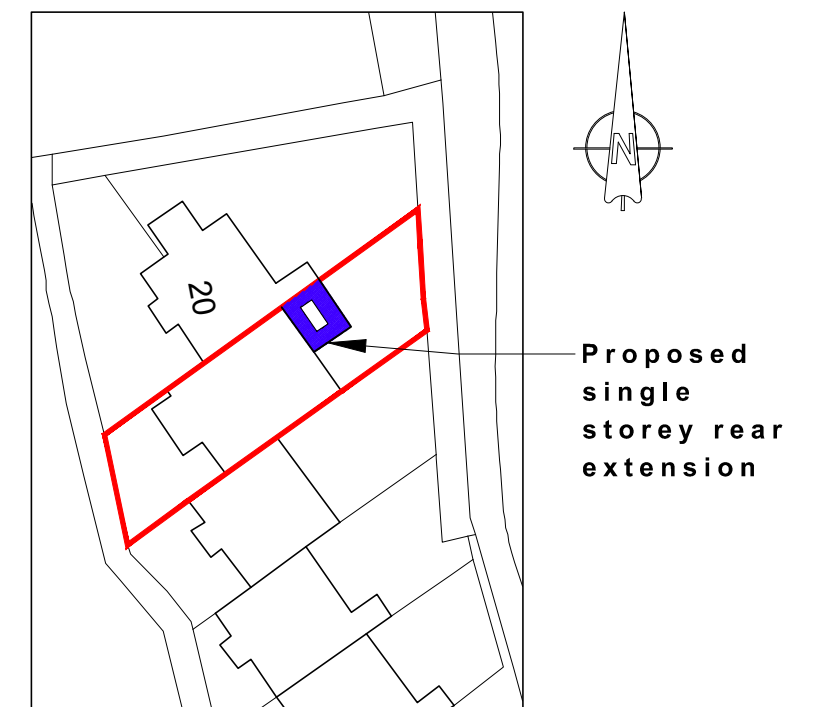

Site plan scale 1:500

 

For MR & MRS LEVETT	Title PROPOSED FLOOR PLANS, ELEVATIONS, SITE PLAN			Office Tel: 01243 933732
Project PROPOSED EXTENSION AT 18 DYMOKE STREET, EMSWORTH, PO10 7XL	Date JULY 2021	Drawn JB	Scale As shown @ A3	Checked -
	Job Number PL 487.21	Drawing Number -02	Revision B	Email: admin@jb-architecturedesign.com Web: www.jb-architecturedesign.com