


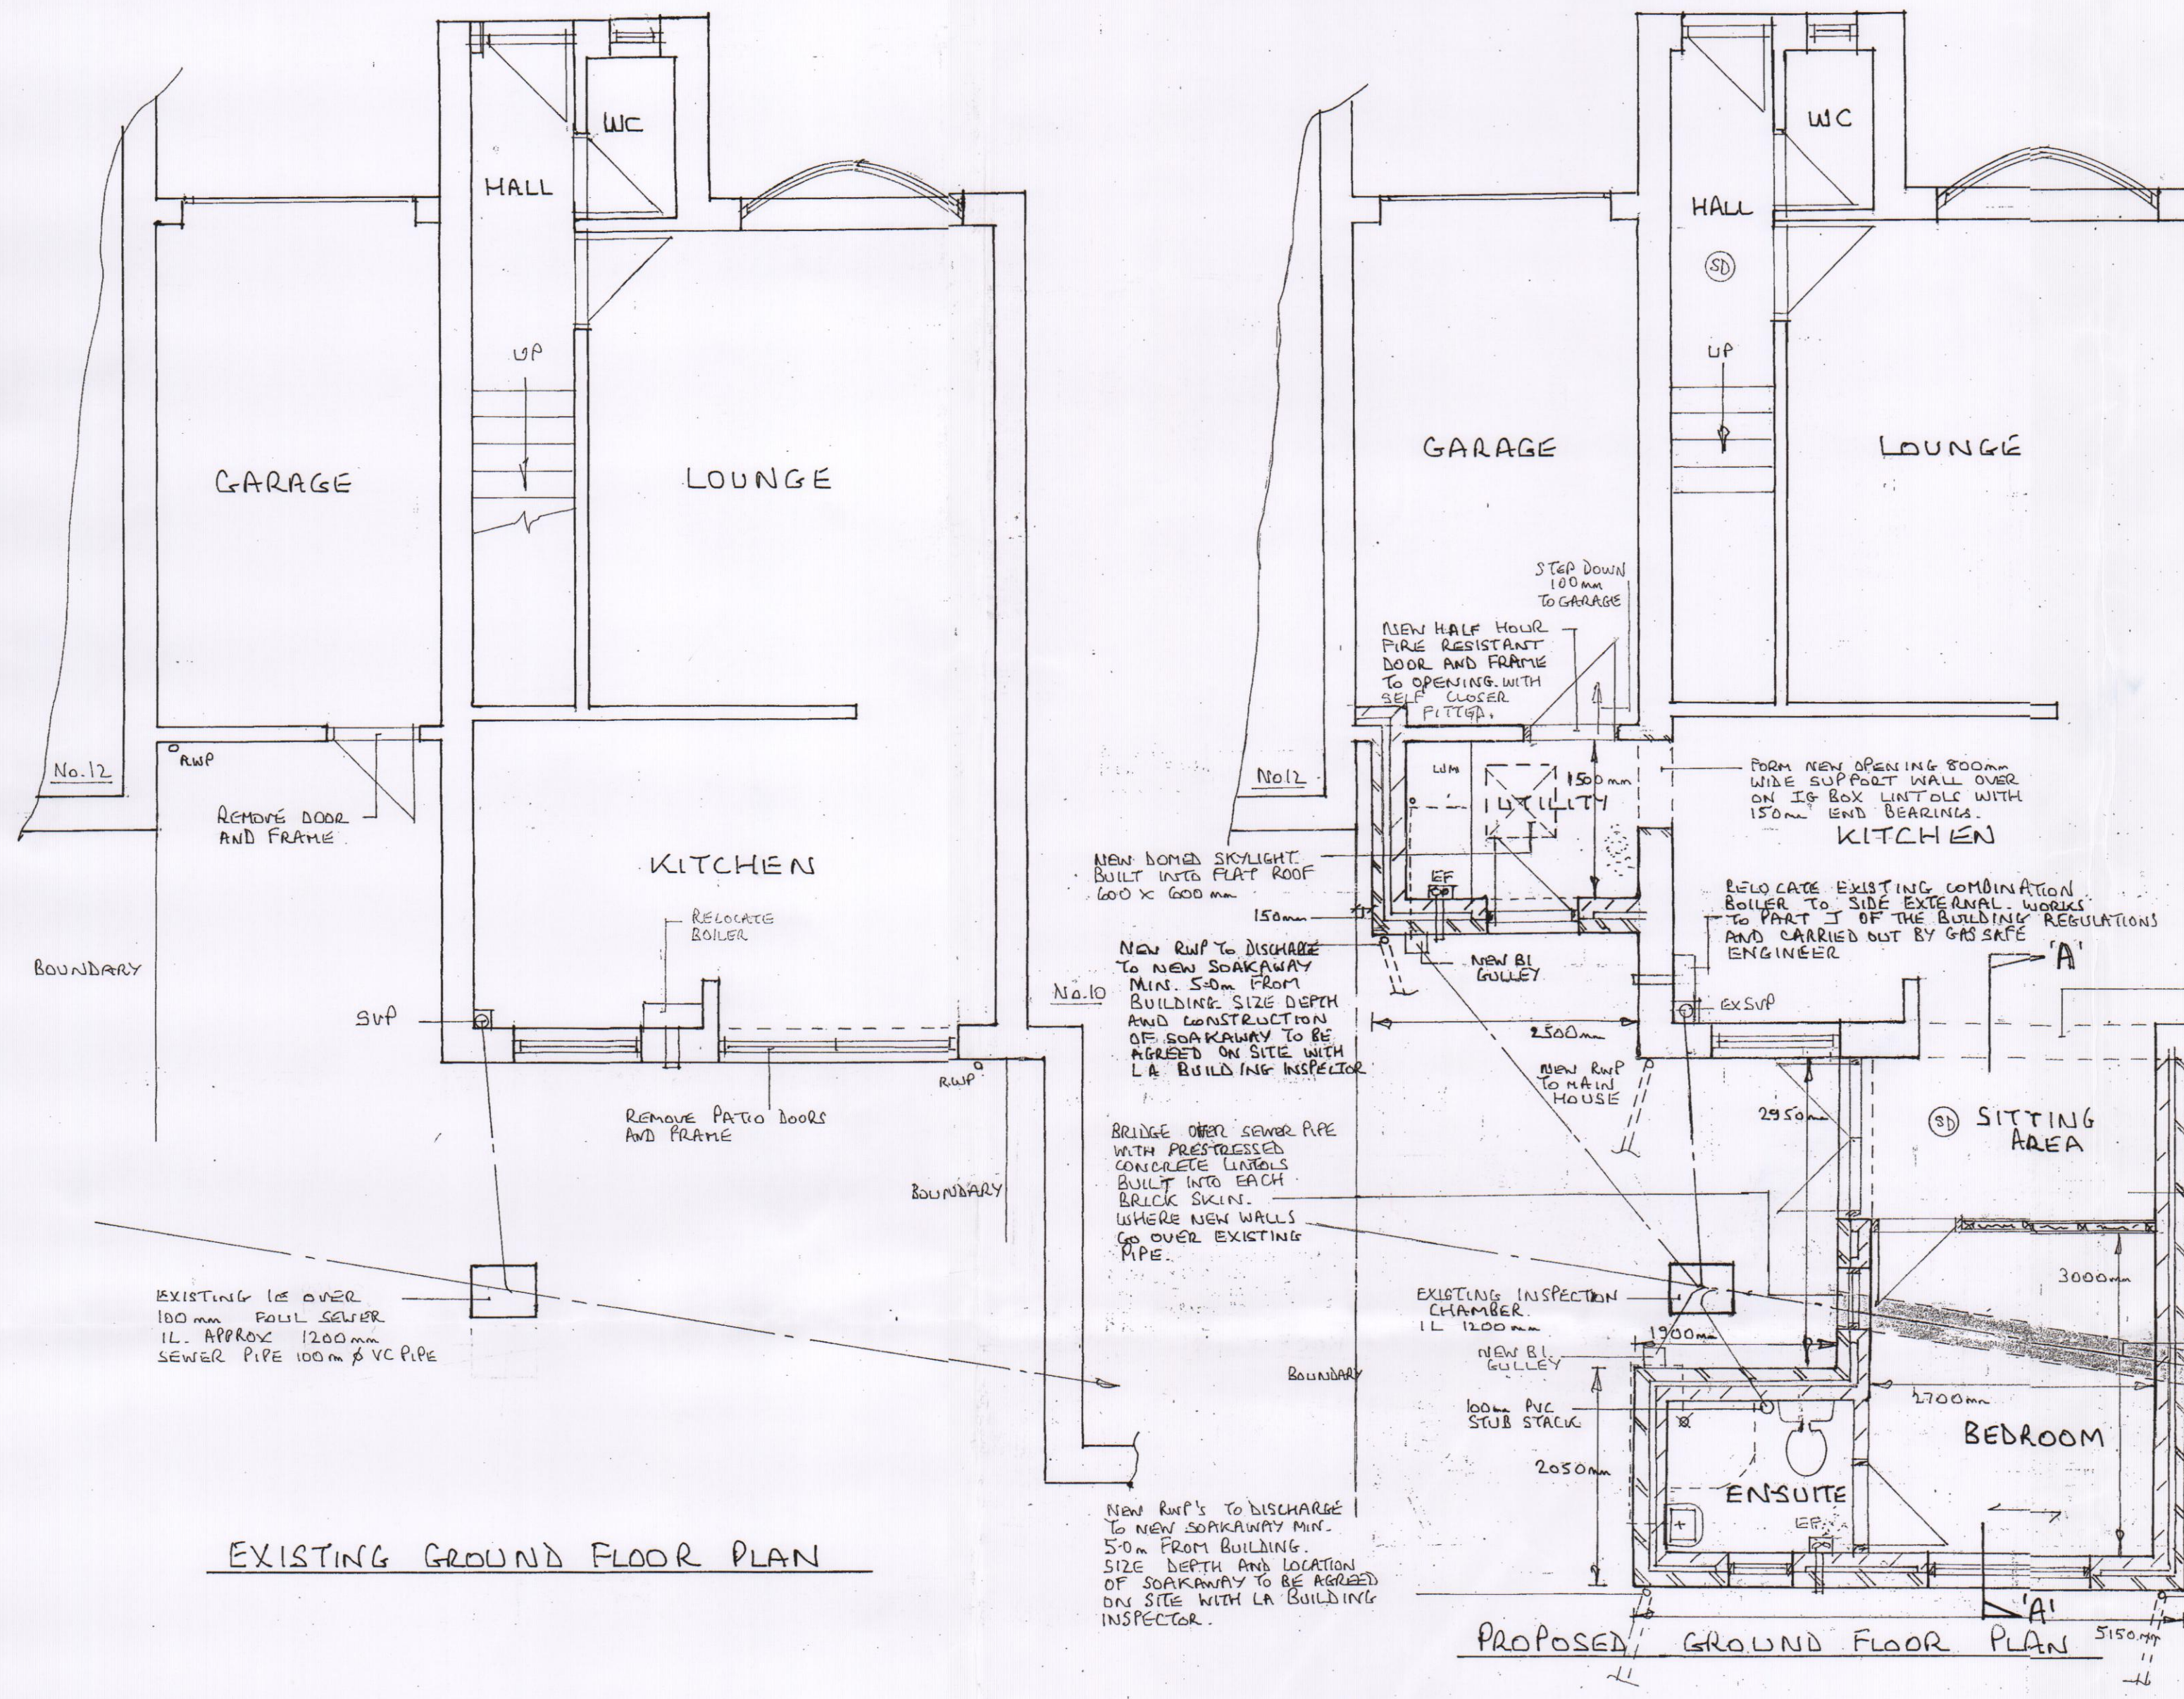

EXISTING GROUND FLOOR PLAN

PROPOSED GROUND FLOOR PLAN

PROVIDE AS NECESSARY FLASHINGS AND EXTEND NEW FLAT ROOF UNDER PICKED ROOF TO EXISTING GARAGE.

RAISE REAR WALL TO GARAGE TO CONNECT TO NEW PARAPET WALL FORMED FOR EXTENSION AND BUILD NEW INNER SKIN TO RETURN WALL BUILT OF FOUNDATION AS AGREED ON SITE WITH LA BUILDING INSPECTOR.

NEW FRENCH DOORS AND FRAME 1800 x 2050mm.

NEW WINDOW 610 x 1050mm.

FLAT ROOF.

LINE OF REAR WALL TO NO. 12.

FE.

FE/DR.

RAISE REAR WALL TO GARAGE TO CONNECT TO NEW PARAPET WALL FORMED FOR EXTENSION AND BUILD NEW INNER SKIN TO RETURN WALL BUILT OF FOUNDATION AS AGREED ON SITE WITH LA BUILDING INSPECTOR.

NEW FRENCH DOORS AND FRAME 1800 x 2050mm.

NEW WINDOW 610 x 1050mm.

FLAT ROOF.

LINE OF REAR WALL TO NO. 12.

FE.

FE/DR.

SIDE (SOUTH) REAR ELEVATION (VIEWED FROM No 12)

SIDE (NORTH) REAR ELEVATION (VIEWED FROM No 10)

ROOF PLAN SCALE 1:100

SECTION 'A-A'

SITE PLAN SCALE 1:500


NOTES (cont'd)

NOTES:

PROPOSED REAR EXTENSION AT:  
11 CHILSDOWN WAY  
WATERLOOVILLE  
FOR MR I. AND MRS J. EDWARDS

SCALE 1:50 DATE 8-10-21  
JOB No 14 21 01 DWN BY MS

REVISIONS:  
A) AMENDED FOR BUILDING REGULATIONS APPROVAL 19-10-21  
B) EXTENSIONS REVISED TO SUIT NEW LAYOUT 1-12-21.

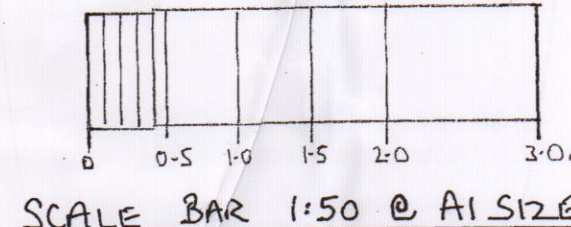

EXISTING REAR (EAST) ELEVATION

PROPOSED REAR (EAST) ELEVATION