


Proposed South Elevation
SCALE: 1/100


Proposed North Elevation
SCALE: 1/100

Proposed East Elevation Front
SCALE: 1/100

Proposed West Elevation Rear
SCALE: 1/100

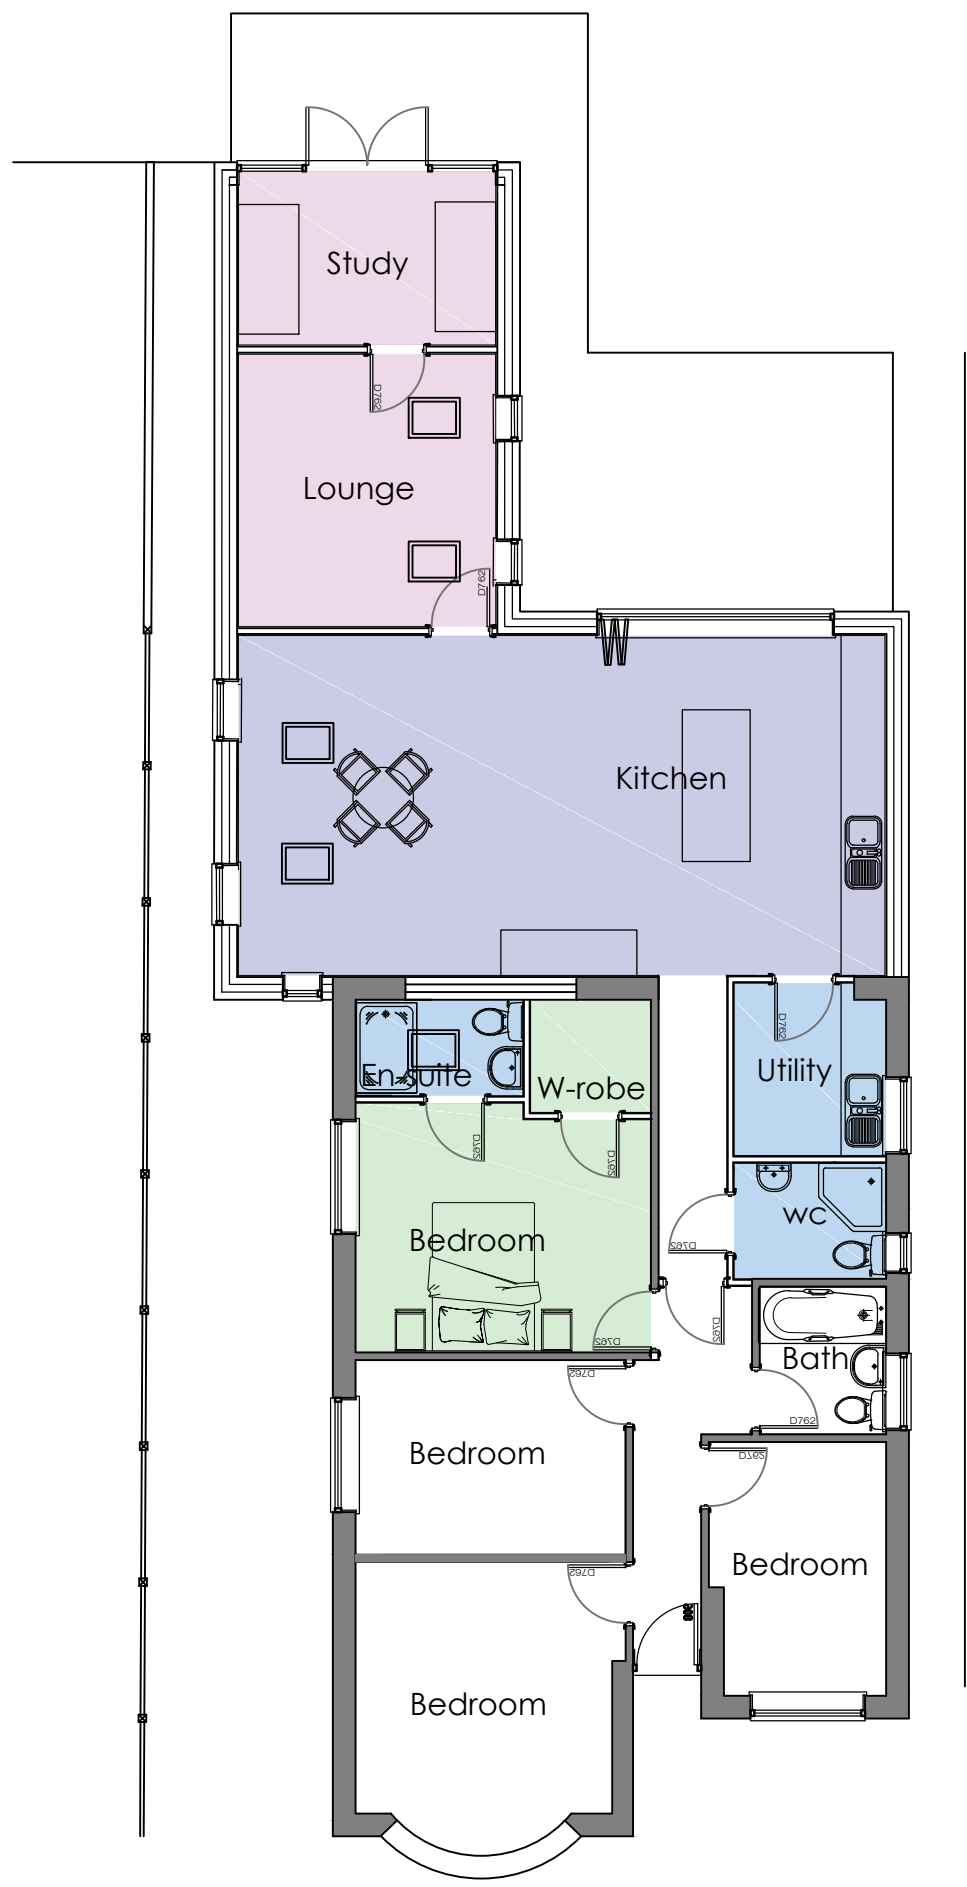

Proposed Ground Floor Plan
SCALE: 1/100

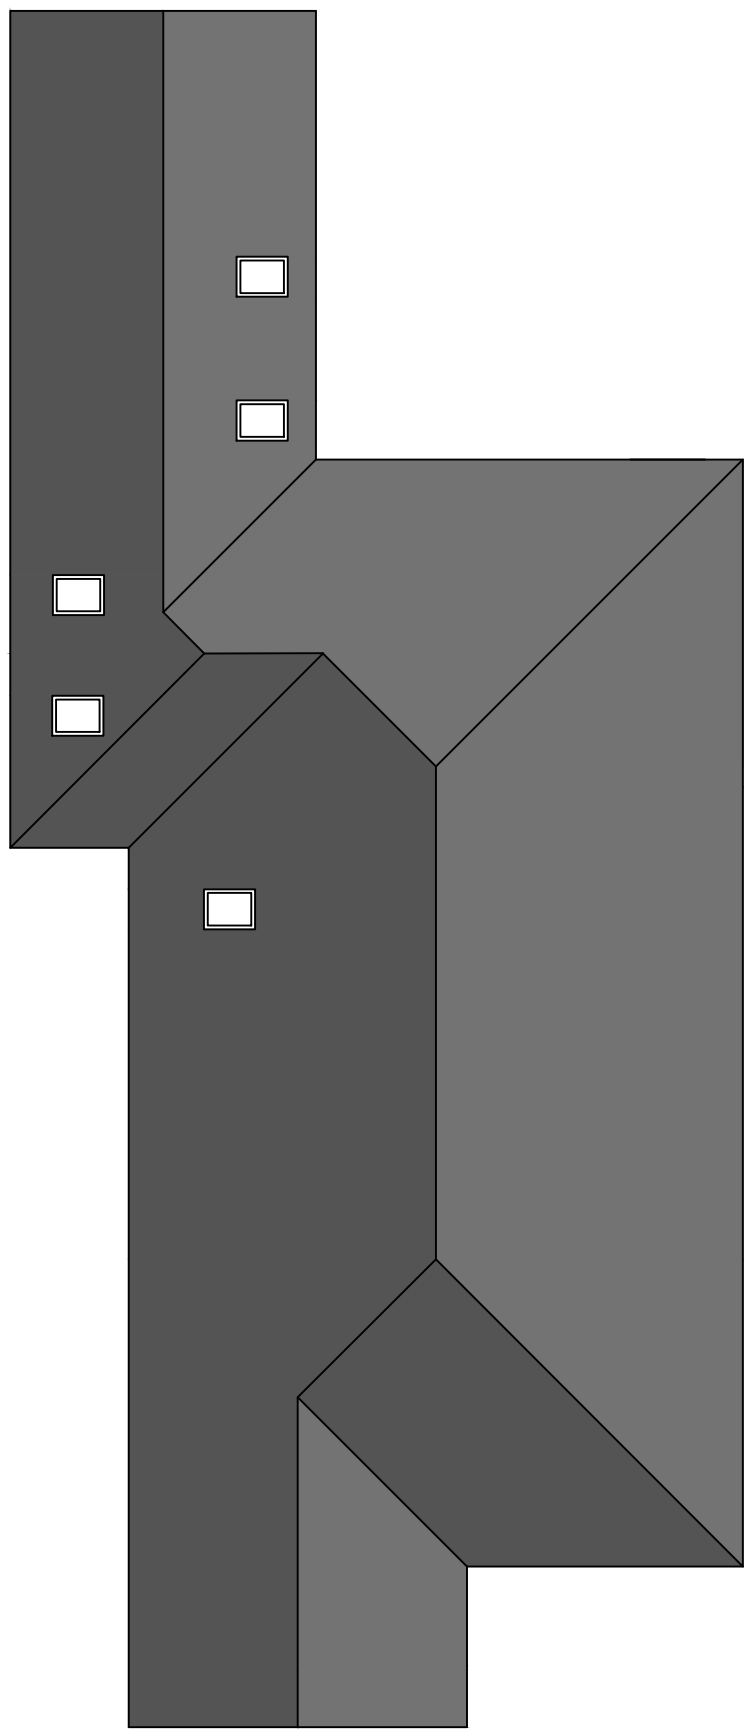

Proposed Roof Plan

Solent Design Ltd
5 The Old Railway
Spring Garden Lane
Gosport
PO12 1PQ
tel: 02392 580745 mob: 07771 355742 e-mail: info@solentplans.com



PROJECT DESCRIPTION:
Conversion and Alterations
DRAWING TITLE:
Proposed Plans and Elevations OP.3

ADDRESS:
60 Privett Ave
Purbrook
Mr & Mrs Withers

FIRST DRAWN:
August 2021

DRAWING NO.
SD-2160-01 C

SCALE:
1:100

drawing status: Preliminary Not for Issue

