



THIS DRAWING IS TO BE READ IN CONJUNCTION WITH THE CLIENTS STANDARD SPECIFICATION AND STRUCTURAL ENGINEERS DESIGN AND DETAILS. DO NOT SCALE OFF THIS DRAWING. USE FIGURED DIMENSIONS ONLY. ALL DIMENSIONAL DISCREPANCIES TO BE BROUGHT TO THE IMMEDIATE ATTENTION OF THE CLIENT.




Existing Front Elevation (Scale 1:50)

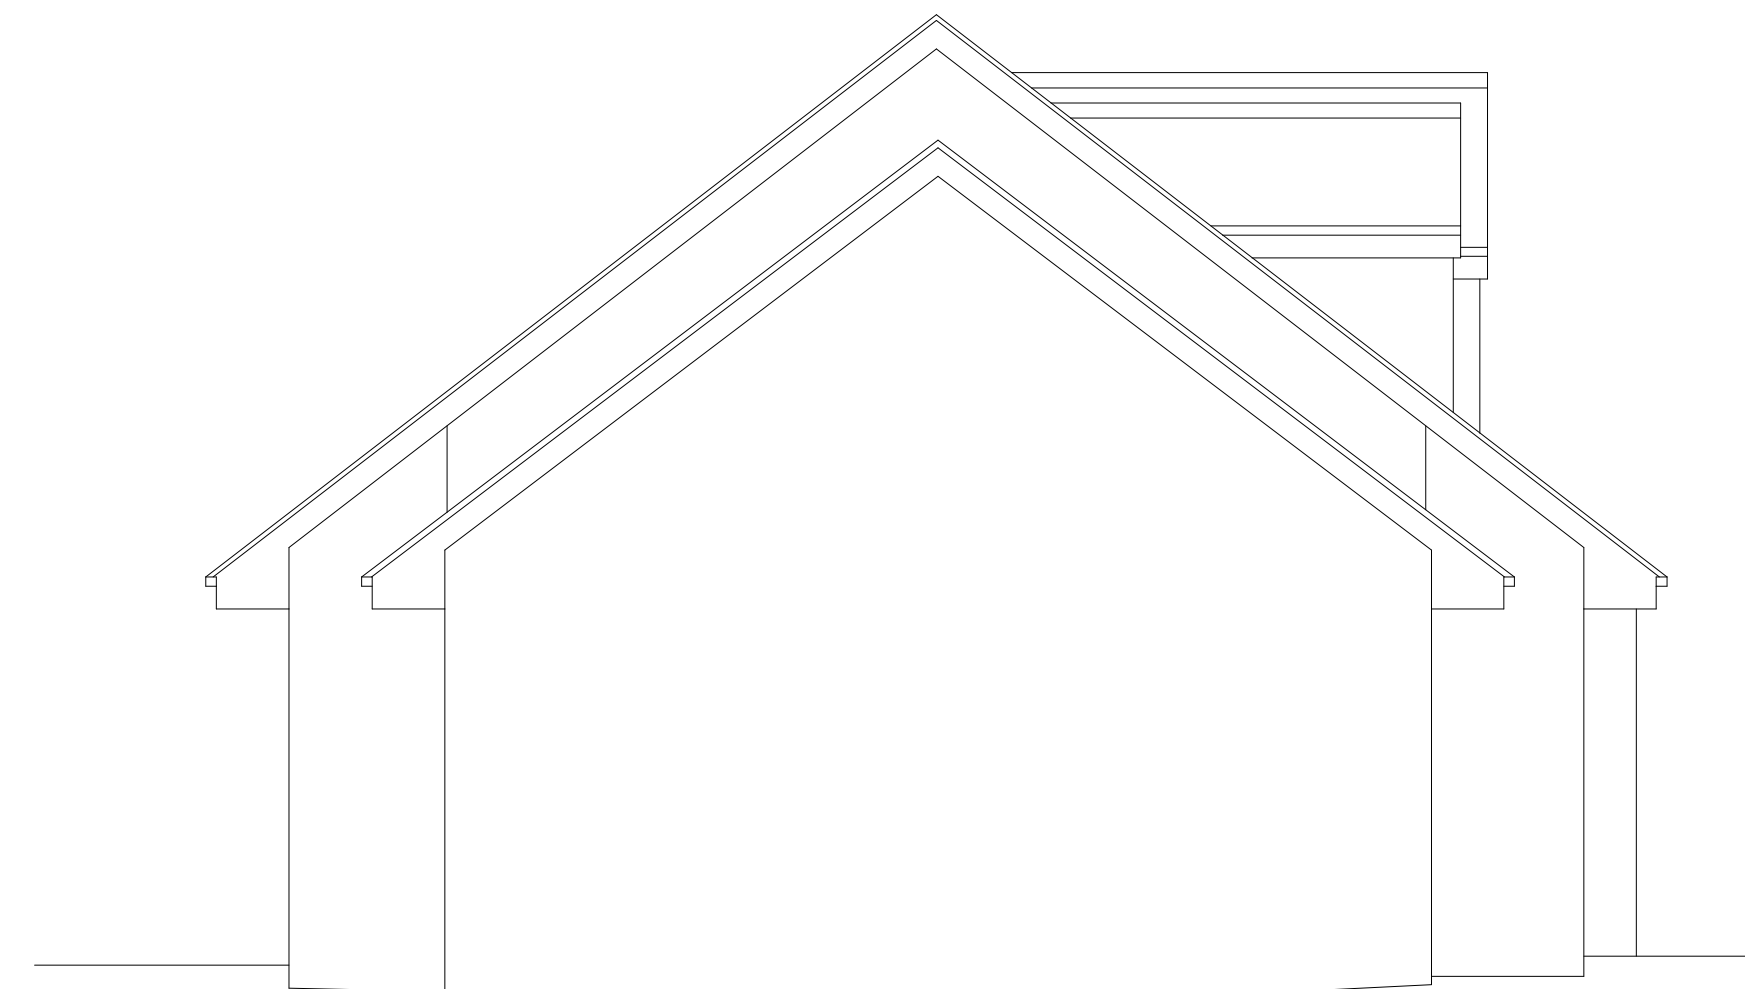


Existing Side Elevation (Scale 1:50)

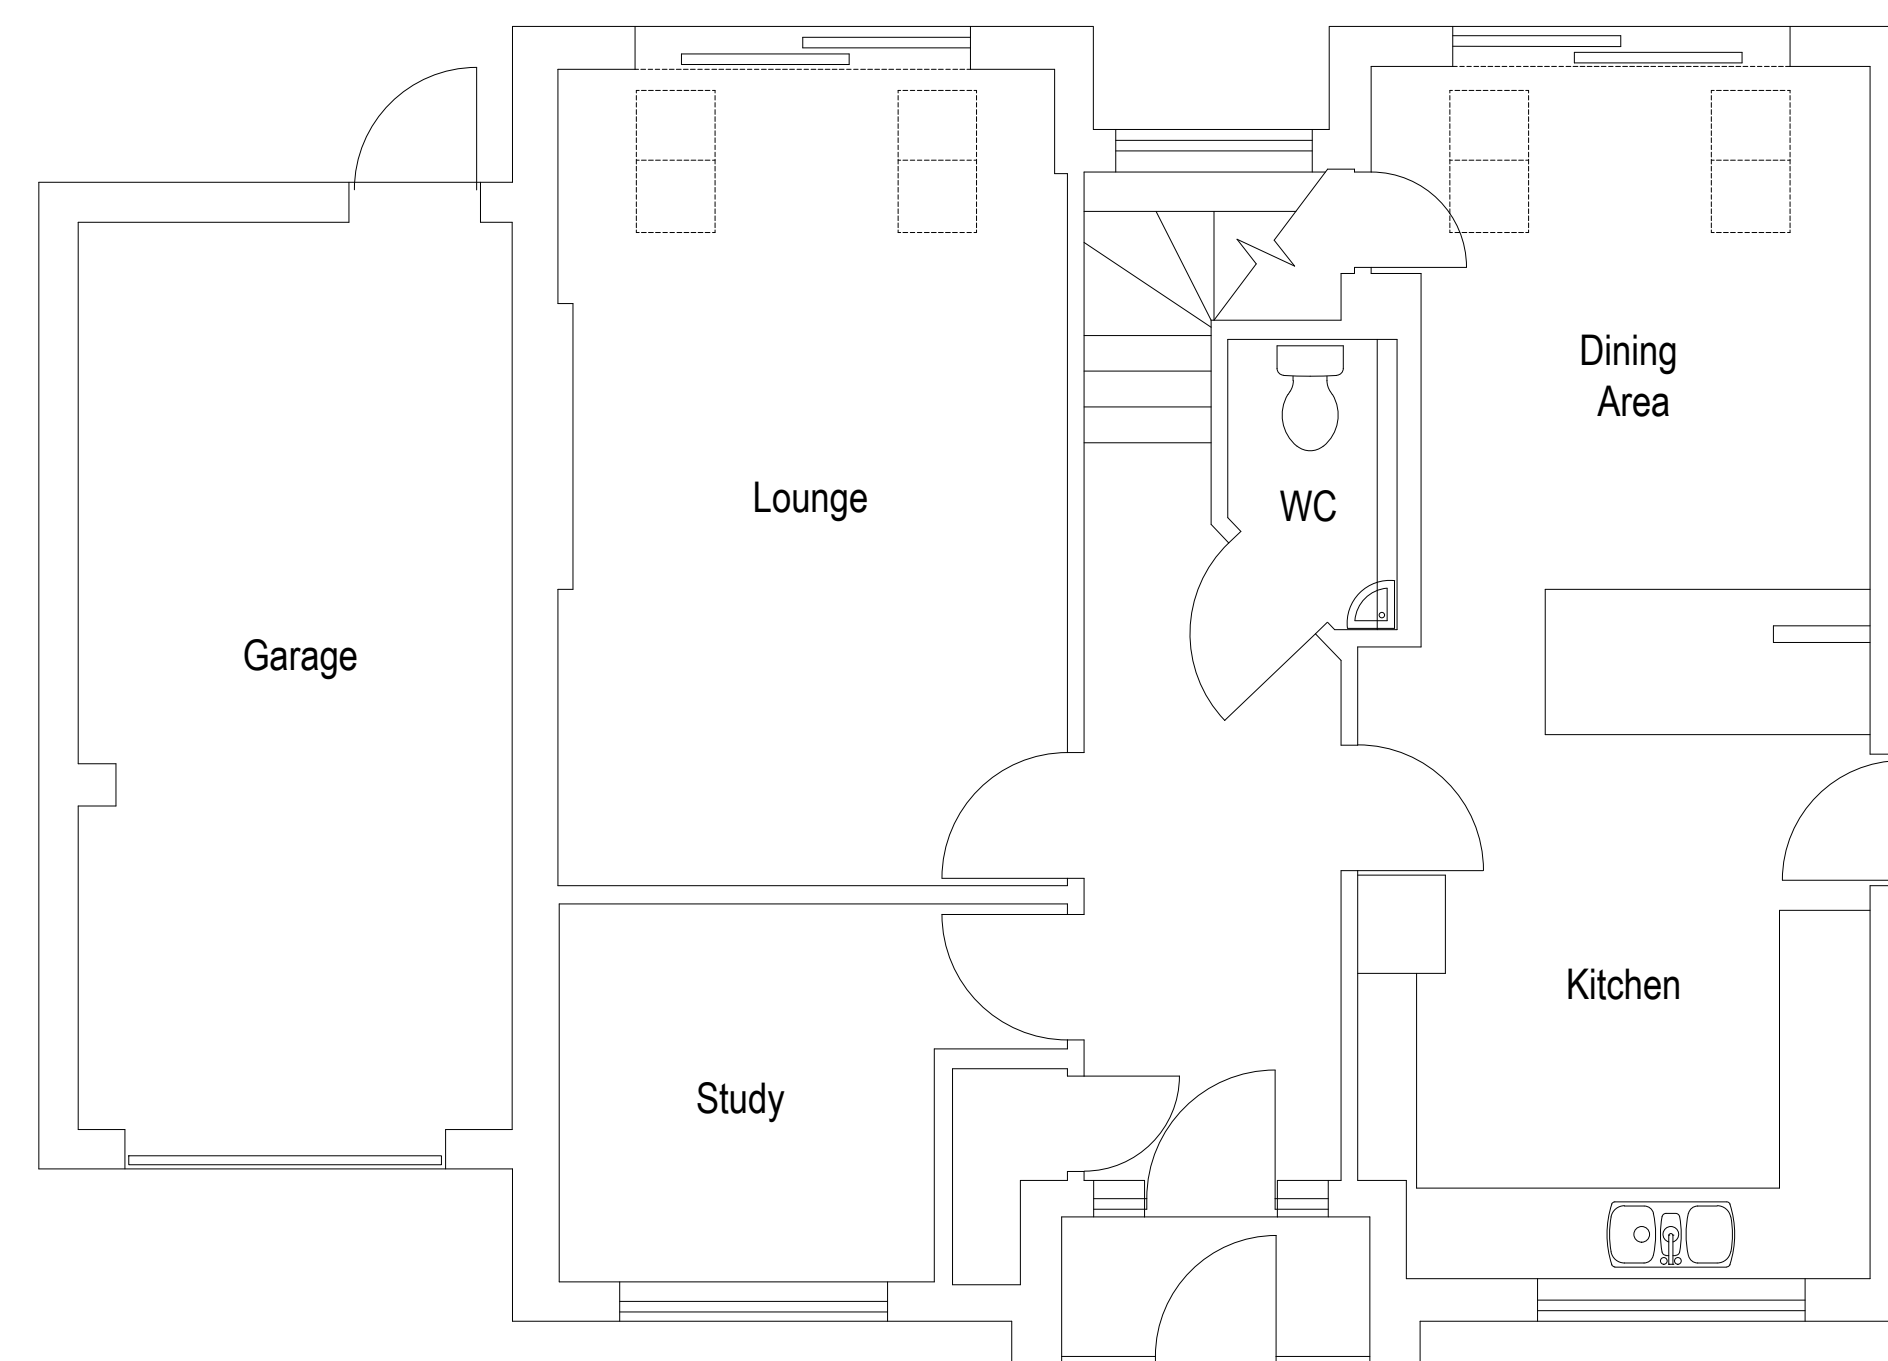


Existing Ground Floor Plan (Scale 1:50)

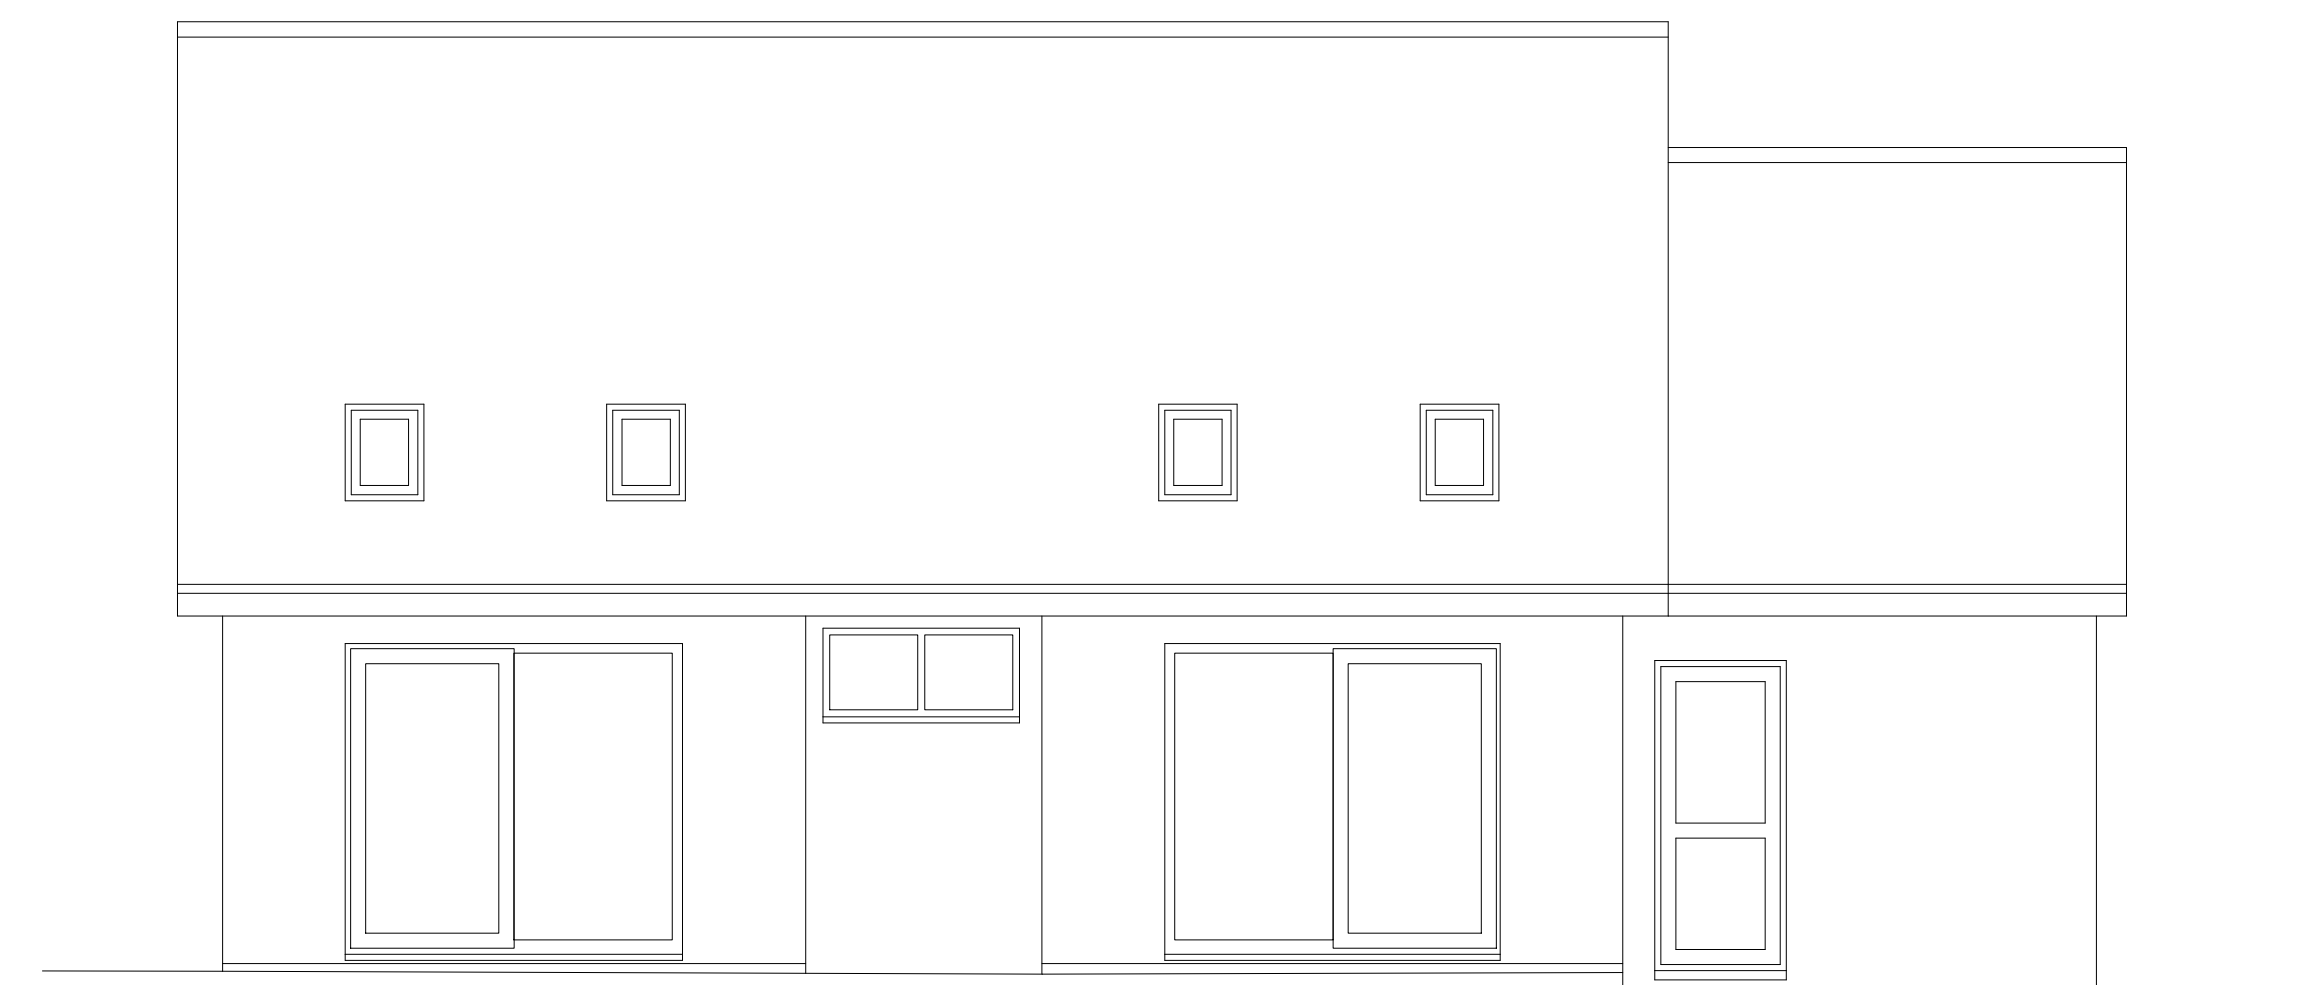

Existing Rear Elevation (Scale 1:50)

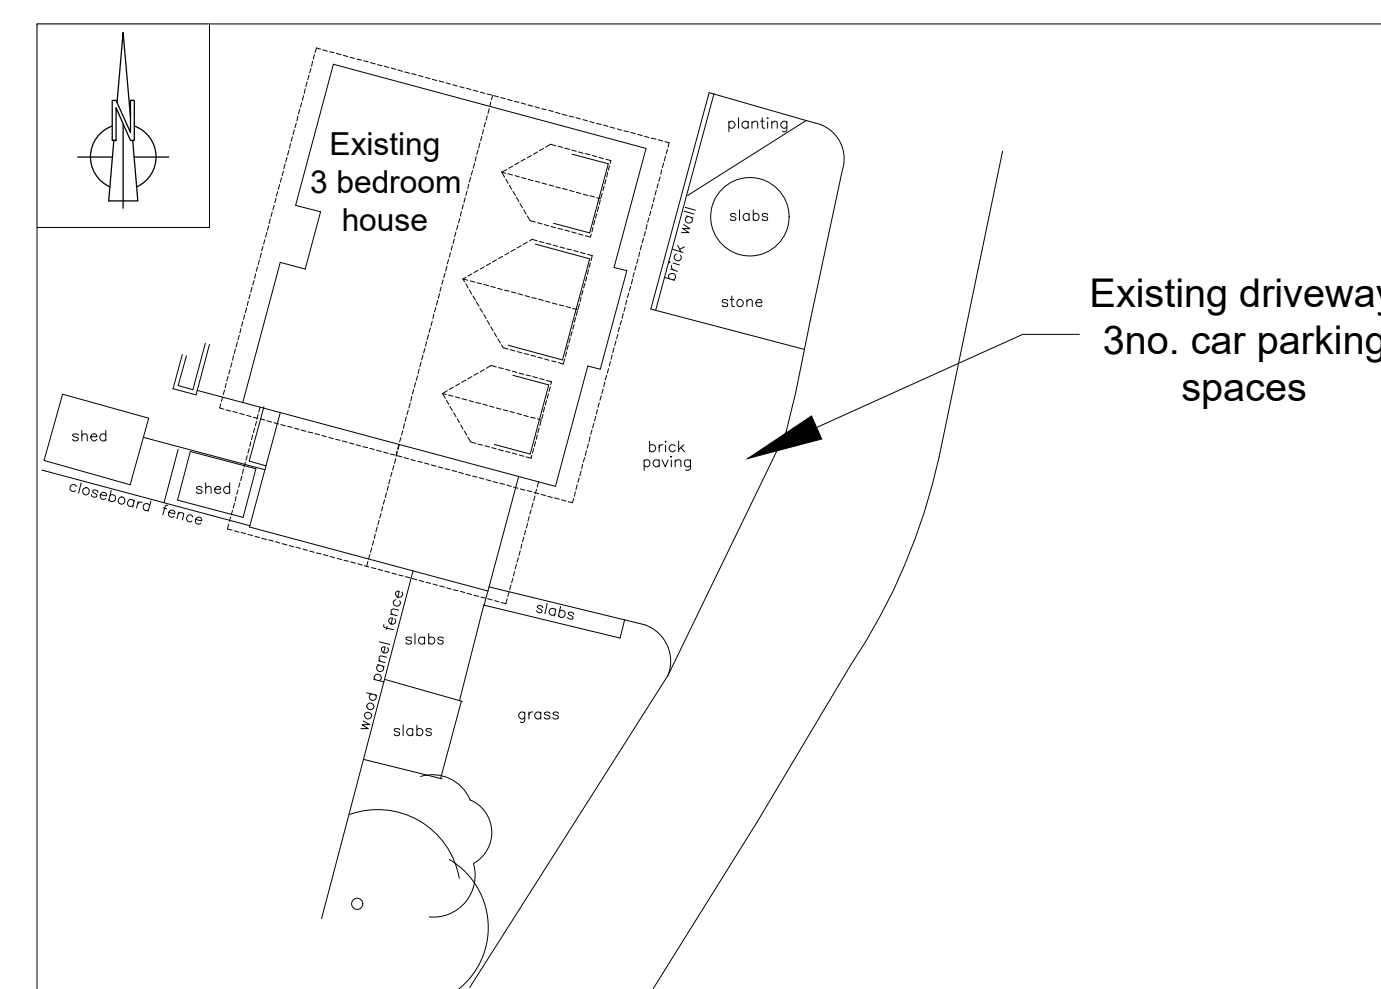

Existing Site Plan (Scale 1:200)

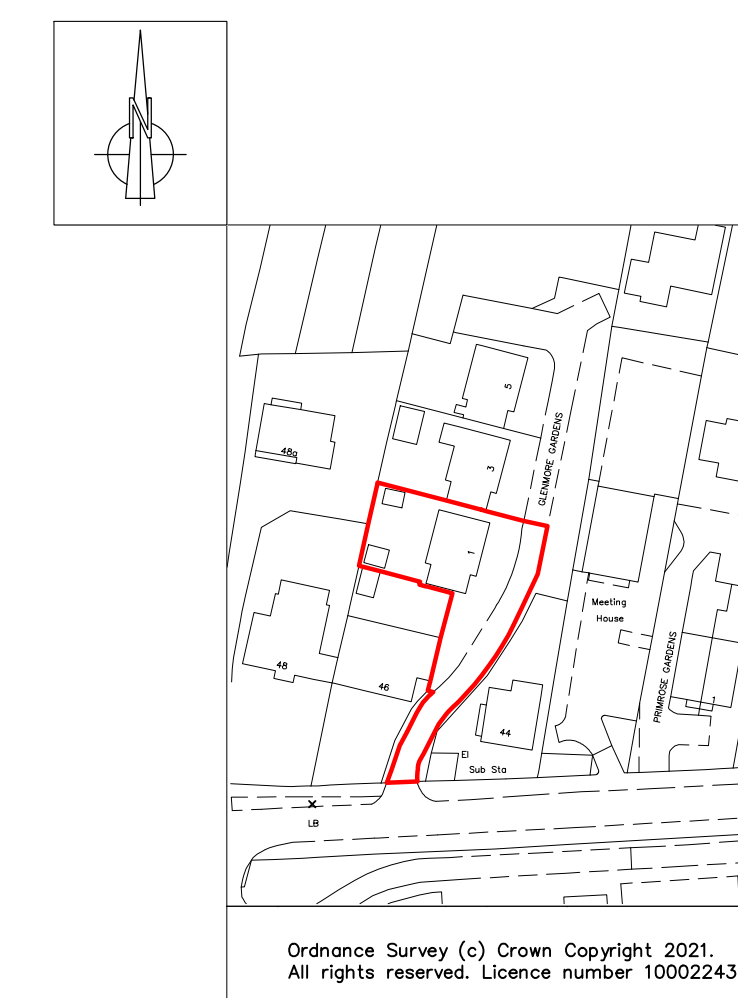

Site Location Plan (Scale 1:1250)

