



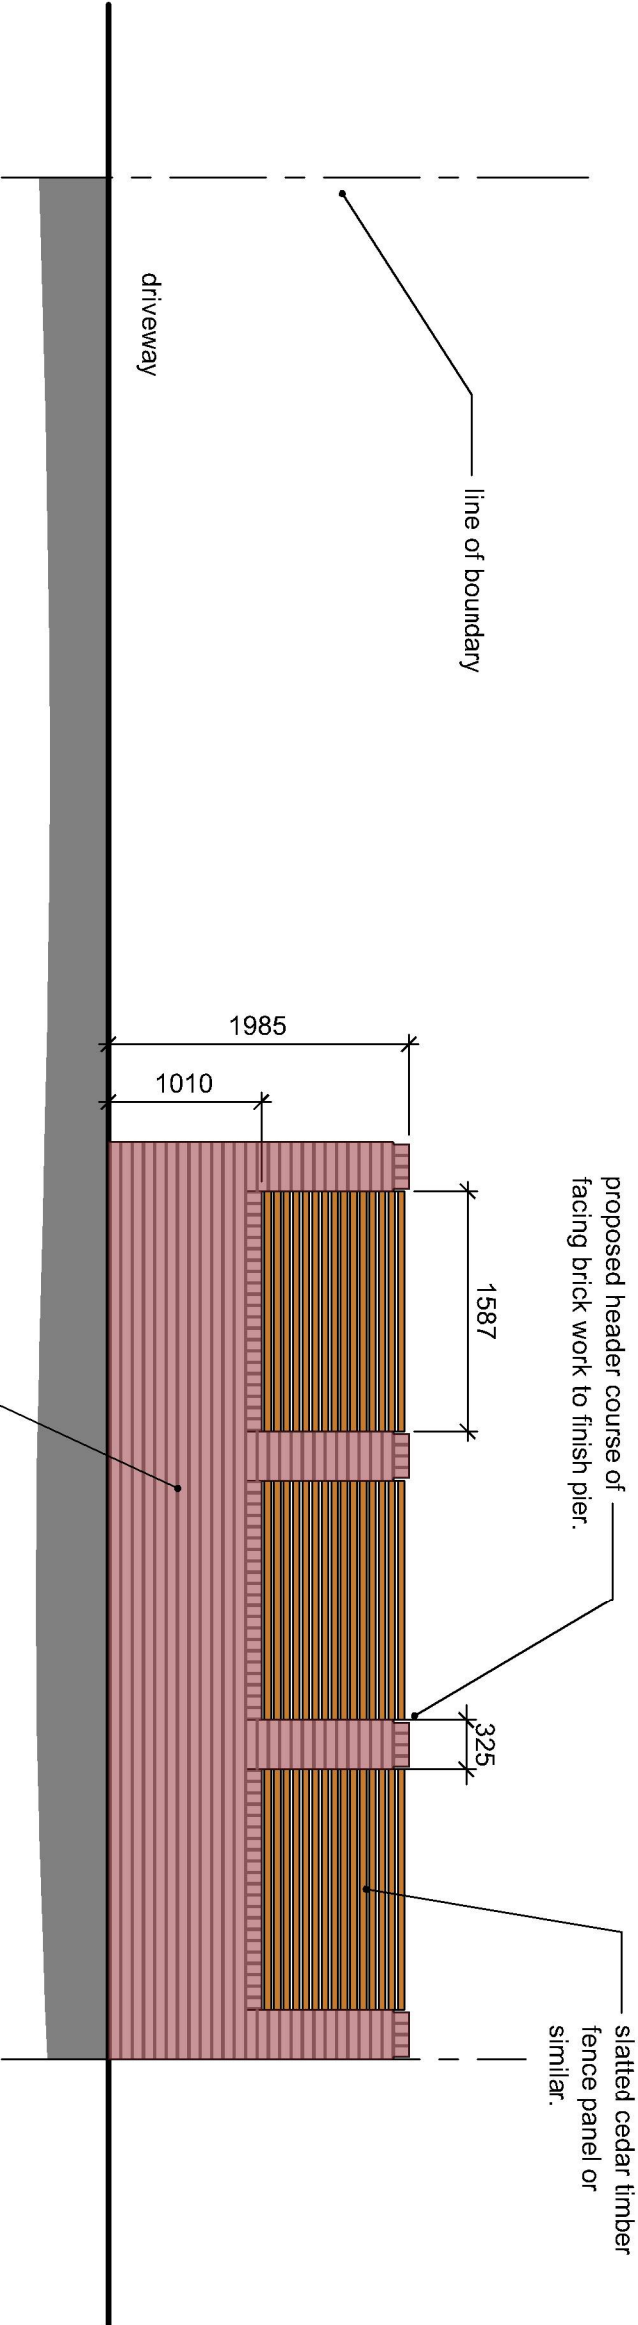

BOUNDARY WALL FRONT ELEVATION
SCALE 1:50

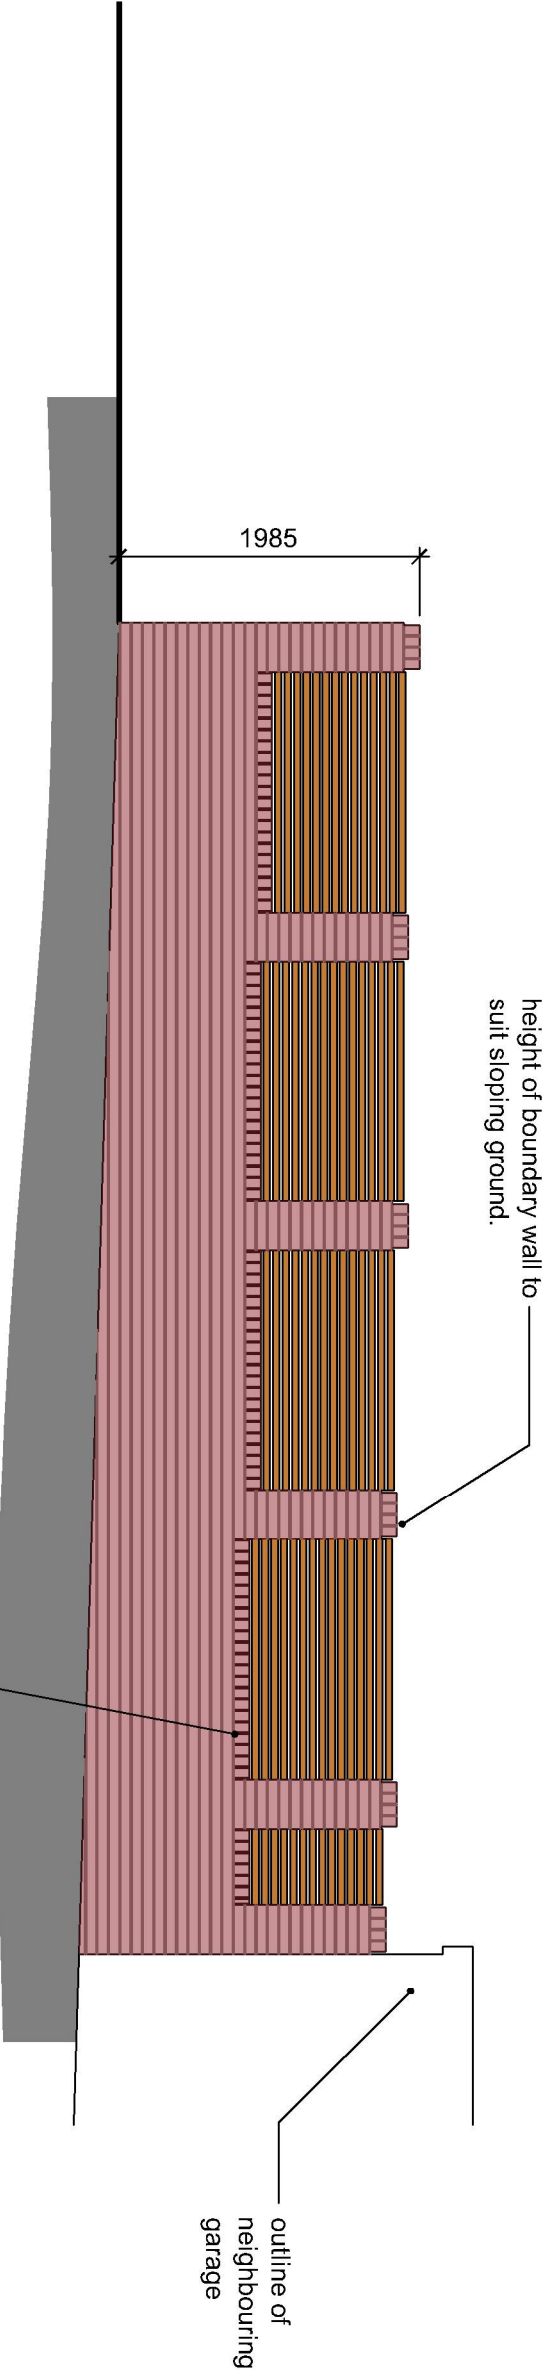

BOUNDARY WALL SIDE ELEVATION
SCALE 1:50