


PROPOSED EXTERNAL MATERIALS

WALLS:
EXTENSION OFF WHITE RENDER
ANNEXE GREEN/GREY WEATHERBOARDING


ROOF:
EXTENSION FLAT SINGLE PLY MEMBRANE
OR LIQUID APPLIED MEMBRANE
ANNEXE 'MAN-MADE' SLATE TILES

WINDOW & DOORS:
EXTENSION ALUMINIUM DOUBLE GLAZED
BI-FOLDS, COLOUR GREY
ANNEXE UPVC DOUBLE GLAZED CASEMENT
WINDOWS COLOUR GREEN/GREY WITH
TIMBER PAINTED SHUTTERS

RAINWATER GOODS:
EXTENSION AND ANNEXE HALF ROUND
PROFILE GUTTER WITH ROUND DOWNPIPE
BLACK UPVC

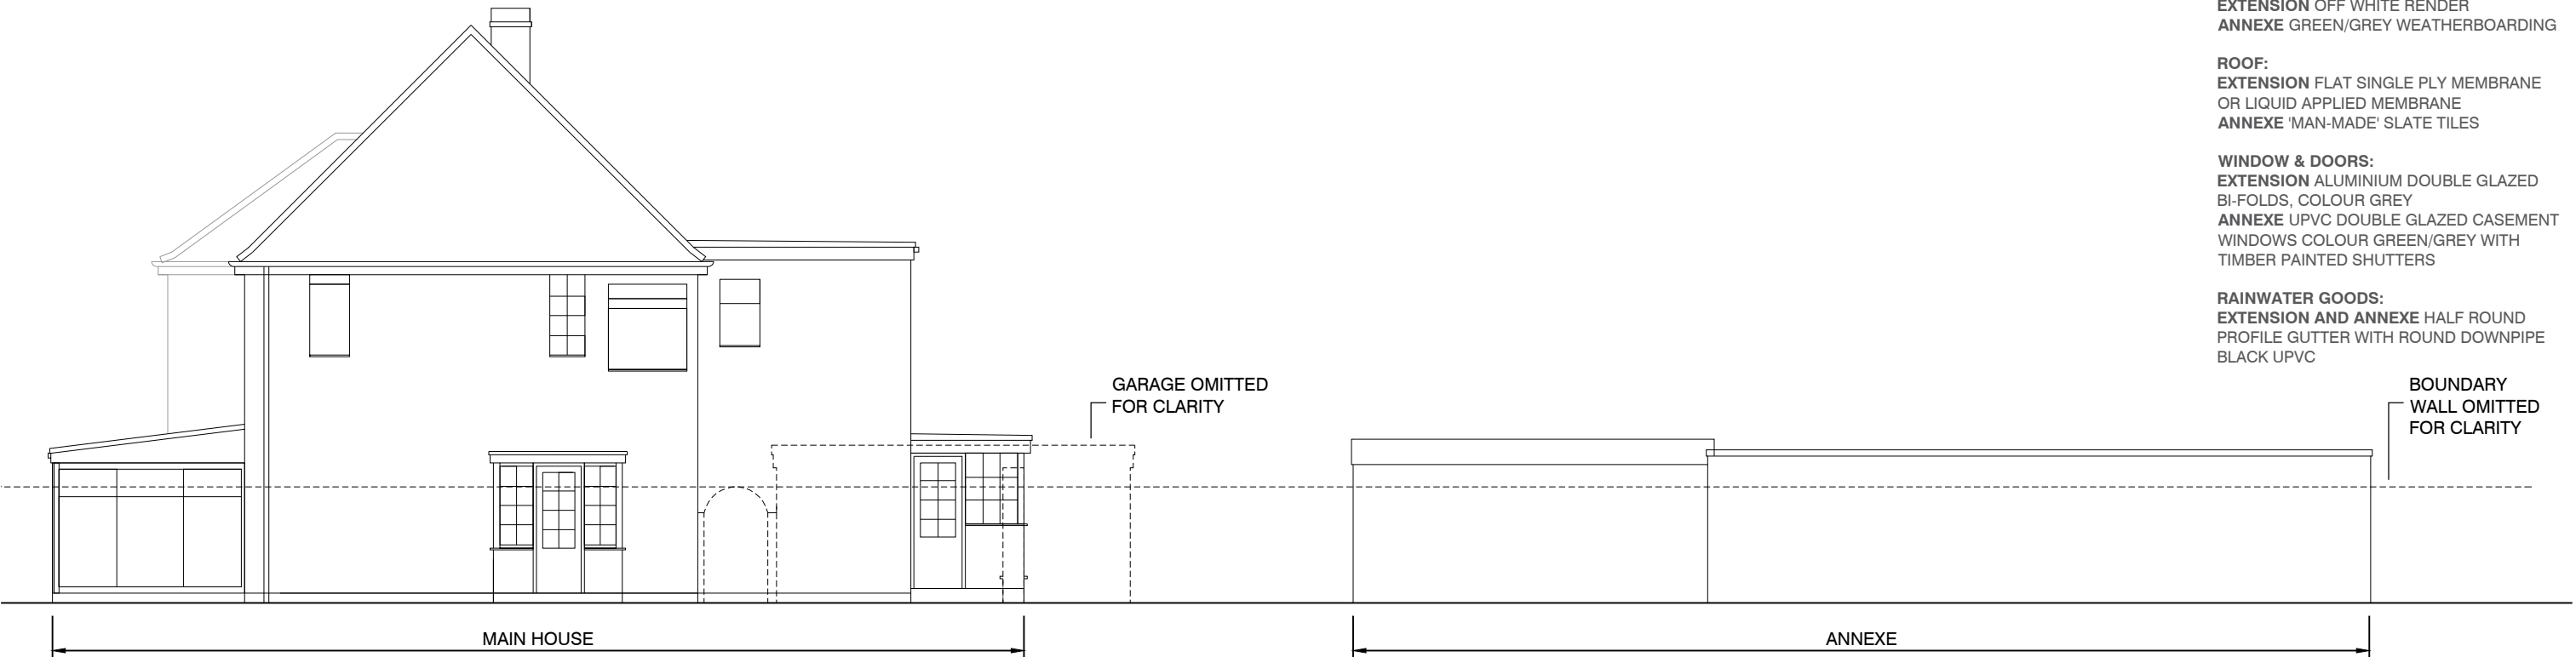

EXISTING EAST ELEVATION - MAIN HOUSE & ANNEXE
SCALE 1:100 @ a3

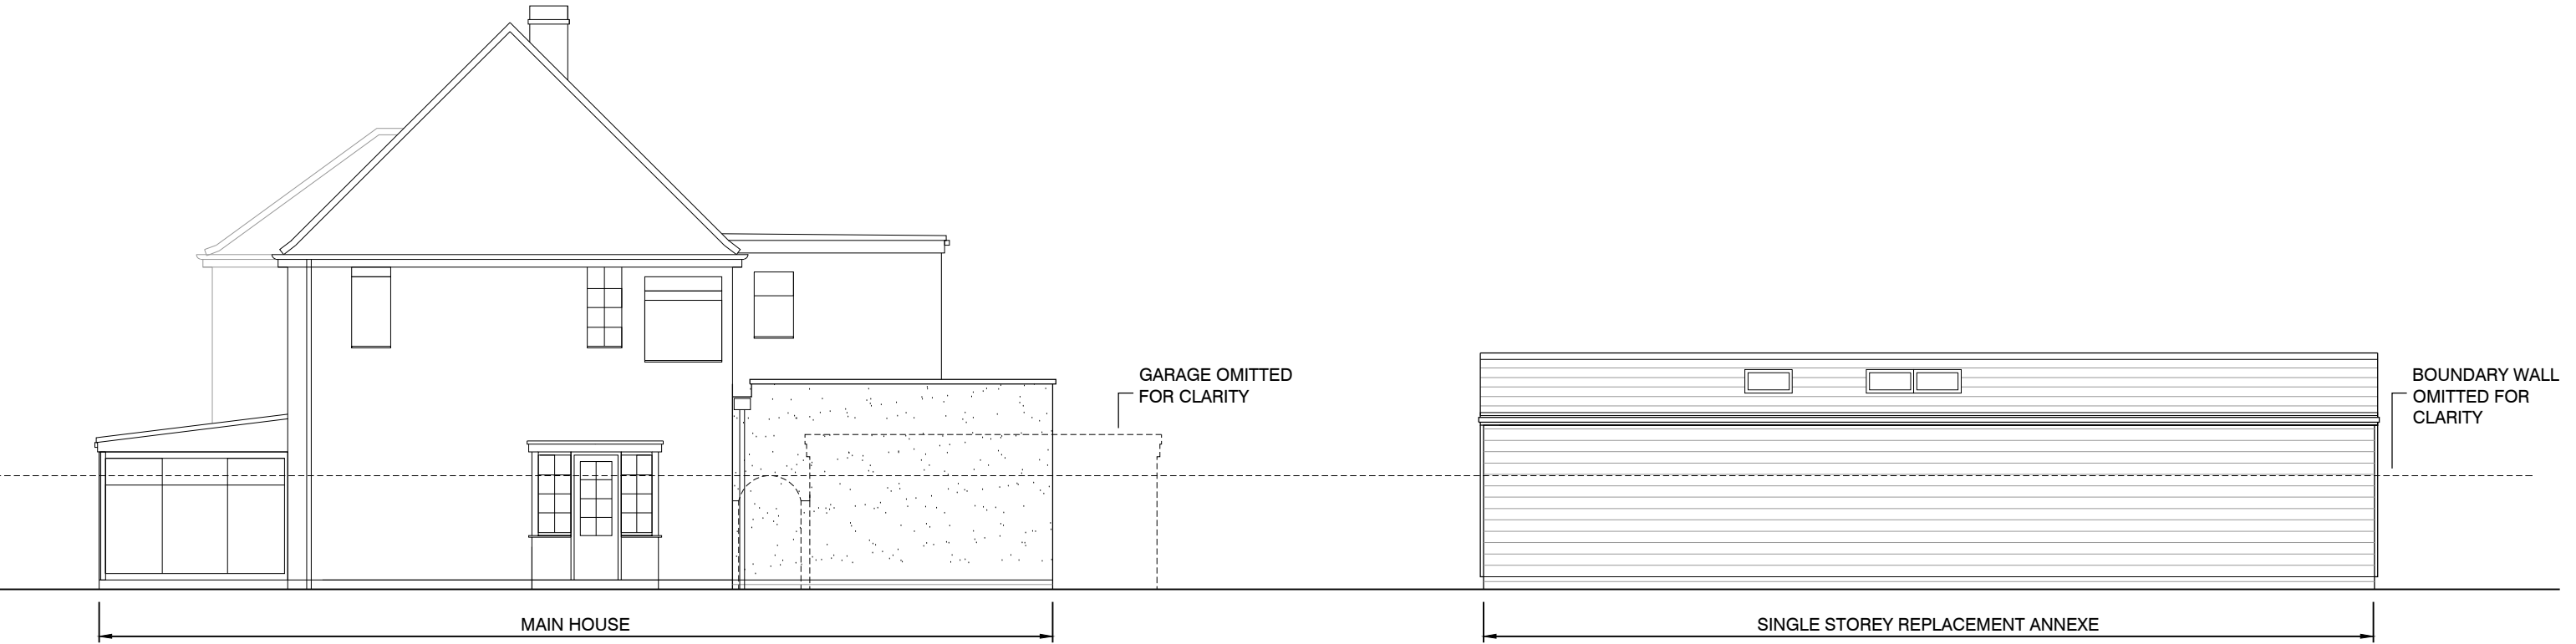

PROPOSED EAST ELEVATION - MAIN HOUSE & REPLACEMENT ANNEXE
SCALE 1:100 @ a3

