

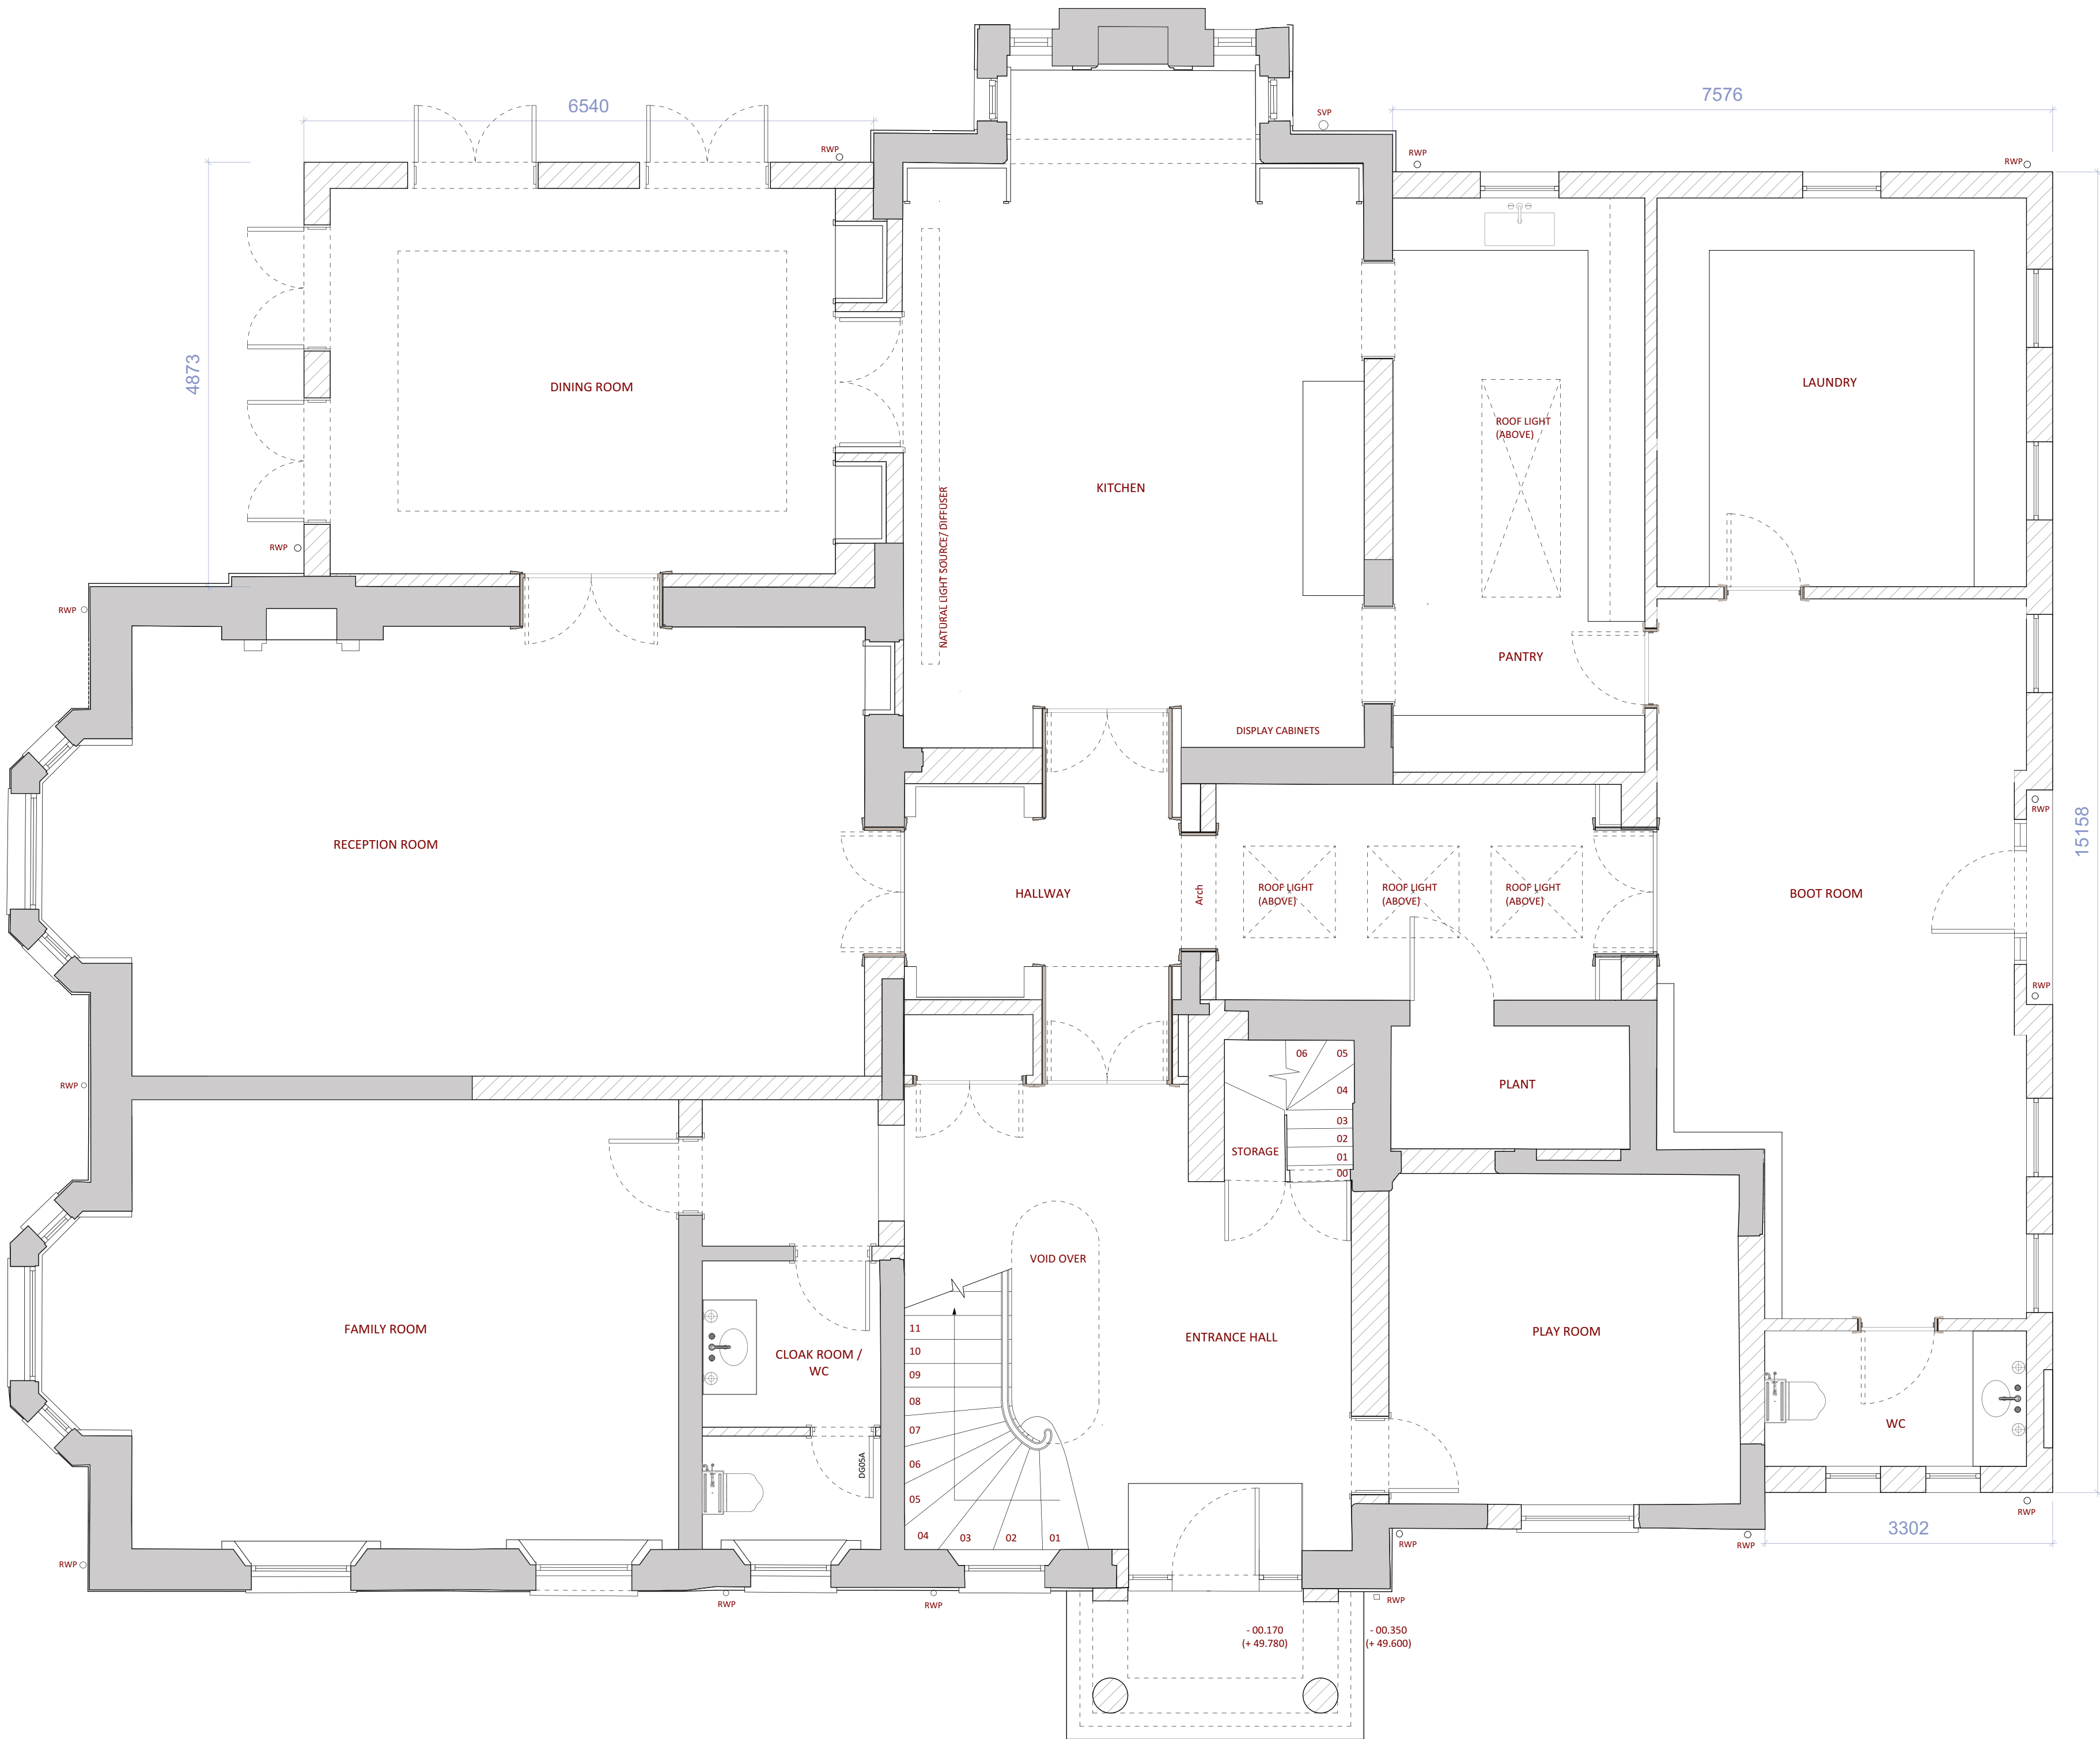


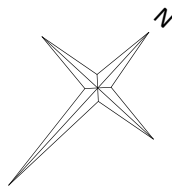

01 Proposed - Ground Floor Plan
201 Scale 1:50

 

Schedule of Areas (sq.m)					
Level	Existing	Existing (Retained)	Existing (Demolition)	New Build	Proposed
Ground Floor	226	194	32	138	332
First Floor	161	161	N/A	23	184
Section Floor	88	88	N/A	1	89
Mezzanine (Second Floor)	11	N/A	11	N/A	N/A
Roof Storage (Second Floor)	N/A	N/A	N/A	7	7
Total	226	226	226	226	226

Revision: Date: Description:

T H O R P

First Floor
190/192 Sloane Street,
London
SW1X 9QX
T: 020 7235 7808
W: www.thorp.co.uk

Issued for: Planning
Stage:

Drawn by:
PICC

Langstone Lodge
Langstone, Hants

Proposed
Ground Floor Plan

Date:
19.11.2021

Scale:
1:50 @ A1

Drawing Number:
10129.201