


notes:
1. this drawing is the copyright of PH Design and is not to be reproduced without consent.
2. The contractor is to check all dimensions and levels before site works commence and/or preparation of working drawings.
revision date amendment

A	23.6.21	CANOE/GARDEN STONE FLOOR AREA REDUCED
---	---------	---------------------------------------

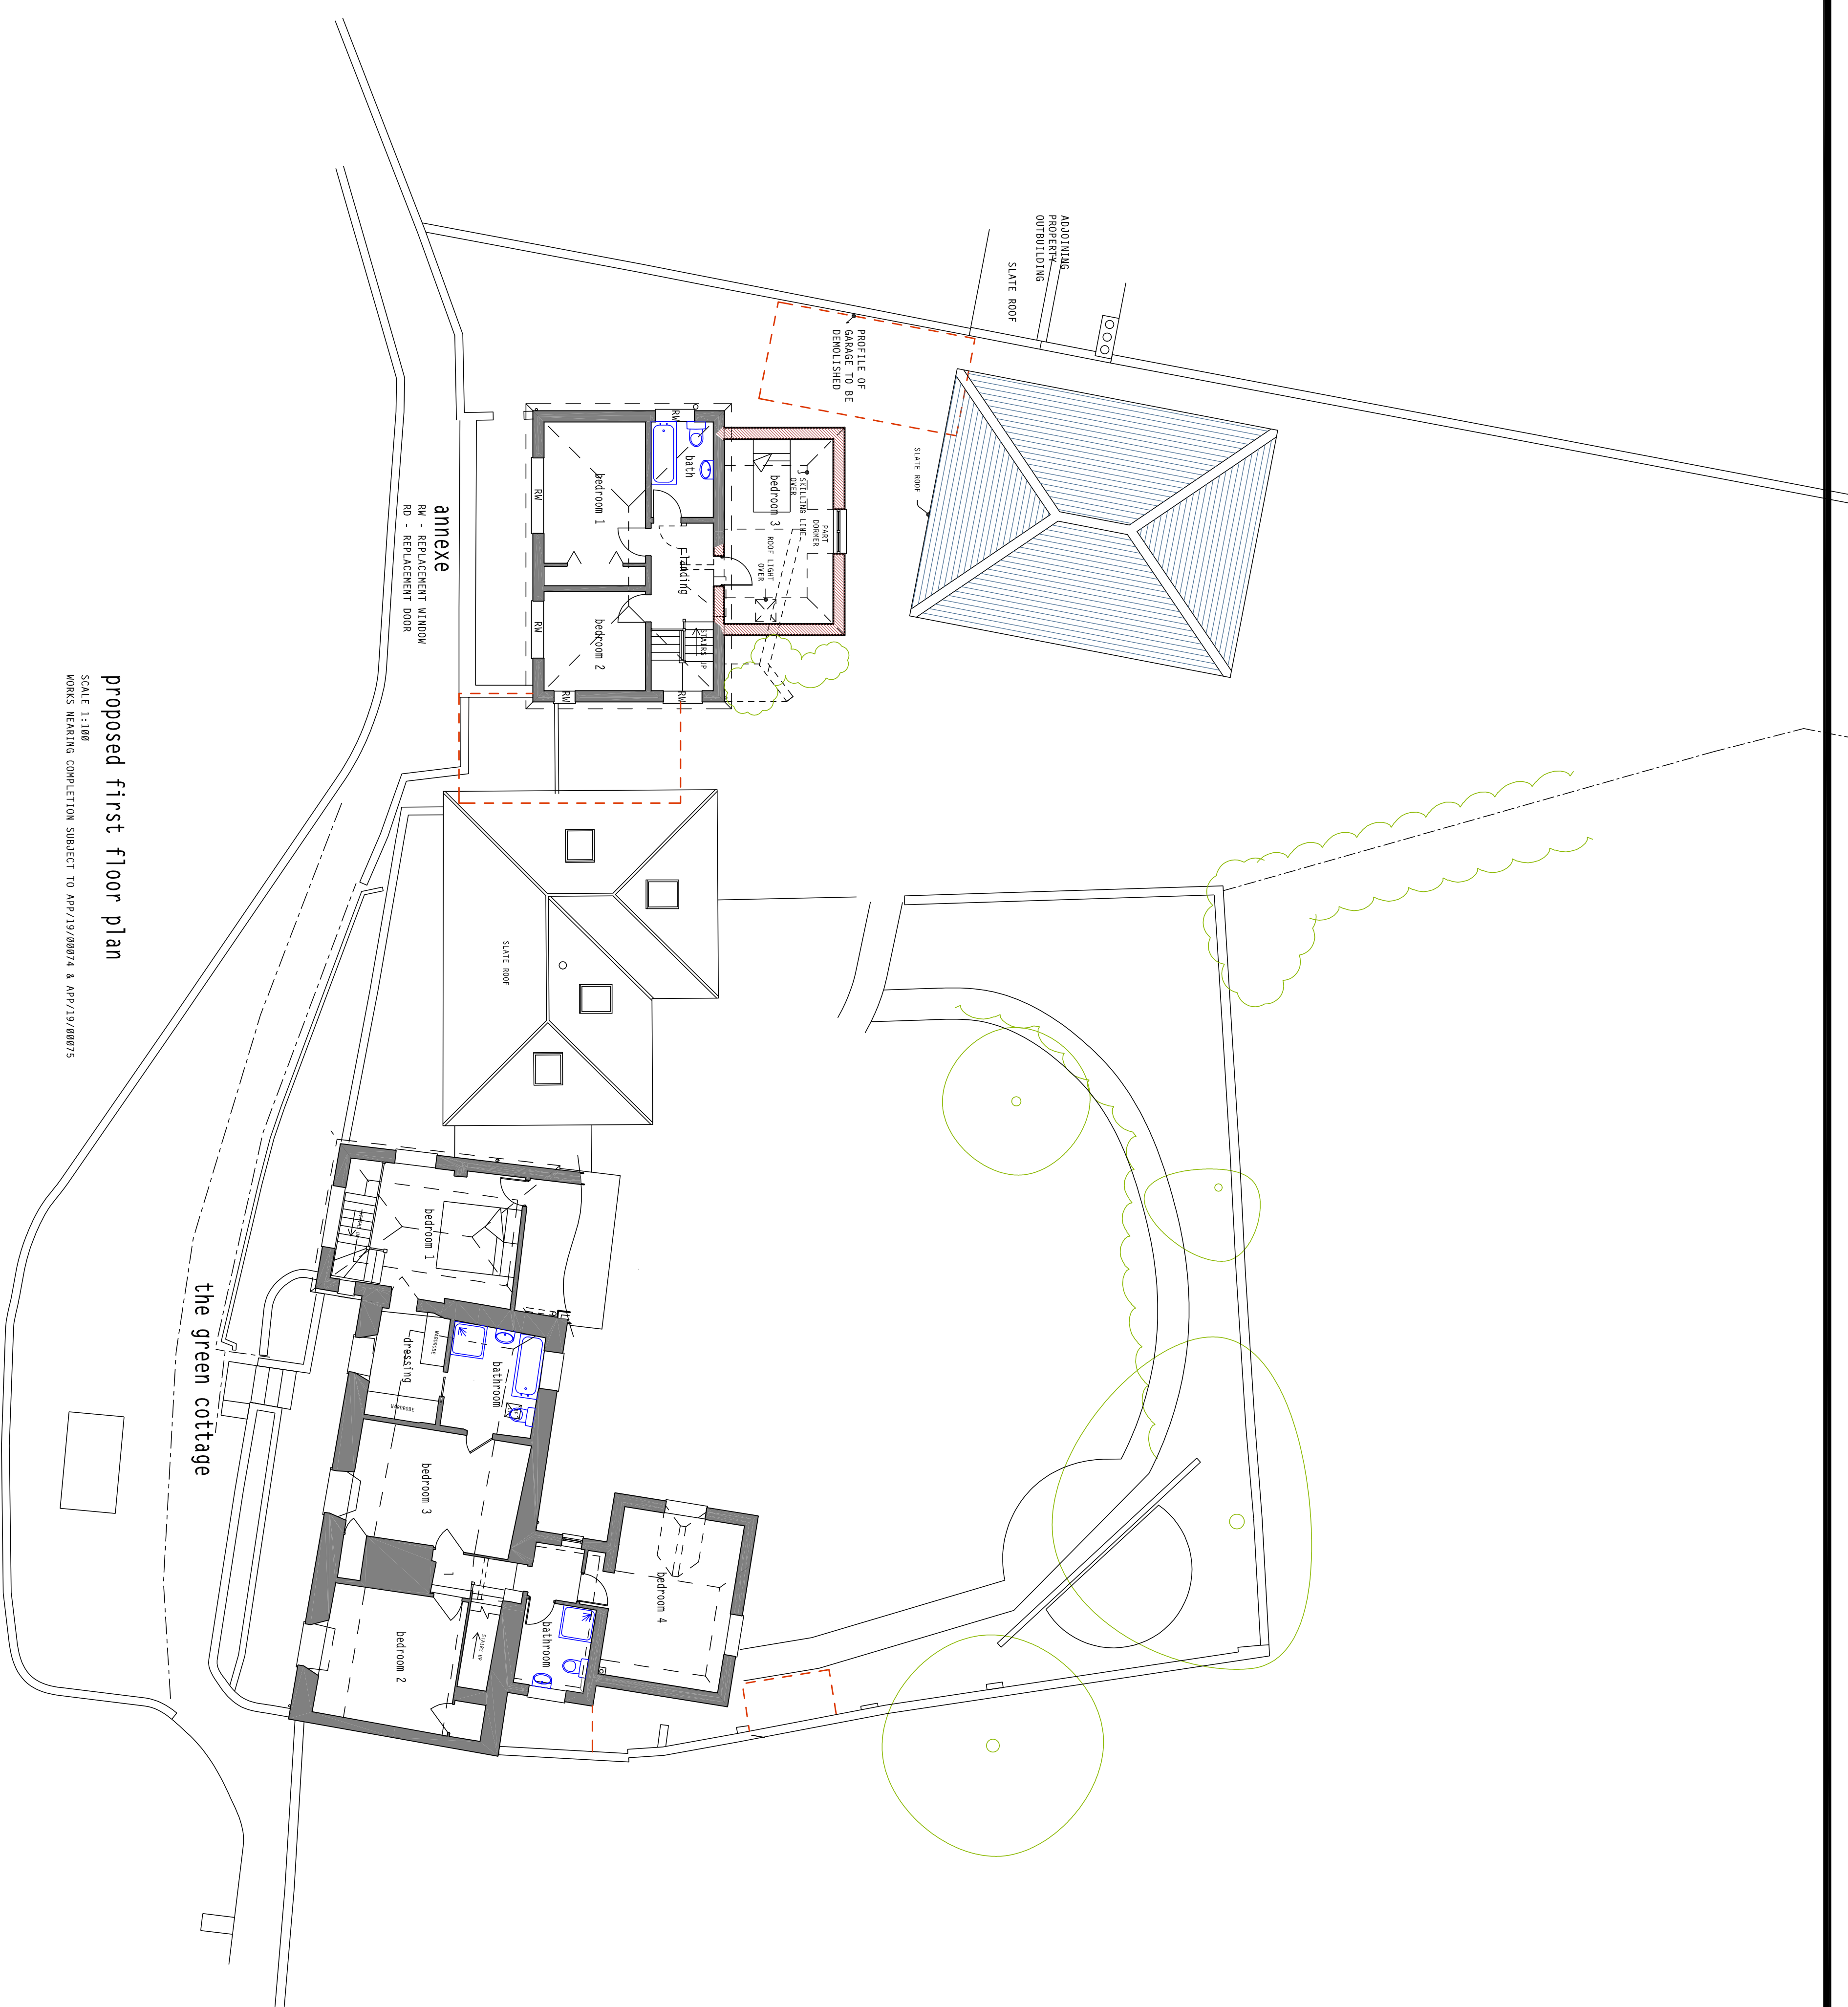

proposed first floor plan
SCALE 1:100
WORKS NEARING COMPLETION SUBJECT TO APP/19/00074 & APP/19/00075


proposed first floor plan

TOPOGRAPHIC & BUILDING SURVEY

J. BROTHERTON & PARTNERS

scale in metres

1:50

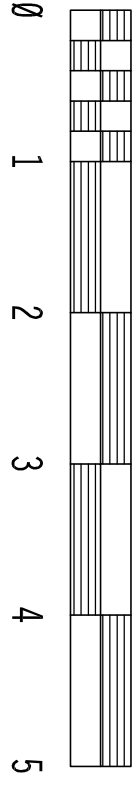

client: Mr & Mrs Monk

project: proposed alterations & additions, The Green Cottage,
23 Langstone High Street PO9 1RY

PH DESIGN

architectural consultants
3 Chapel Street, Chichester
W. Sussex PO19 1BU
tel: (01243) 781760

project: 20/C11
drawing no: 4a
date: Dec 2020

