



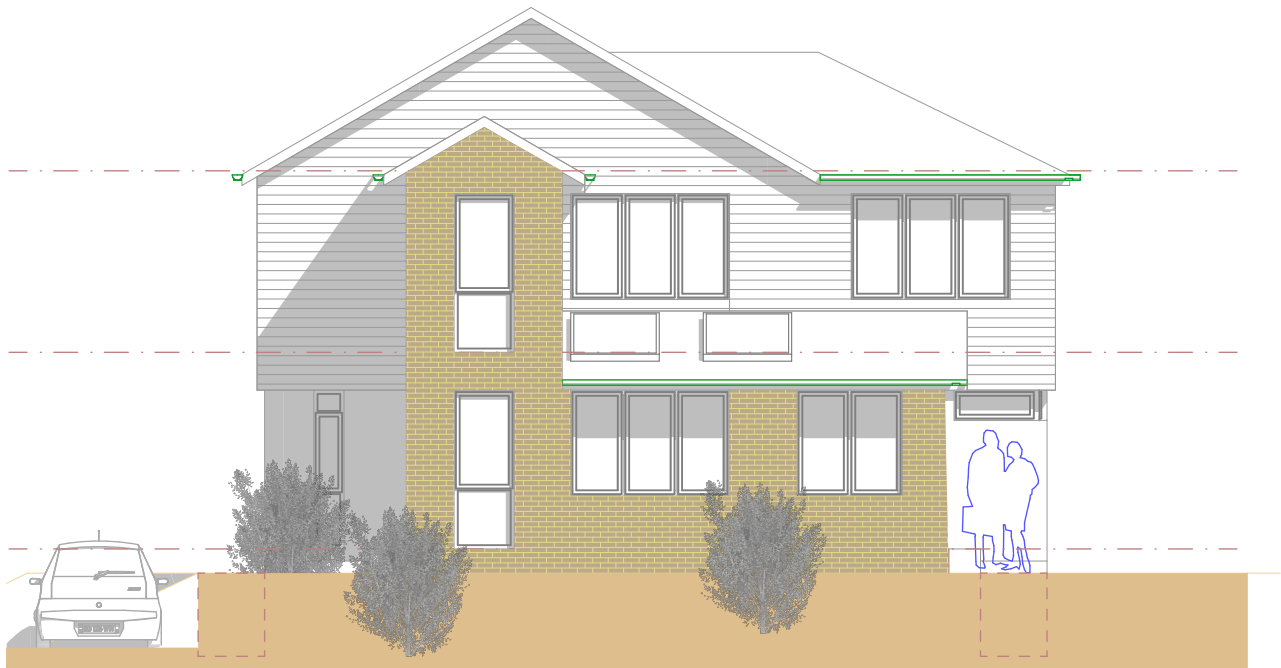


South Elevation as Proposed @ 1:100

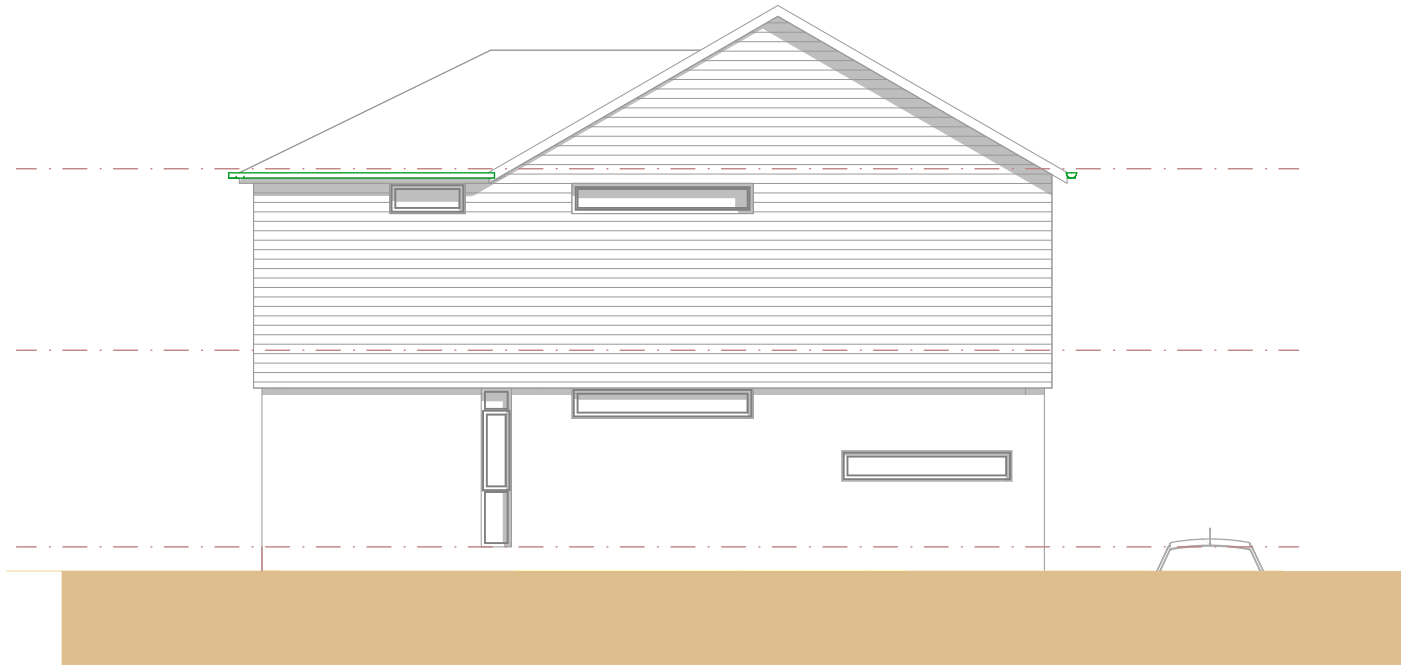

North Elevation as Proposed @ 1:100

NOTES;
This drawing is the copyright of
EDWARD CAUSH + ASSOCIATES
All dimensions must be checked on site prior to the commencement of construction and the Architect notified of any discrepancy. Figured dimensions are to be used in preference to scaled dimensions. The Local Planning Authority may scale from this drawing as the only exception. No deviation from the drawing will be permitted without the written consent of the Architect.

REVISIONS			
Issue ID	Revision ID	Change Name	Date
01	A	Minor amendments	27/07/2021

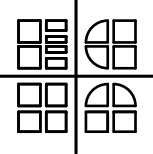

EDWARD CAUSH + ASSOCIATES
ARCHITECTS

11 SOUTHDOWN ROAD COSHAM PORTSMOUTH
PO6 2EB

phone 023 92 384477
mob 07860 848306
email: eca@architectureltd.co.uk

CLIENT
Dr Stephen Moorhouse

JOB TITLE
23 Newlands Road
Purbrook
P07 5NF

DRAWING TITLE

South & North Elevations as
Proposed

SCALE	DATE
1:100 @ A3	24:06:2021
DRAWN BY	CHECKED BY
EC	

DRAWING NUMBER	LAYOUT ISSUE	DRWG REVISION
21:2096:L(2-) 103	08	A