



This drawing may be scaled with reference to the scale bar for planning application purposes only. Do not scale for any other purpose, use only annotated dimensions. All dimensions are to be checked by parties using the drawing, and any errors or omissions are to be reported to James Potter Associates Ltd.

Rev.	Date	Note	Author	Checked
A	02/08/21	Materials labeling amended.	RH	JP

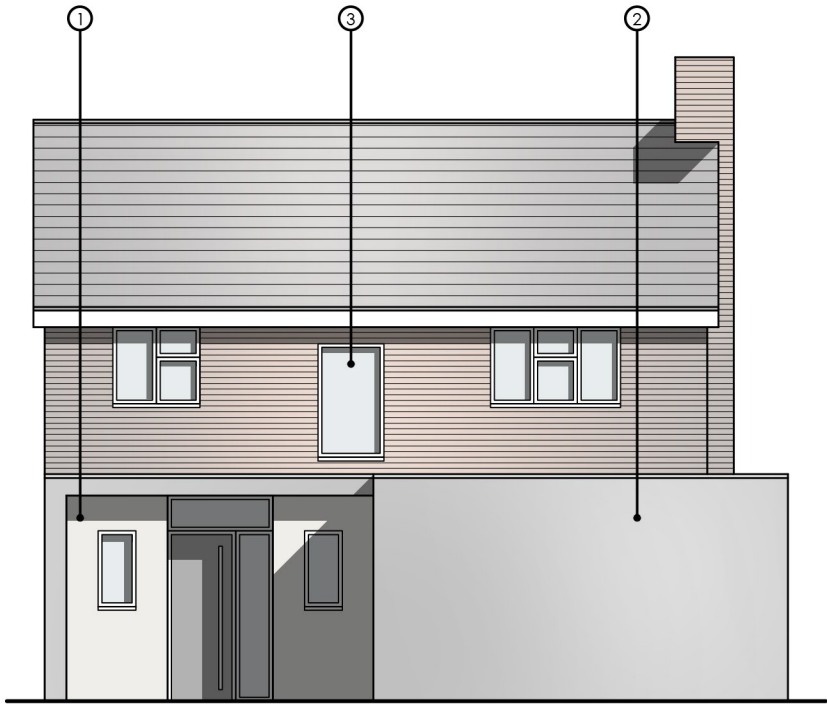


PROPOSED NORTH ELEVATION

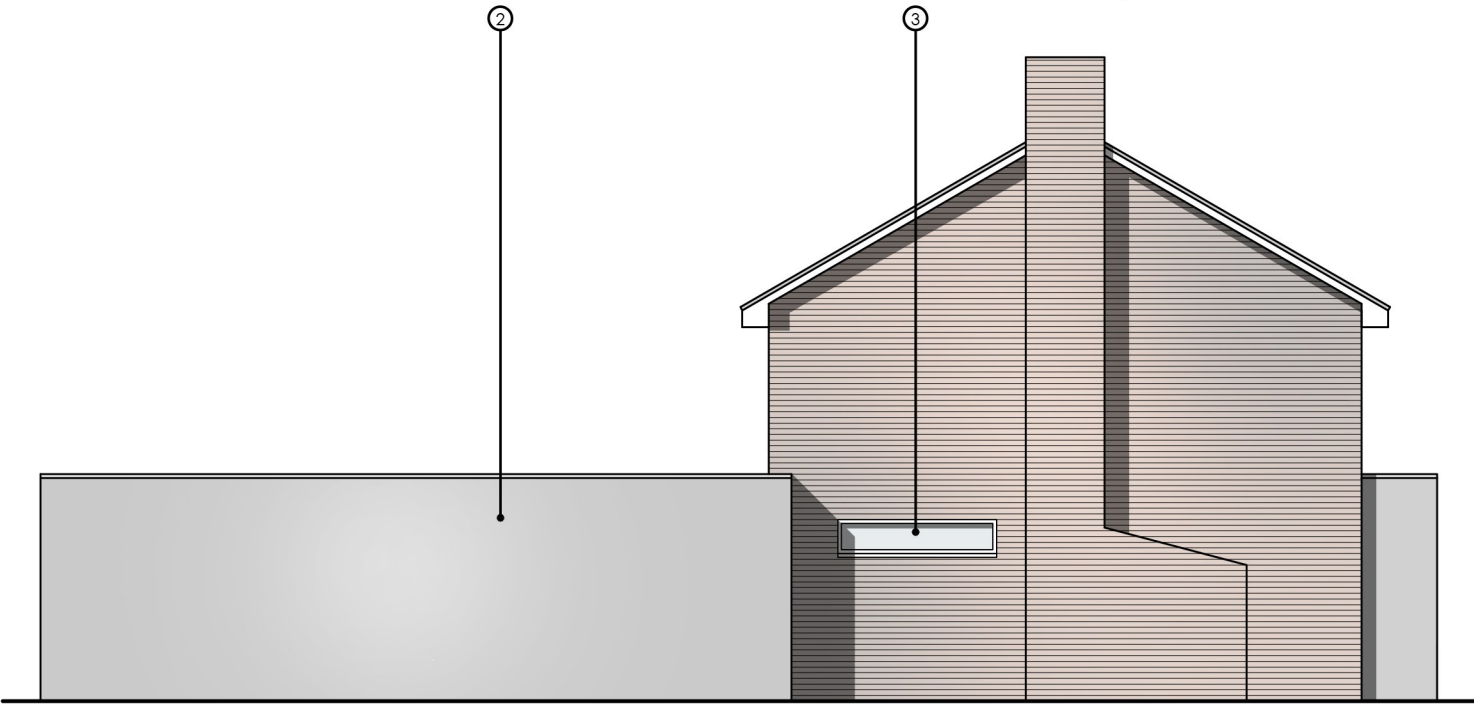

PROPOSED WEST ELEVATION




PROPOSED SOUTH ELEVATION

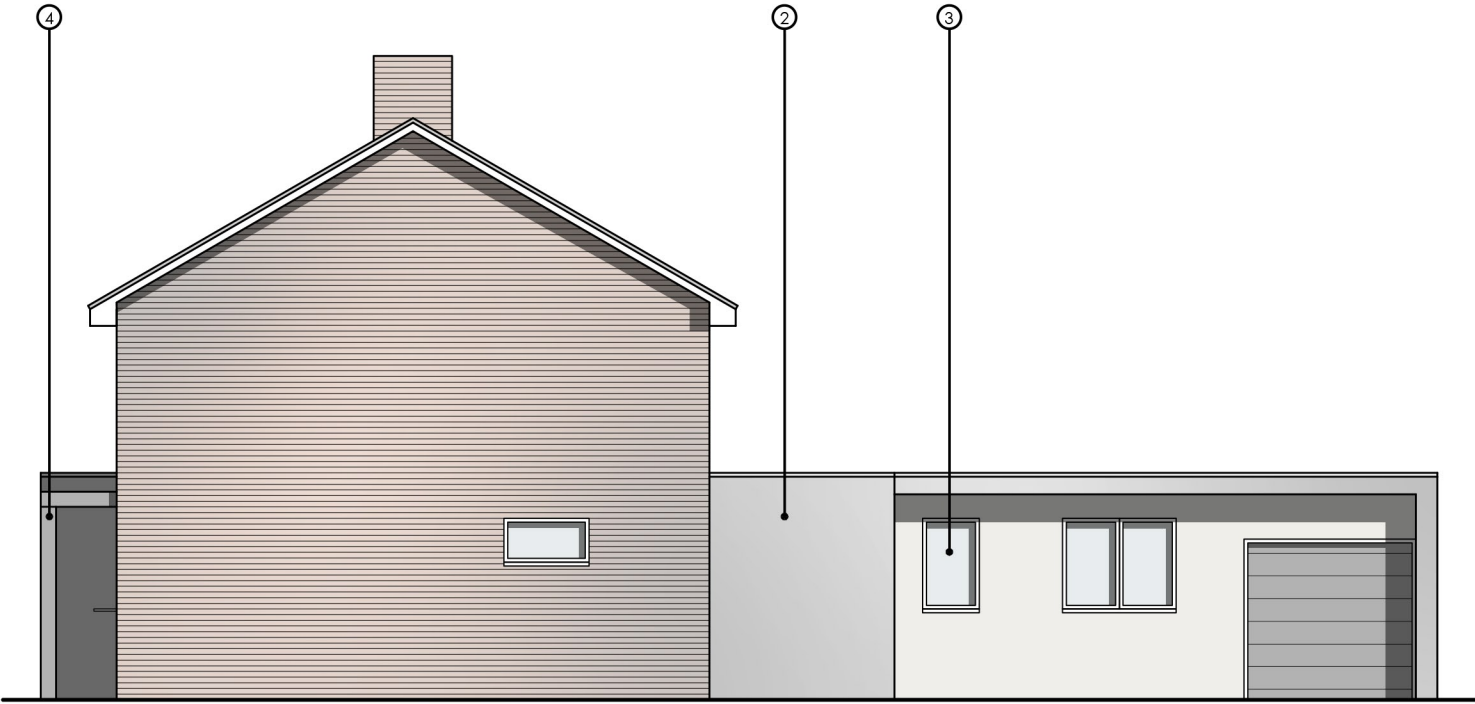

PROPOSED EAST ELEVATION

MATERIALS KEY

- 1. OFF-WHITE RENDER
- 2. MICROCEMENT/DARK GREY RENDER OR SIMILAR
- 3. POWDER COATED ALUMINIUM GLAZING
- 4. PERGOLA

 

Project	FRONT EXTENSION, PORCH & ALTERATIONS 29 FAR MEADOW WAY EMSWORTH PO10 7PA					Drawing	PROPOSED ELEVATIONS			
						Job-Dwg Number	21020-PL-005		Rev.	-
Client	MR & MRS POTTER					JPA JAMES POTTER ASSOCIATES www.jpa.design JPA - PORTSMOUTH 117 Highland Road, Southsea, Portsmouth, PO4 9DD t. +44(0)2394 002 897				
Status	PLANNING									
Scale	1:100		Sheet Size A3							
Author	RH	Checked	JP	Date	22/04/21					