
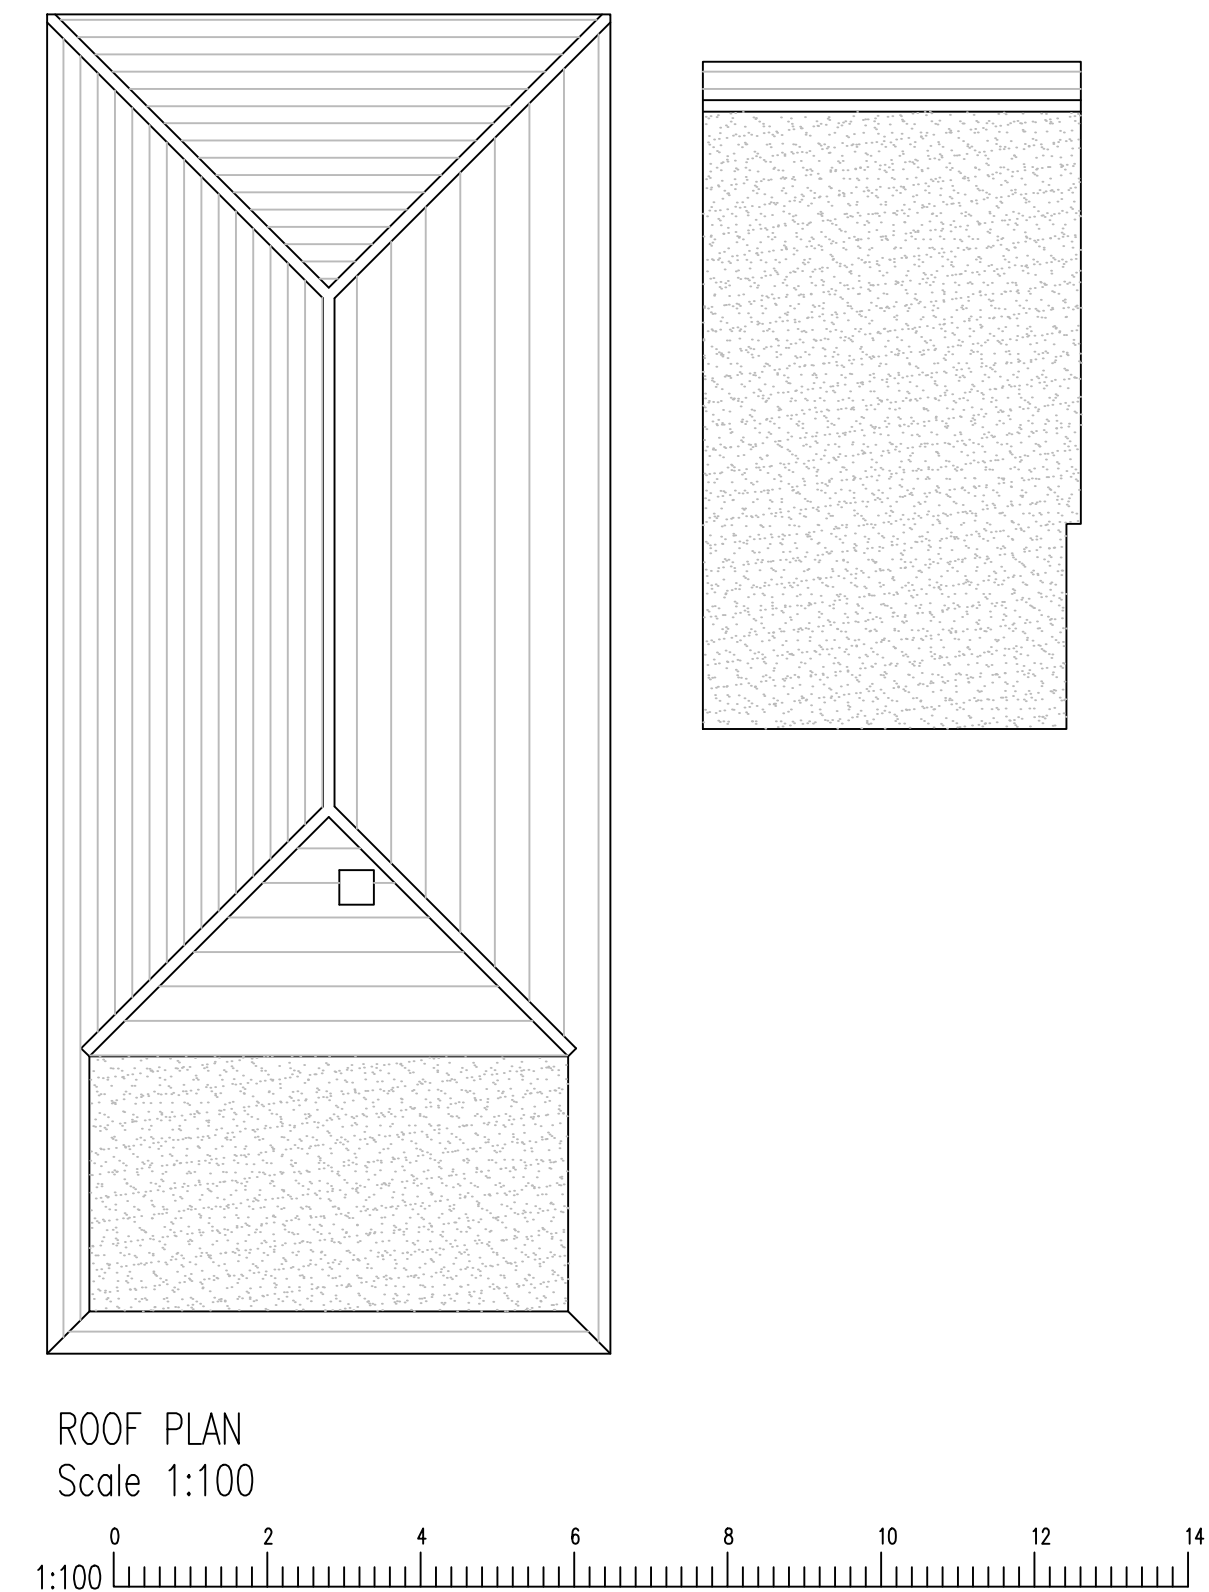
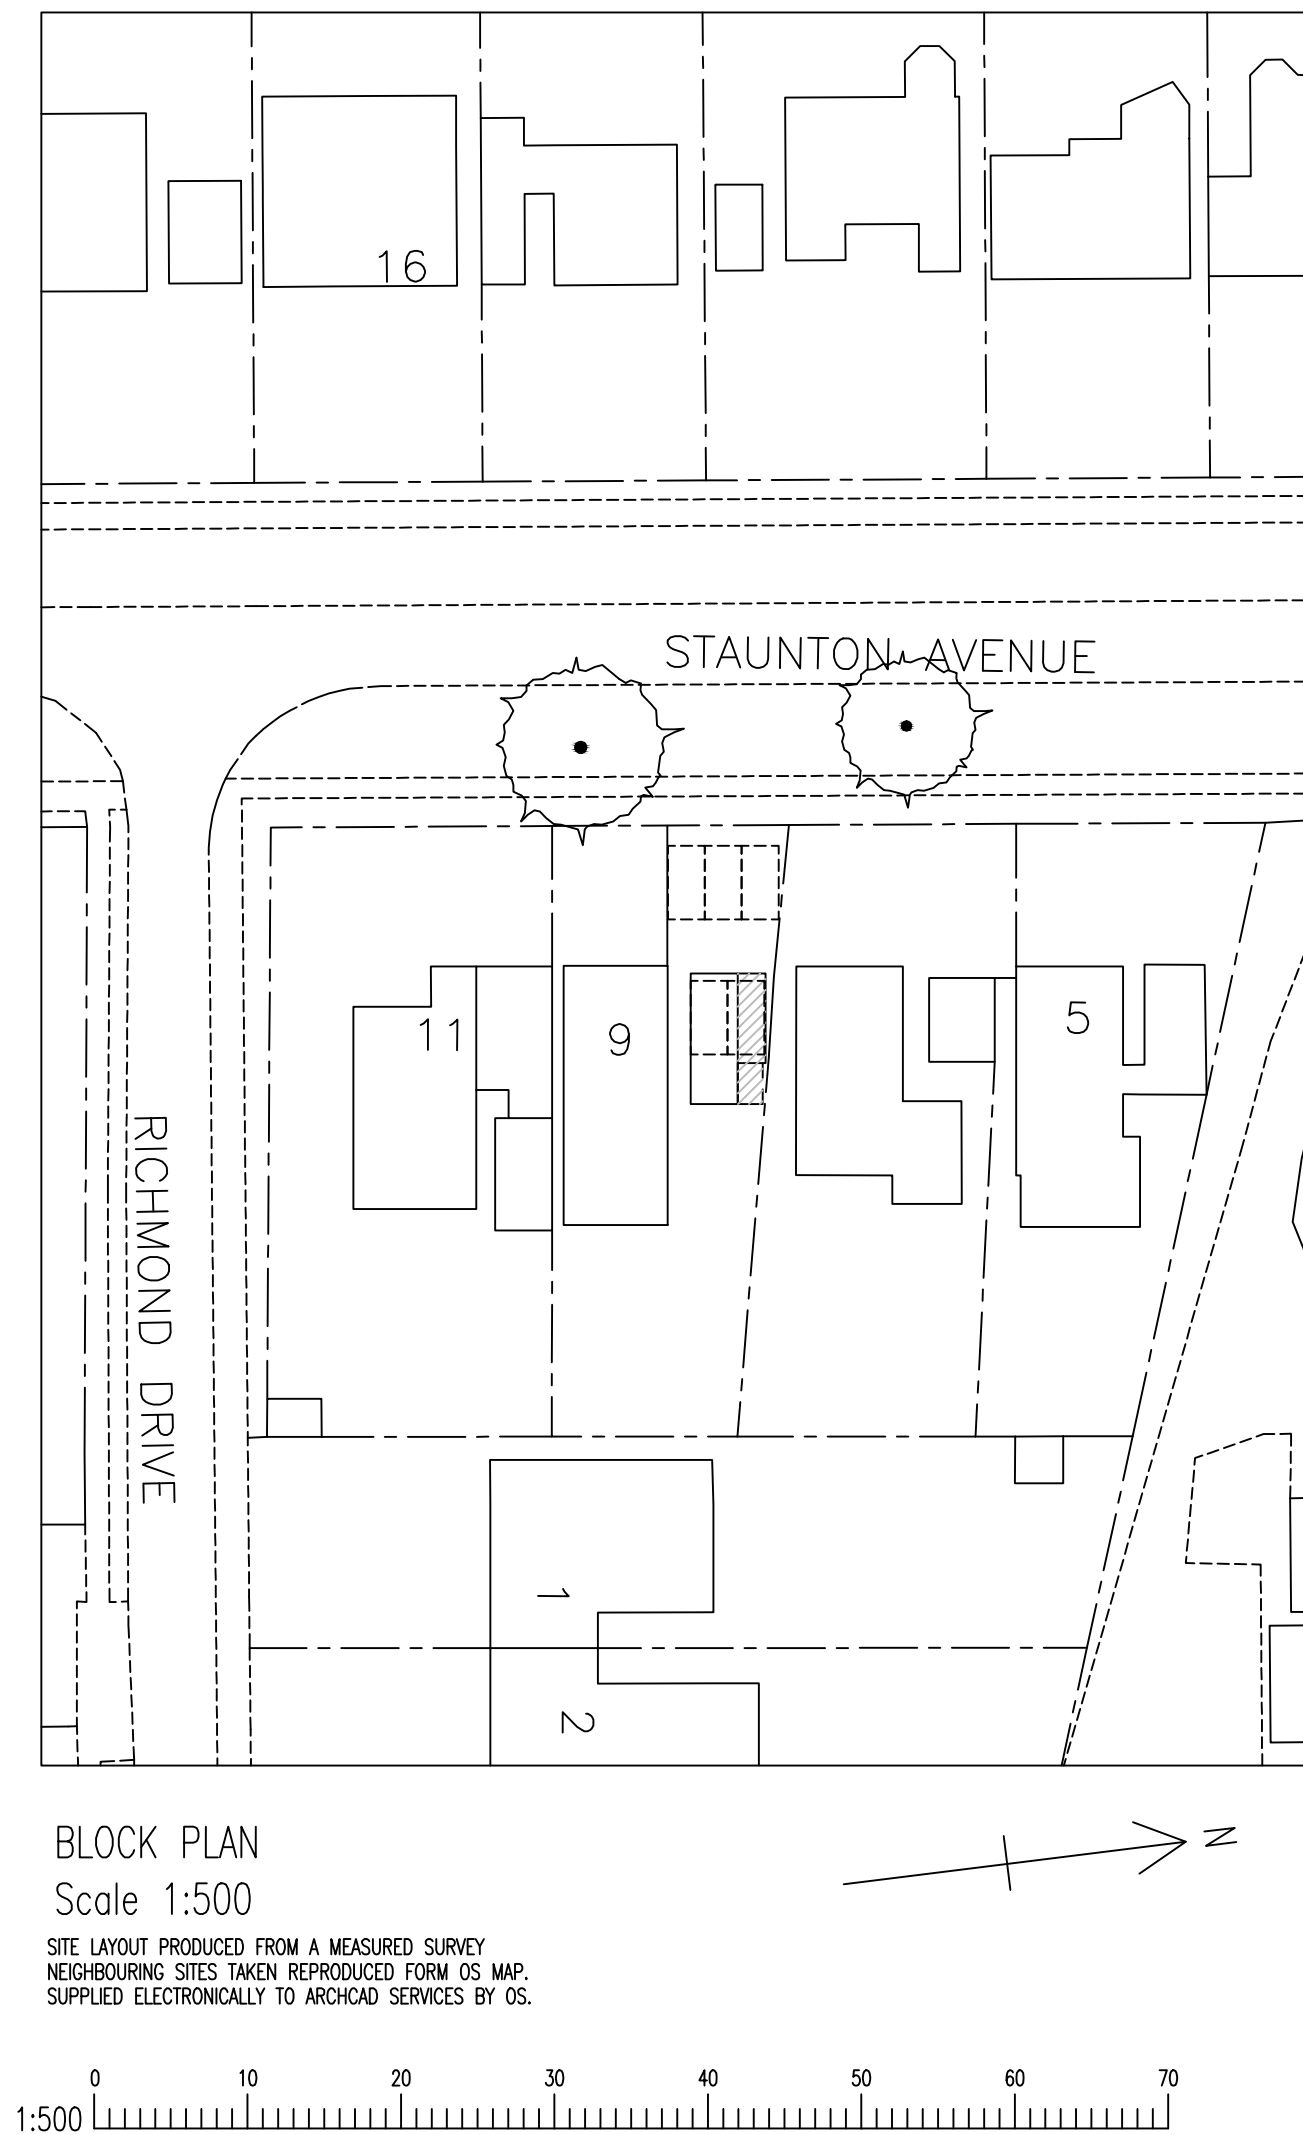


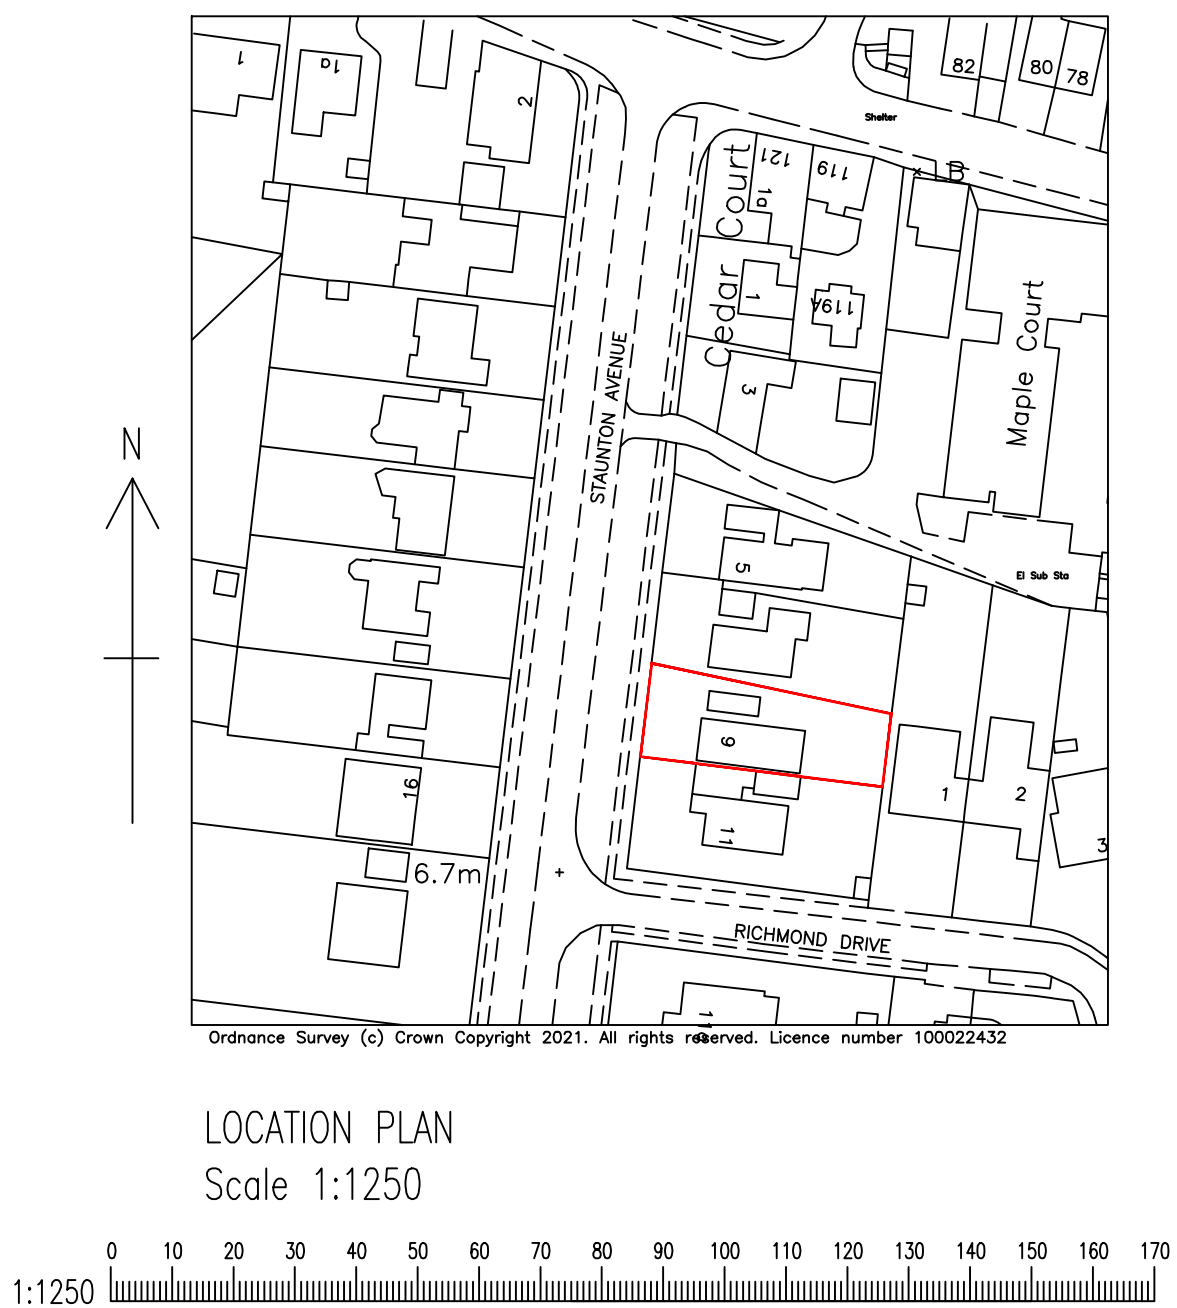

Arch Cad
Architectural Services
9 STAUNTON AVENUE, HAYLING ISLAND
HAMPSHIRE, PO11 0EN
TEL: 07761146079
email : archcad@hotmail.com

CLIENT

MR D DILLEY

PROJECT

SINGLE STOREY SIDE EXTENSION TO ENLARGE GARAGE
INCLUDING RAISING THE HEIGHT OF GARAGE ROOF
NEW BOW WINDOWS AND RENDER FINISH TO FRONT
9 STAUNTON AVENUE, HAYLING ISLAND
HAMPSHIRE, PO11 0EN

DRAWING TITLE

LOCATION BLOCK AND ROOF PLANS

DATE	24:11:2021	SCALE	1:50 AT A1	
JOB / DRAWING No.	21038 - 003		REV.	-