


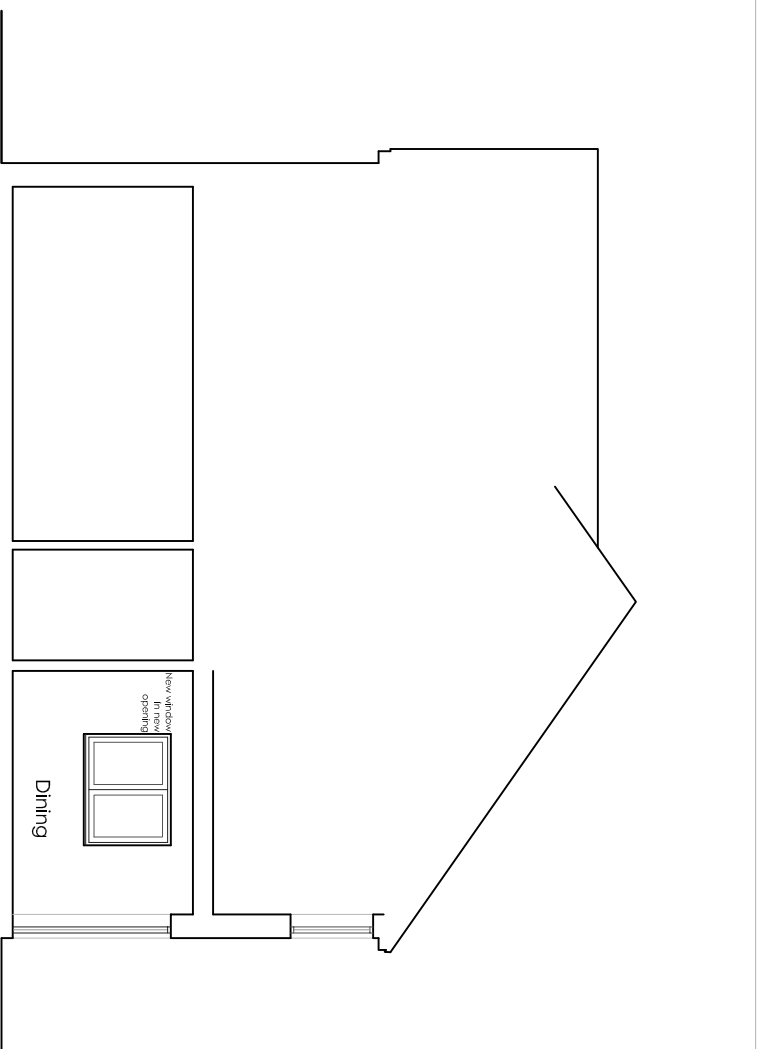


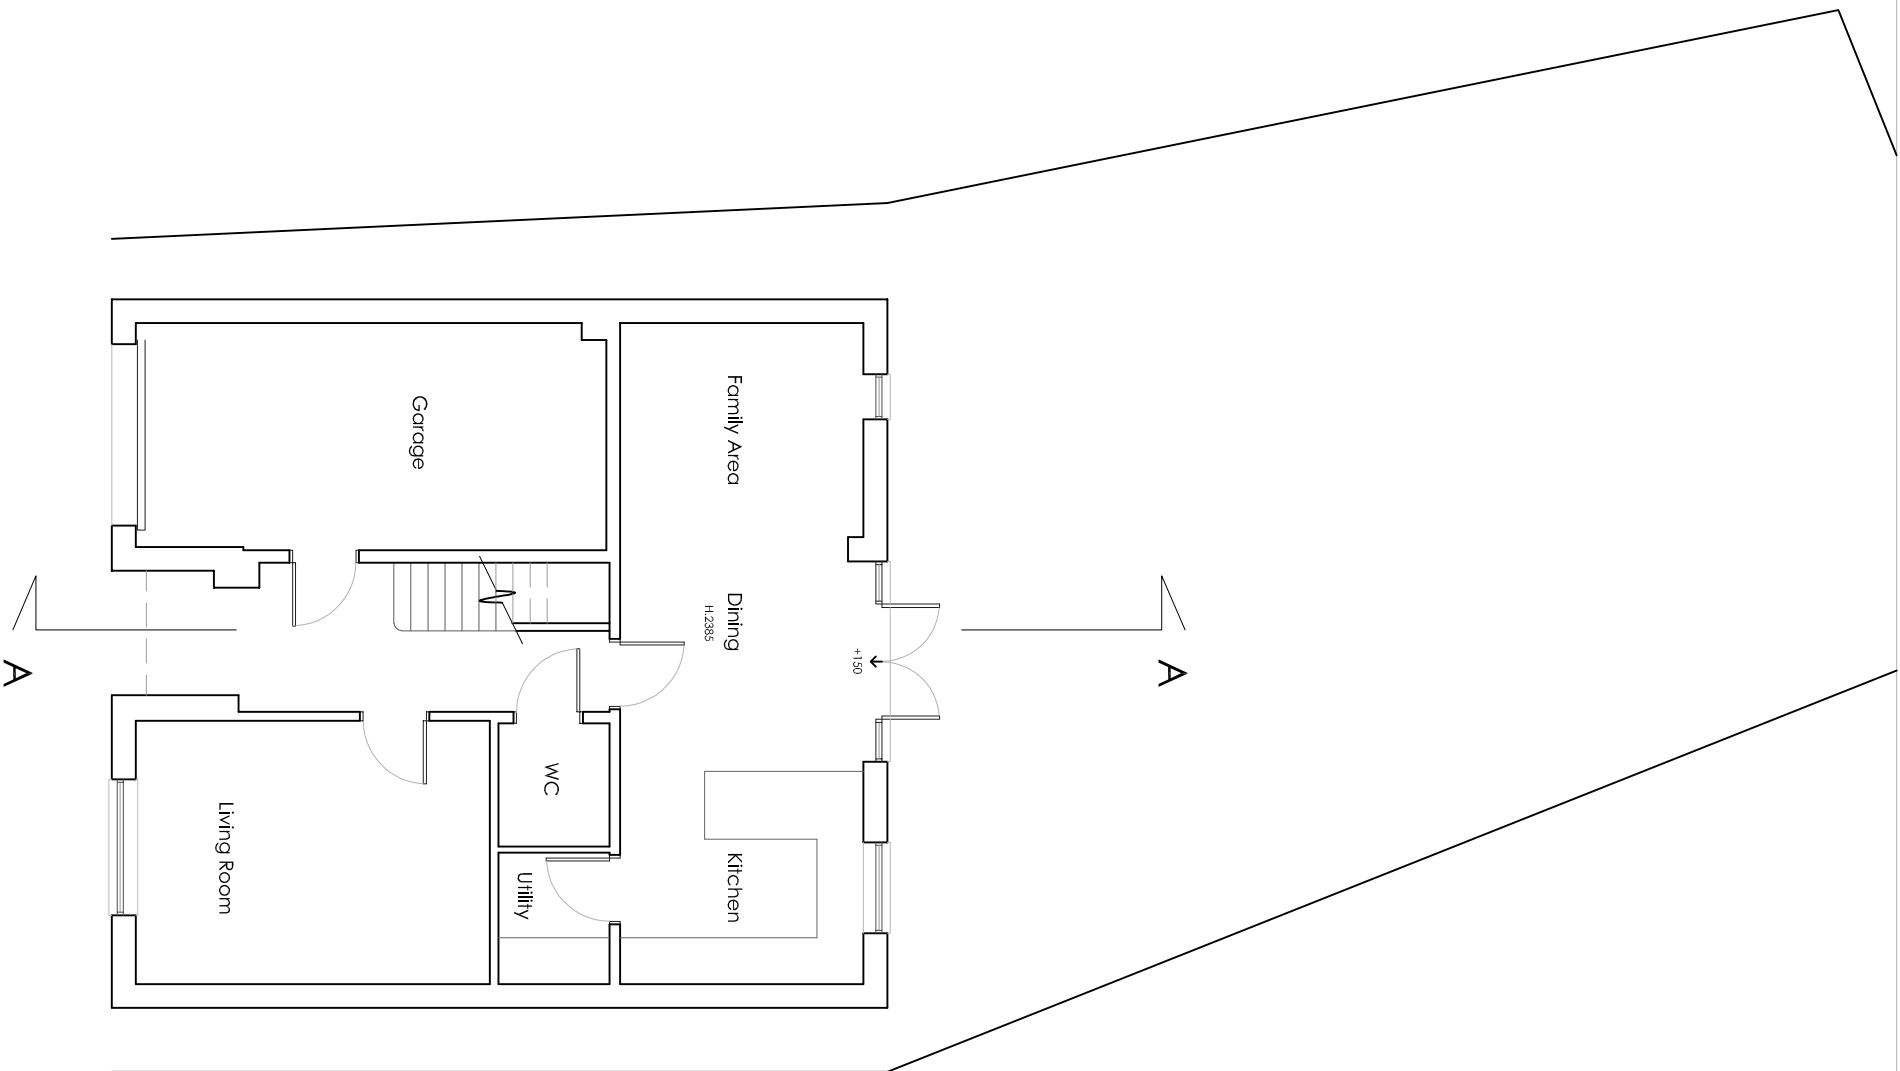

Cross-Section AA

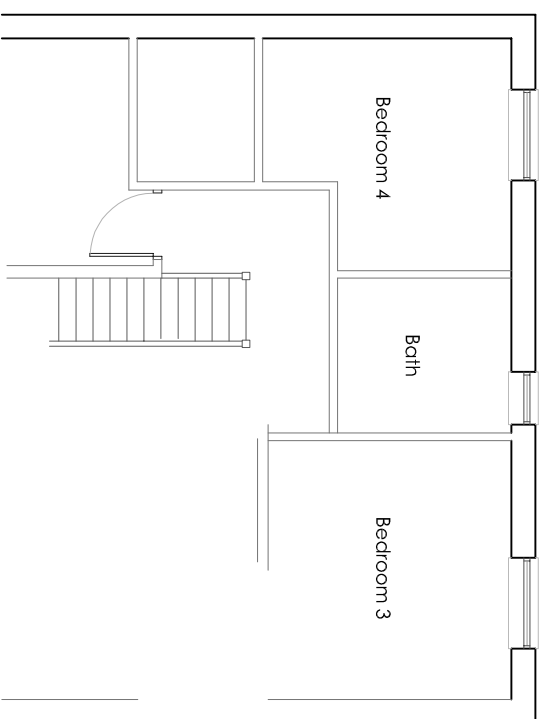

Scale in metres

 

Ground floor Plan

DRAWING	NUMBER
As Existing	202111.Exg 02
Ground floor plan and Section AA	REVISION
	SCALE 1:100 @ A3
	DATE September 2021
PROJECT	
Proposed extension and alterations at 4 Wren Grove	
Havant PO9 5FL	

CLIENT
Kevin Holdaway

Benjamin Favier Architects

23 Twitten Way Worthing BN14 7JU T. 01903 209635 M. 07946 380099

