


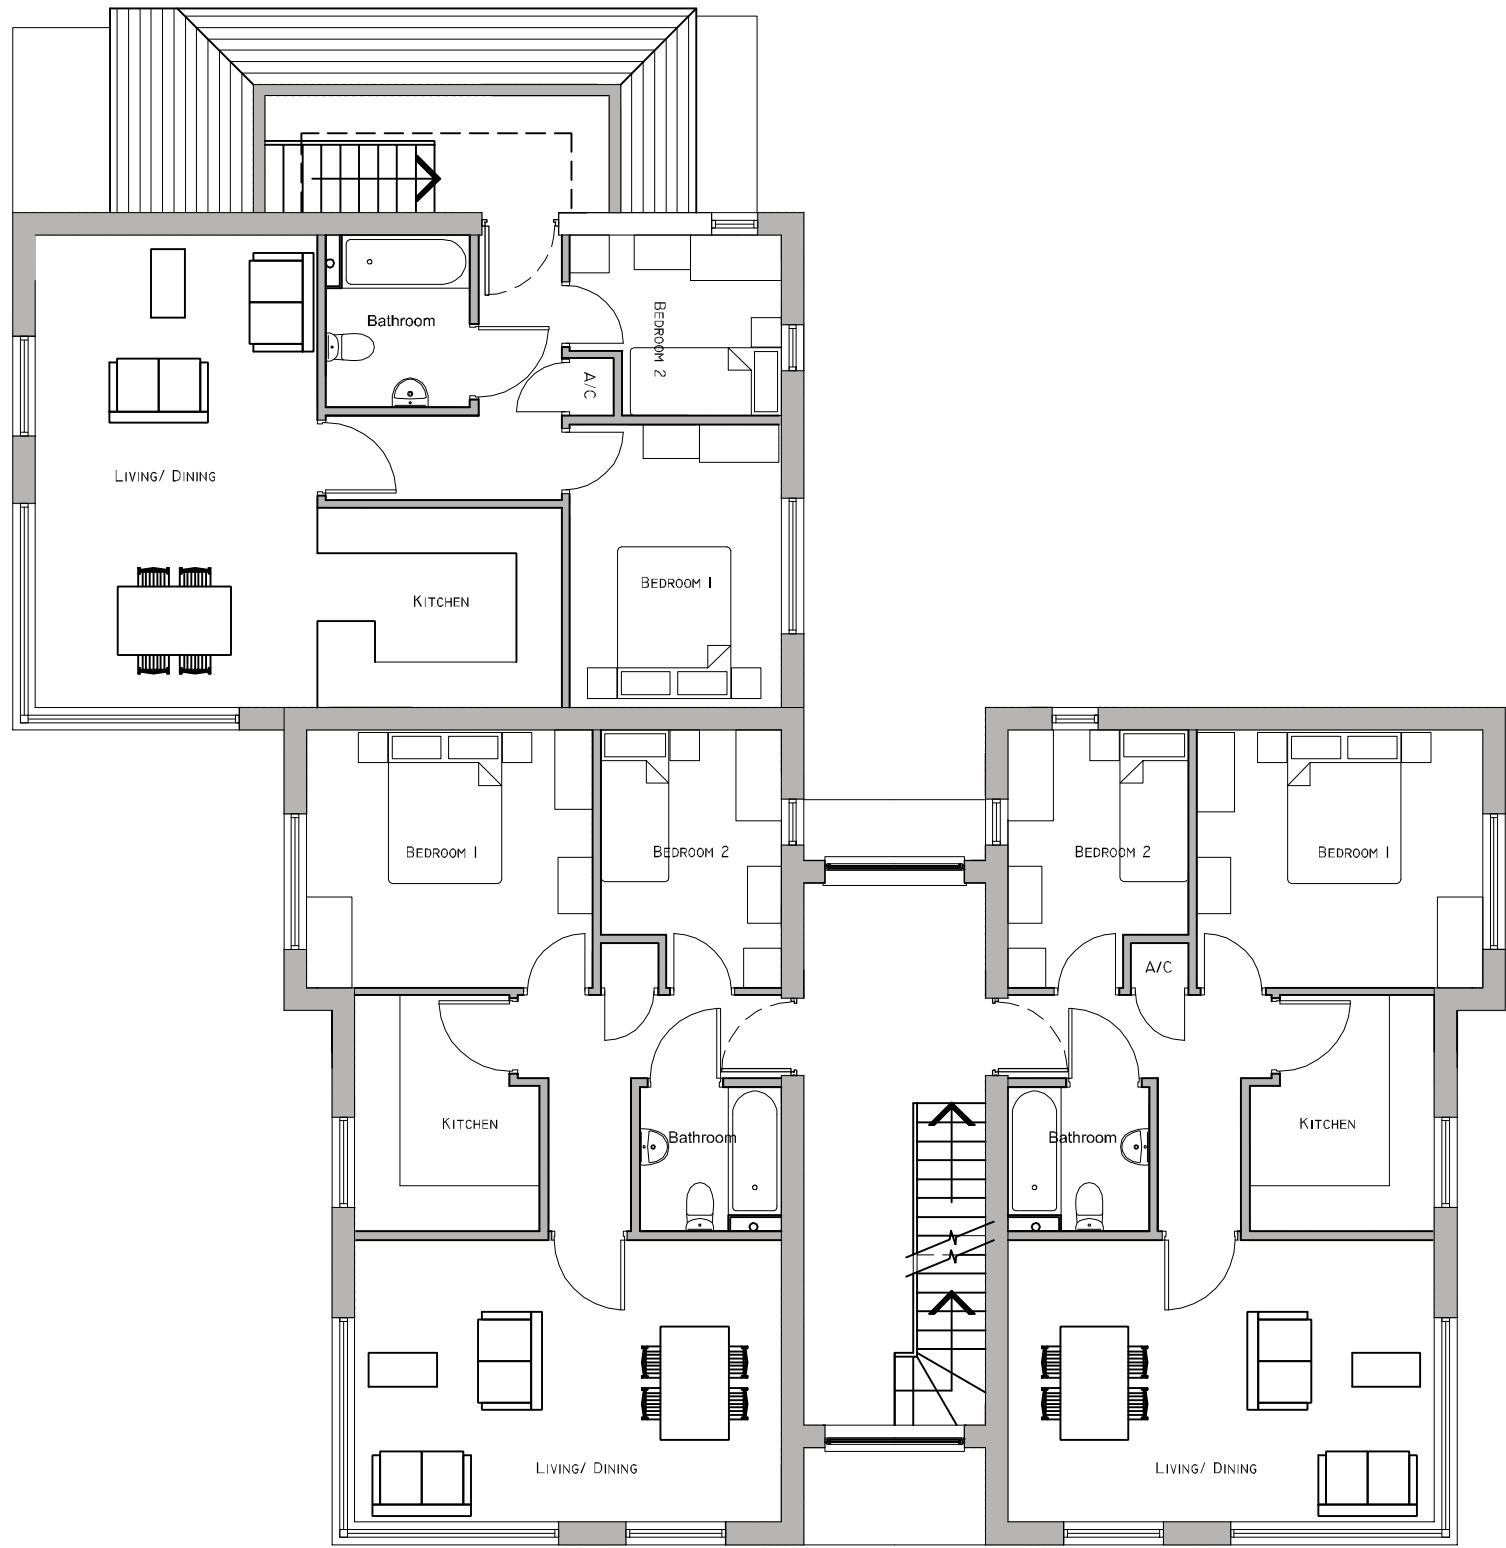

Third Floor Plan 1:100

- NOTES:**
- 1. The contents of this drawing are copyright.
 - 2. Scaled drawing for Planning purposes only.
 - 3. Contractors must verify all dimensions and report any discrepancies before putting work in hand or making any shop drawings.
 - 4. Lower ground construction/ retaining structure to be structural engineers design.
 - 5. Electrical layouts to be agreed with client & added to drawing
 - 6. Drawings to be read in conjunction with specification.

Rev	Date	Description	By	PM
REVISIONS:				

PROJECT STAGE: PLANNING

CLIENT:
Pathway

PROJECT & DRAWING TITLE:

Dunsbury Way, Havant
Proposed Third Floor Plans

Scale @ A3: 1:100	Drawn by: H/S	
Date: 25/05/21		
DRAWING No: ASP.21.054.103	REVISION: 	

ARCHITECTURE - PLANNING - PROJECT MANAGEMENT - CDM

4 Stour Road, Christchurch
Dorset, BH23 1PS
01202 472222
www.aspirearchitects.co.uk
info@aspirearchitects.co.uk
© Aspire Architects Ltd

