



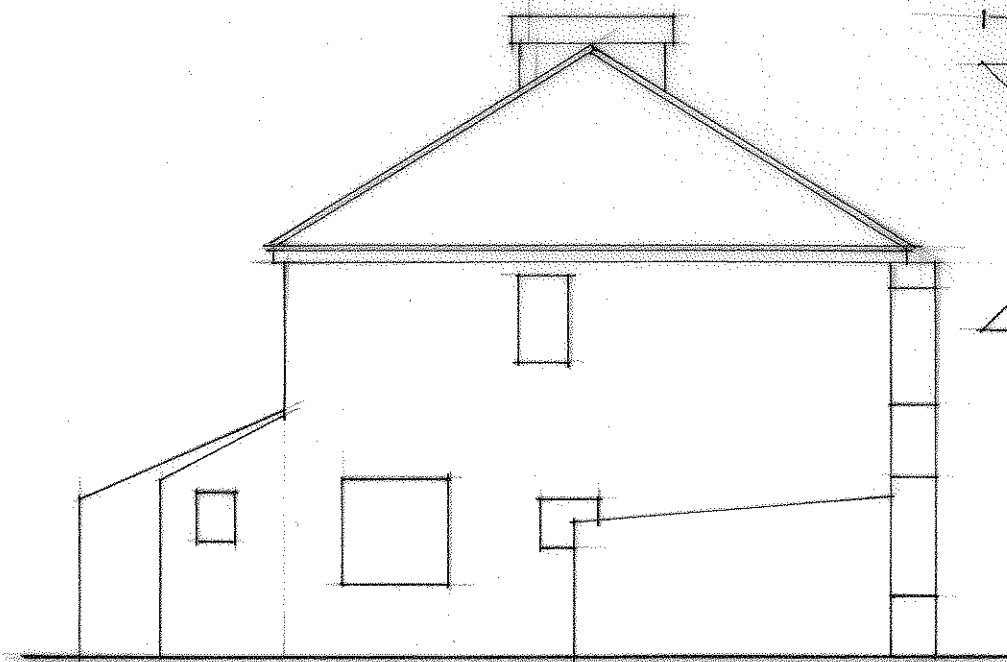


EXISTING NORTH ELEVATION

VISUAL SCALE: 1:100 @ A3


0m 1m 2m 3m 4m 5m 6m 7m 8m

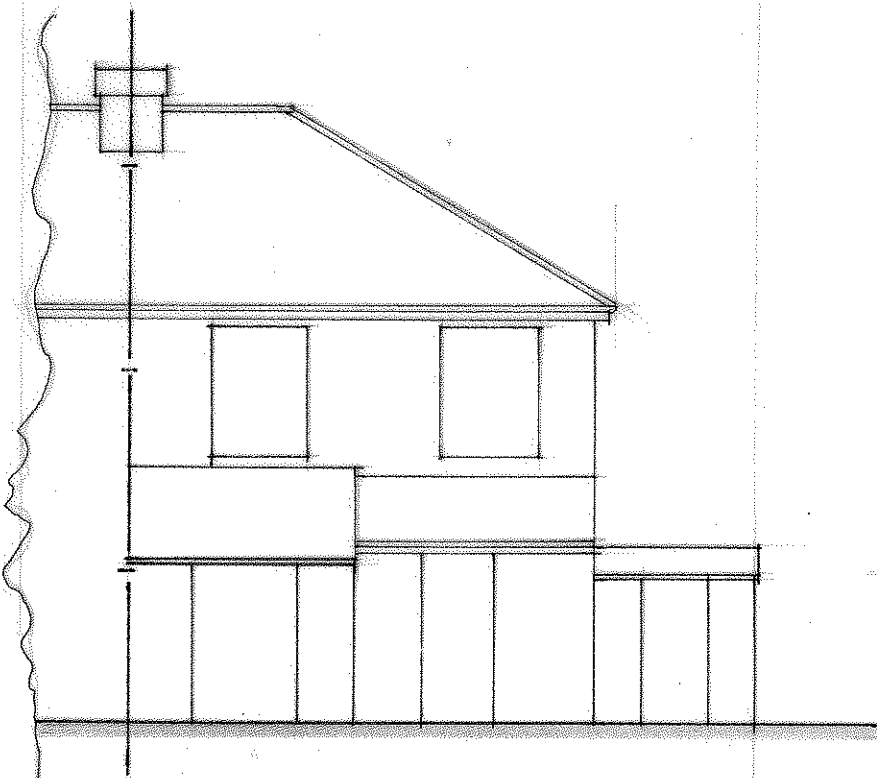

EXISTING EAST ELEVATION

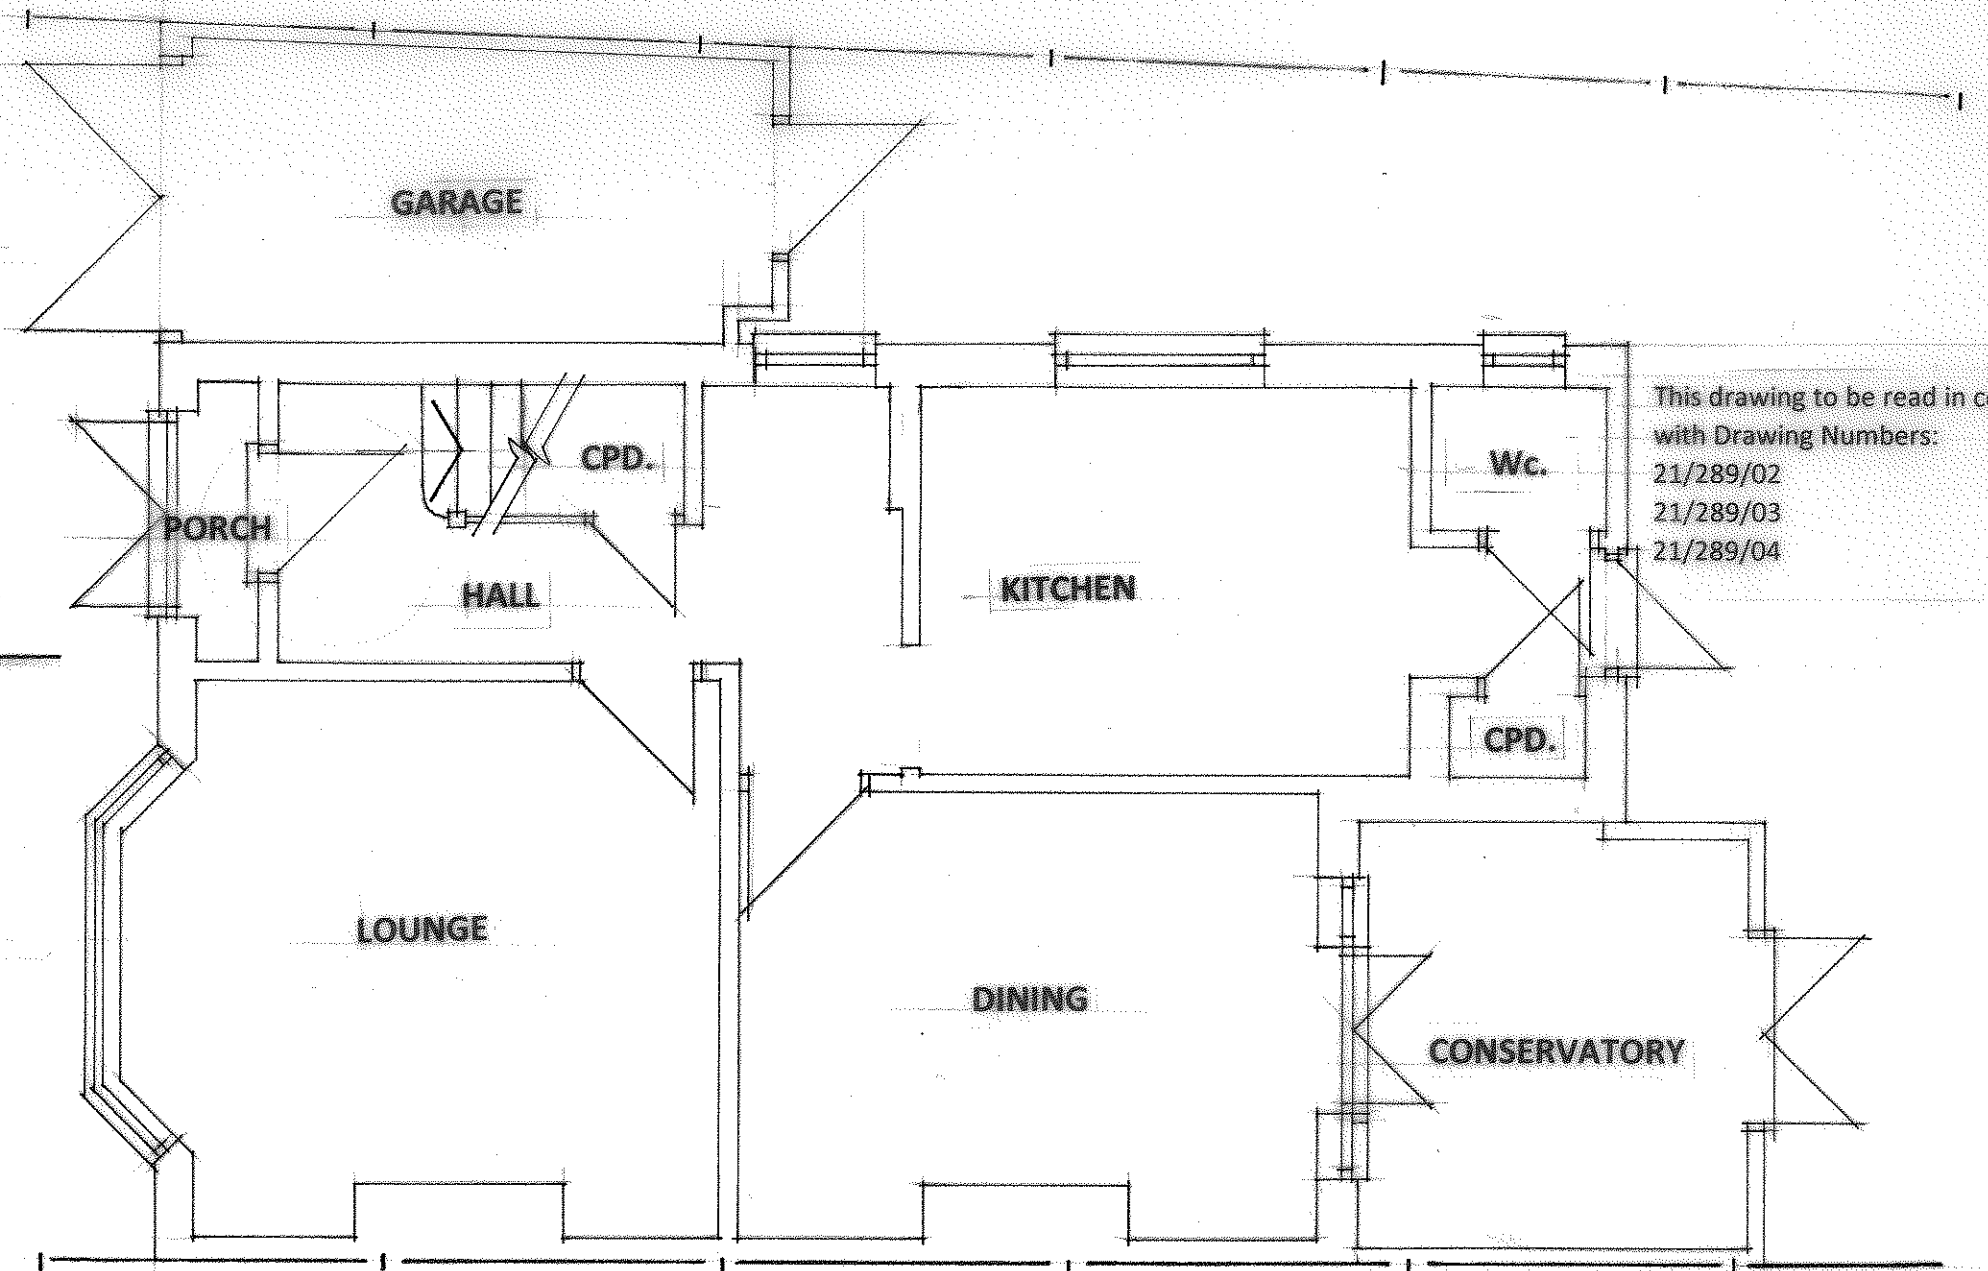

This drawing to be read in conjunction
with Drawing Numbers:
21/289/02
21/289/03
21/289/04

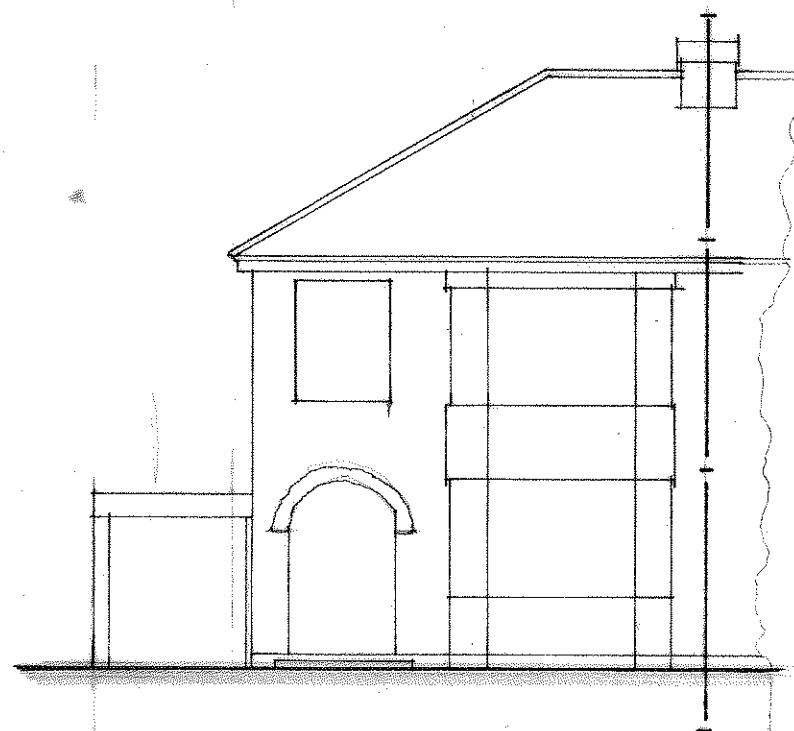

EXISTING WEST ELEVATION

EXISTING GROUND FLOOR PLAN

VISUAL SCALE: 1:50 @ A3

0m 1m 2m 3m 4m 5m 6m

Project: Proposed Demolition of Conservatory,
Wc., Cupboard, Garage & Form Single
Storey Rear & Side Extensions

Client: **LM & AM Davies**

Title: Existing Ground Floor Plan & Elevations

Date: Oct-21

Drawn: NM

Drawing Number: **21/289/01**

Scale: 1:50, 1:100