



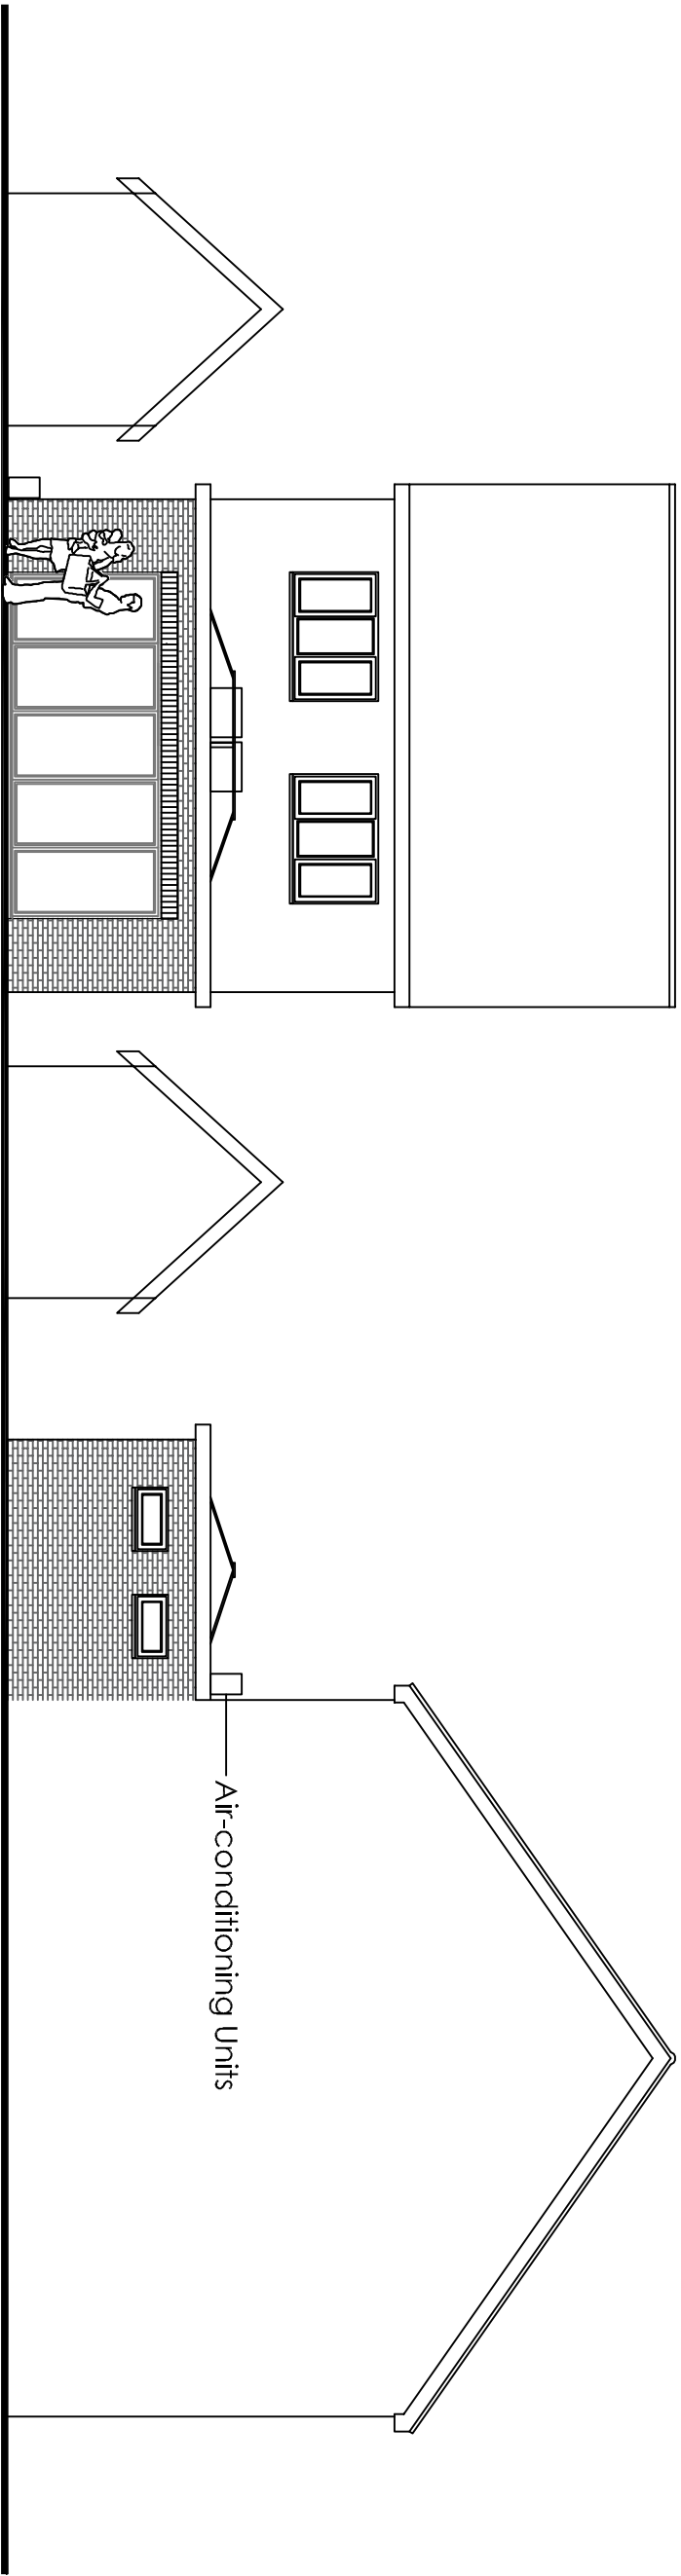


South Elevation



East Elevation

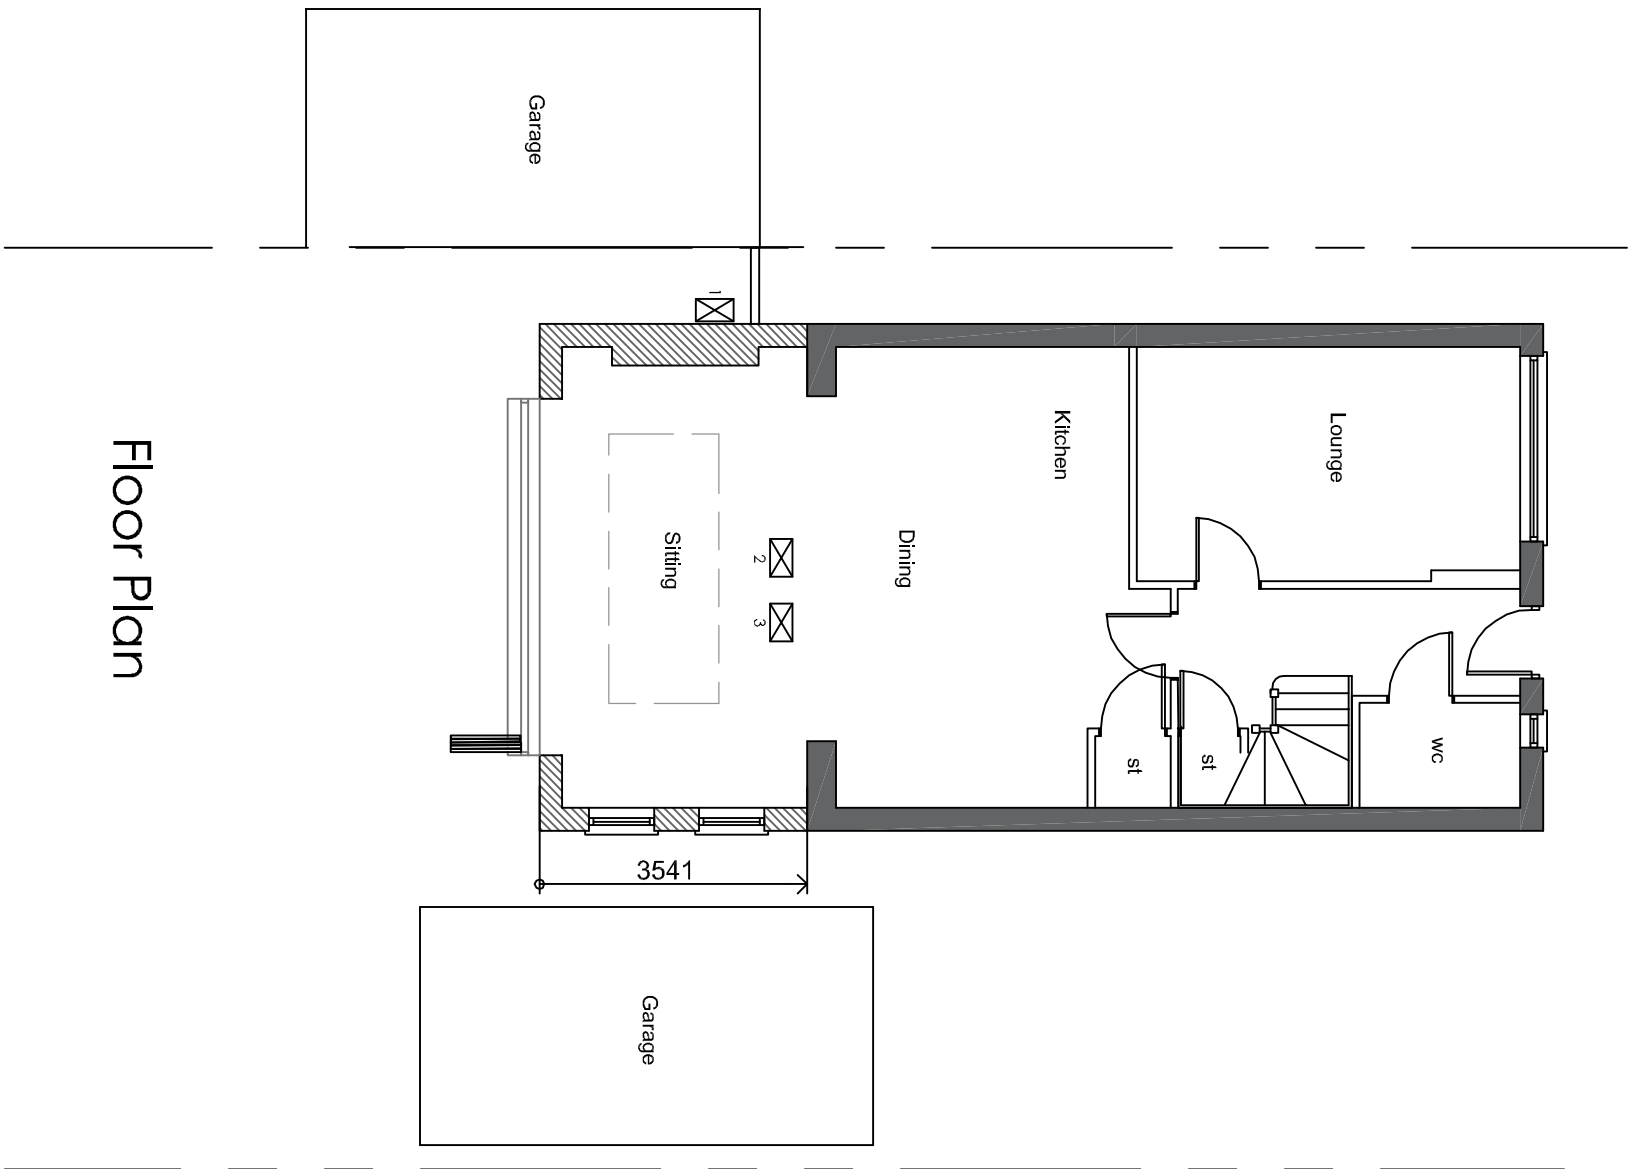




Floor Plan

 


Air-conditioning Units
1 ground floor level
2, 3 first floor level

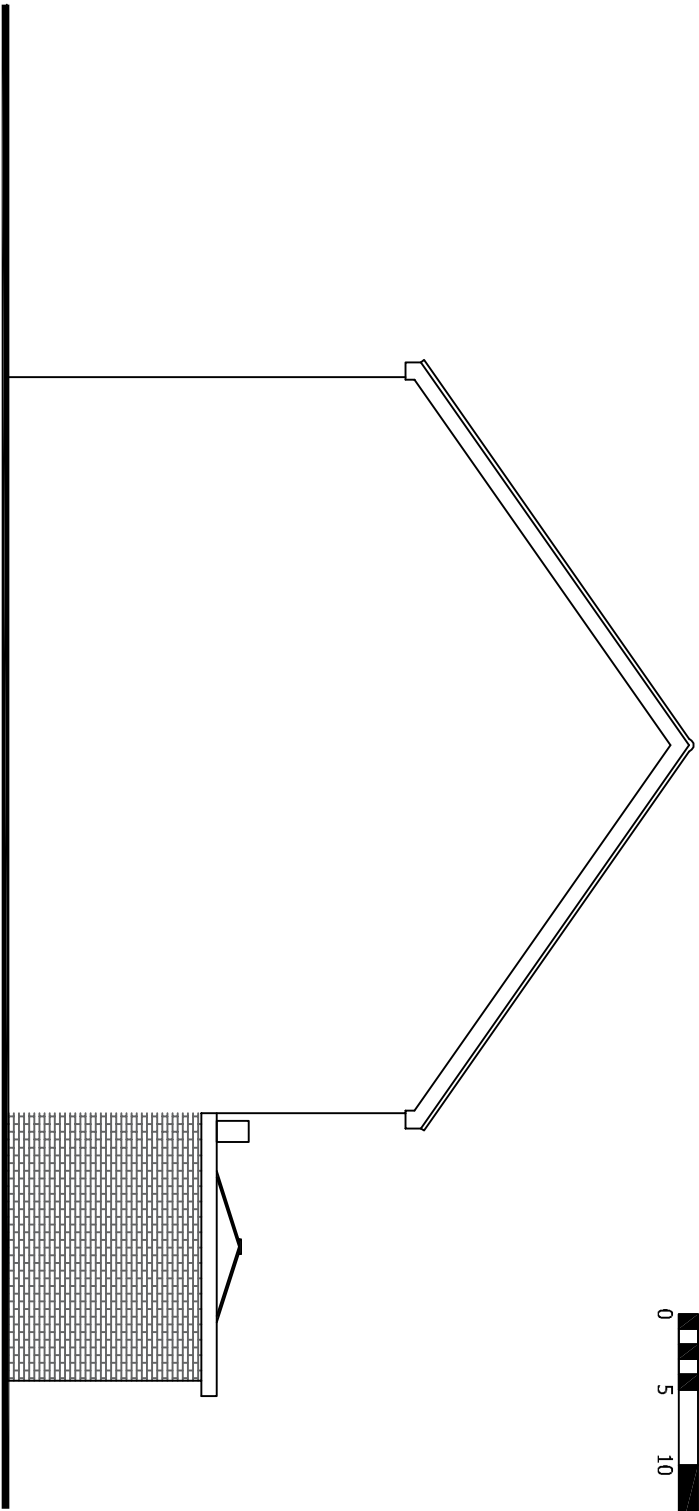 


West Elevation

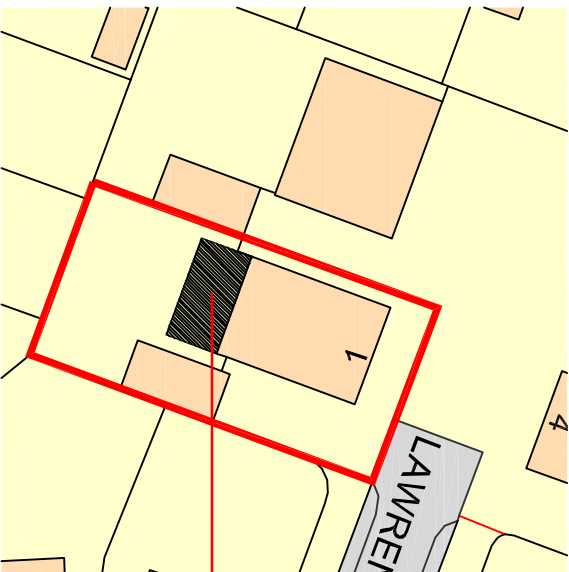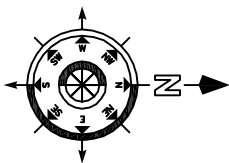 

Extension

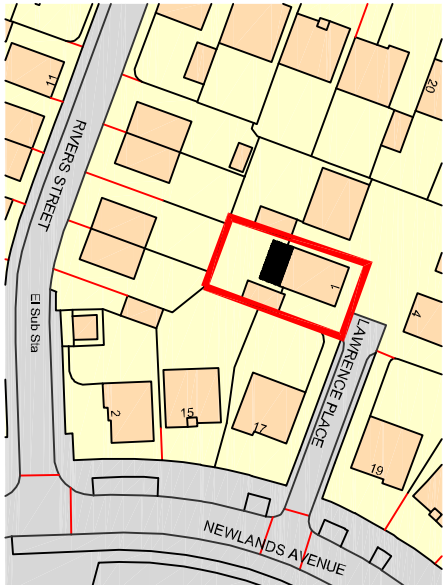

Ordnance Survey, (c) Crown Copyright 2021. All rights reserved. Licence number 100022432

 

REVISION:

Drawing Title:

Floor Plans & Elevations

Project:

1 Lawrence Place
Purbrook

Drawn By

CRF

Date

09/08/21

SHEET SIZE

A2

Approved By

Date

Drawing No.

CFA

FULL

BS

Revision:

Scale:

1/100

PLANNING

Chris Flint Associates Ltd

CHARTERED SURVEYORS - PROJECT MANAGERS

DEVELOPMENT CONSULTANTS

2 Emerald Close Waterhooille Huns PO7 8NZ
tel: 023 92 432484 fax: 023 92 338554
Email: chris@flintassociates.co.uk