



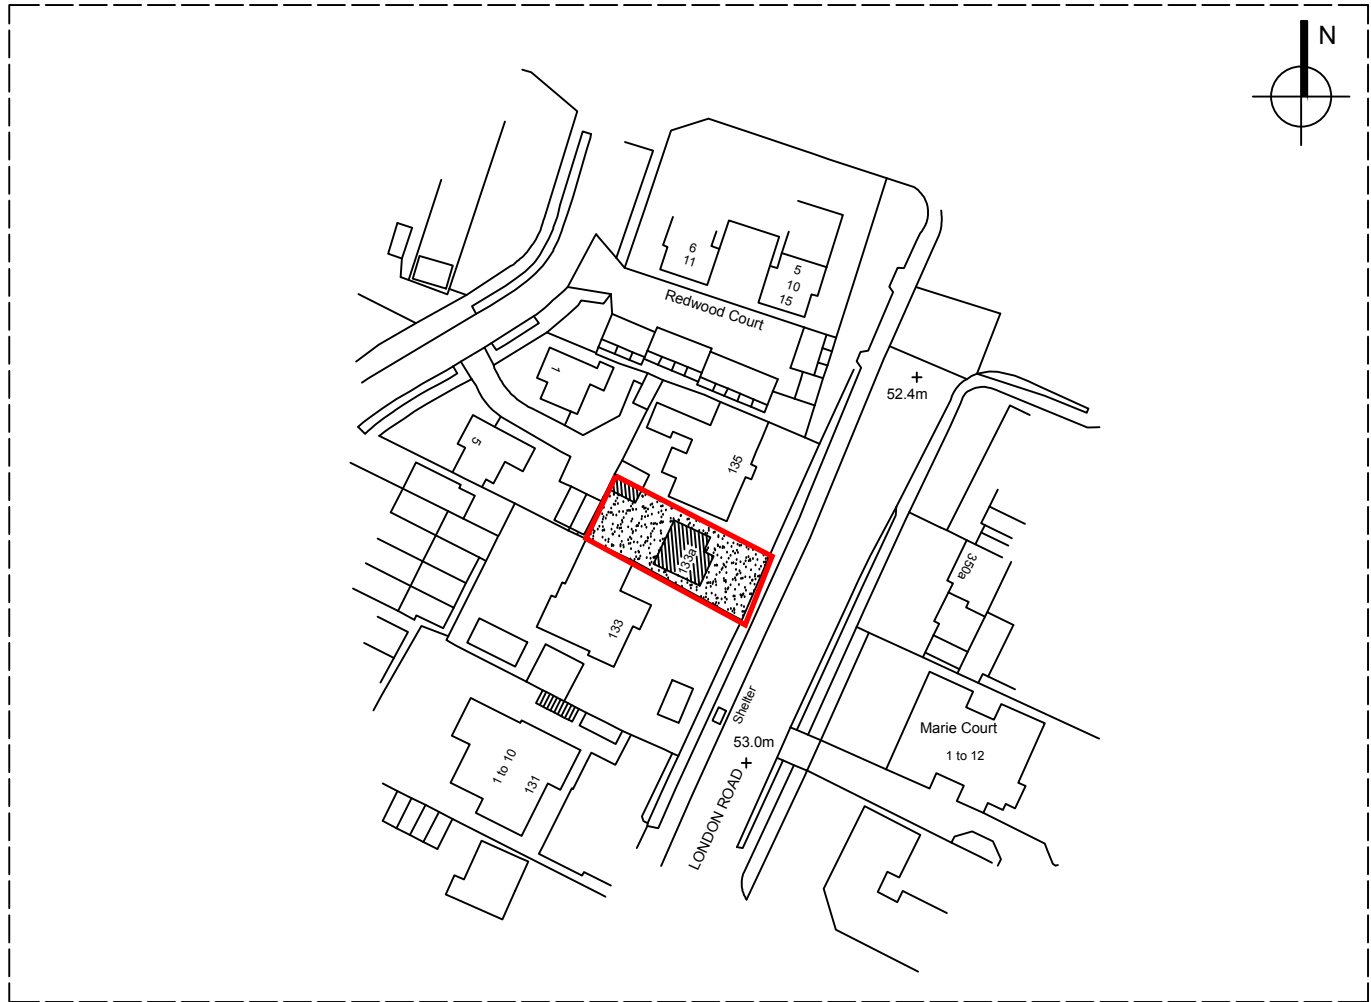

LOCATION PLAN
scale 1:1250

Crown Copyright All Rights Reserved Licence Number 0100031673

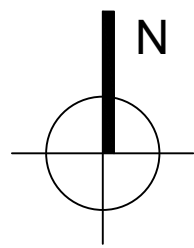

PROPOSED SITE PLAN
scale 1:200



0800 464 7001

ADDRESS	133A LONDON ROAD, WATERLOOVILLE, HAMPSHIRE PO7 7SH				
PROJECT	SINGLE STOREY REAR EXTENSION				
SCALE	AS SHOWN	DWG NO	FPAl01034	PAGE	03
DRAWN	K. MILLER	DATE	MARCH-2021	REV	G

THESE DRAWINGS ARE PRODUCED TO OBTAIN PLANNING AND BUILDING REGULATIONS APPROVAL ONLY AND COPYRIGHT OF THE DESIGNER, ALL DIMENSION TO BE CHECKED ON SITE.