

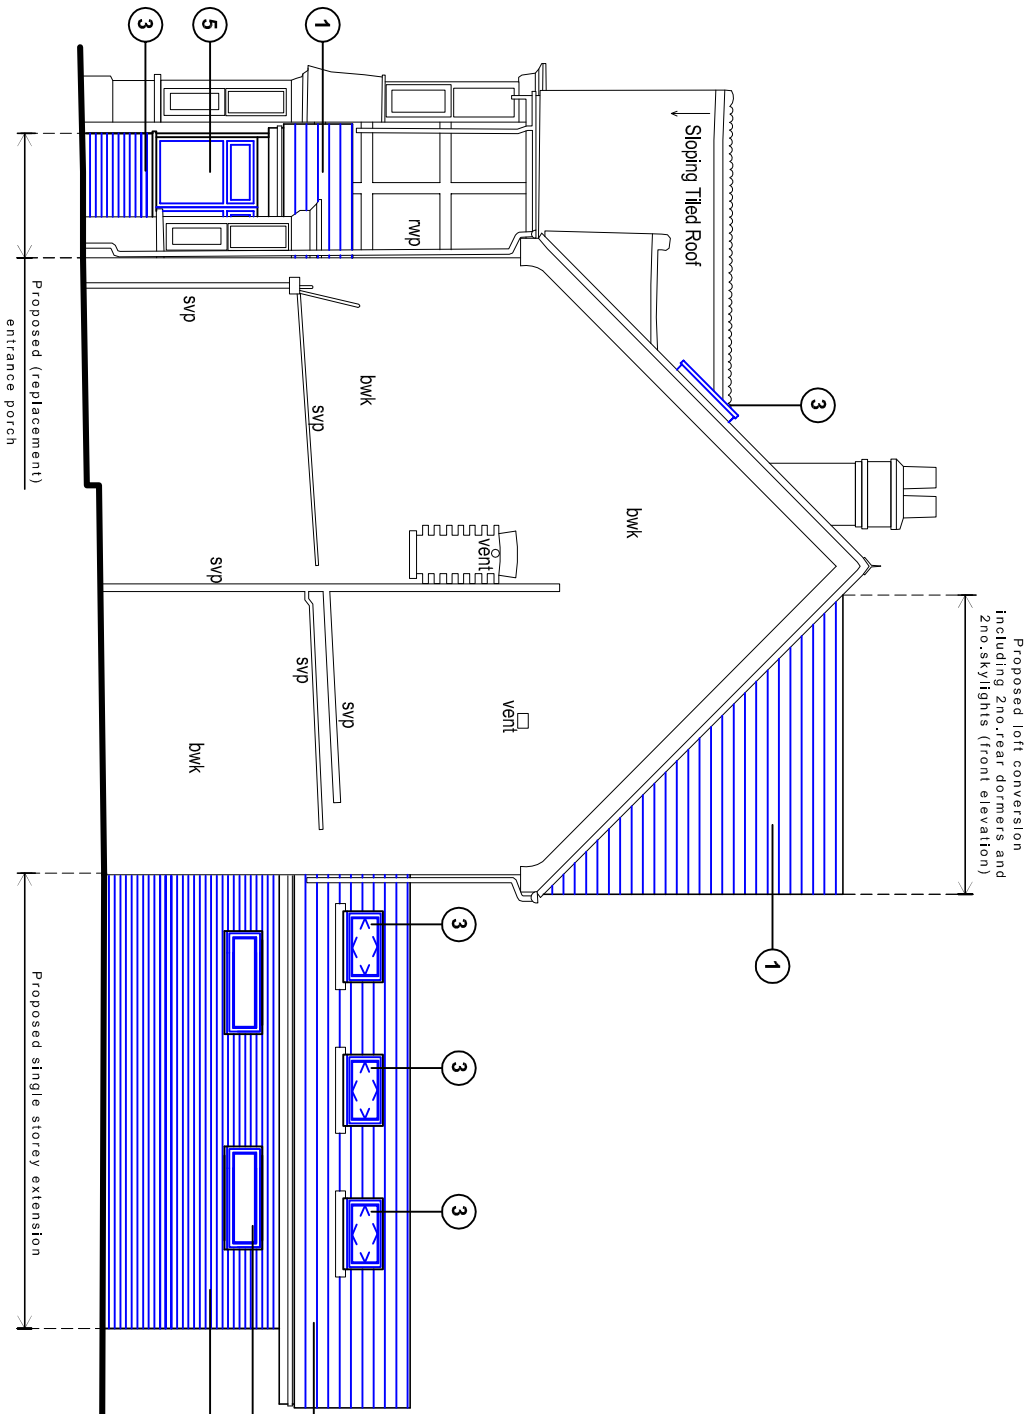


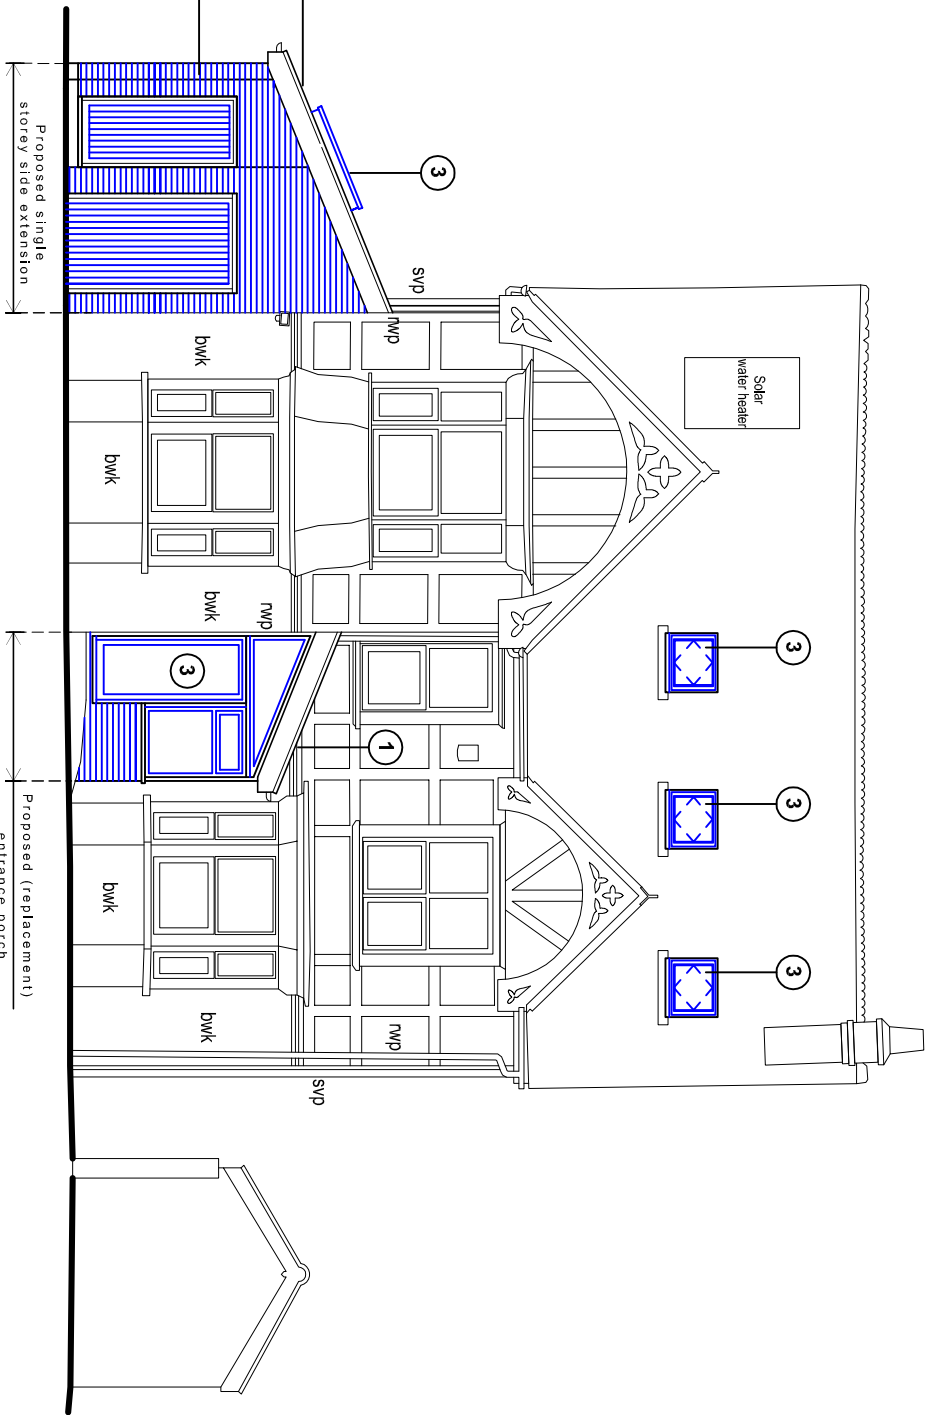

North (side) elevation

Proposed elevations scale 1:100

 

East (front) elevation

Proposed schedule of materials:

- | | | | | | |
|---|------------------------------|---|-------------------------------------|---|------------------------|
| 1 | Clay tiles to match existing | 3 | Skylight (Velux or similar product) | 5 | Timber doors & windows |
| 2 | Aluminum doors & windows | 4 | Bricks to match existing | | |

For	MR & MRS CORNEY			Title	PROPOSED NORTH & EAST ELEVATIONS			Office Tel:	01243 933732						
Project	PROPOSED EXTENSION AT 21 BELLAIR ROAD, HAVANT, PO9 2PG			Date	May 2021	Drawn	JB	Scale	1:100 @ A3	Checked	.				
				Job Number	PL-602-21			Drawing Number	-04	Revision	C				
										Email:			admin@jb-architecturedesign.com		
										Web:			www.jb-architecturedesign.com		
													