


HAVANT BOROUGH COUNCIL

06 OCT 2021

RECEIVED

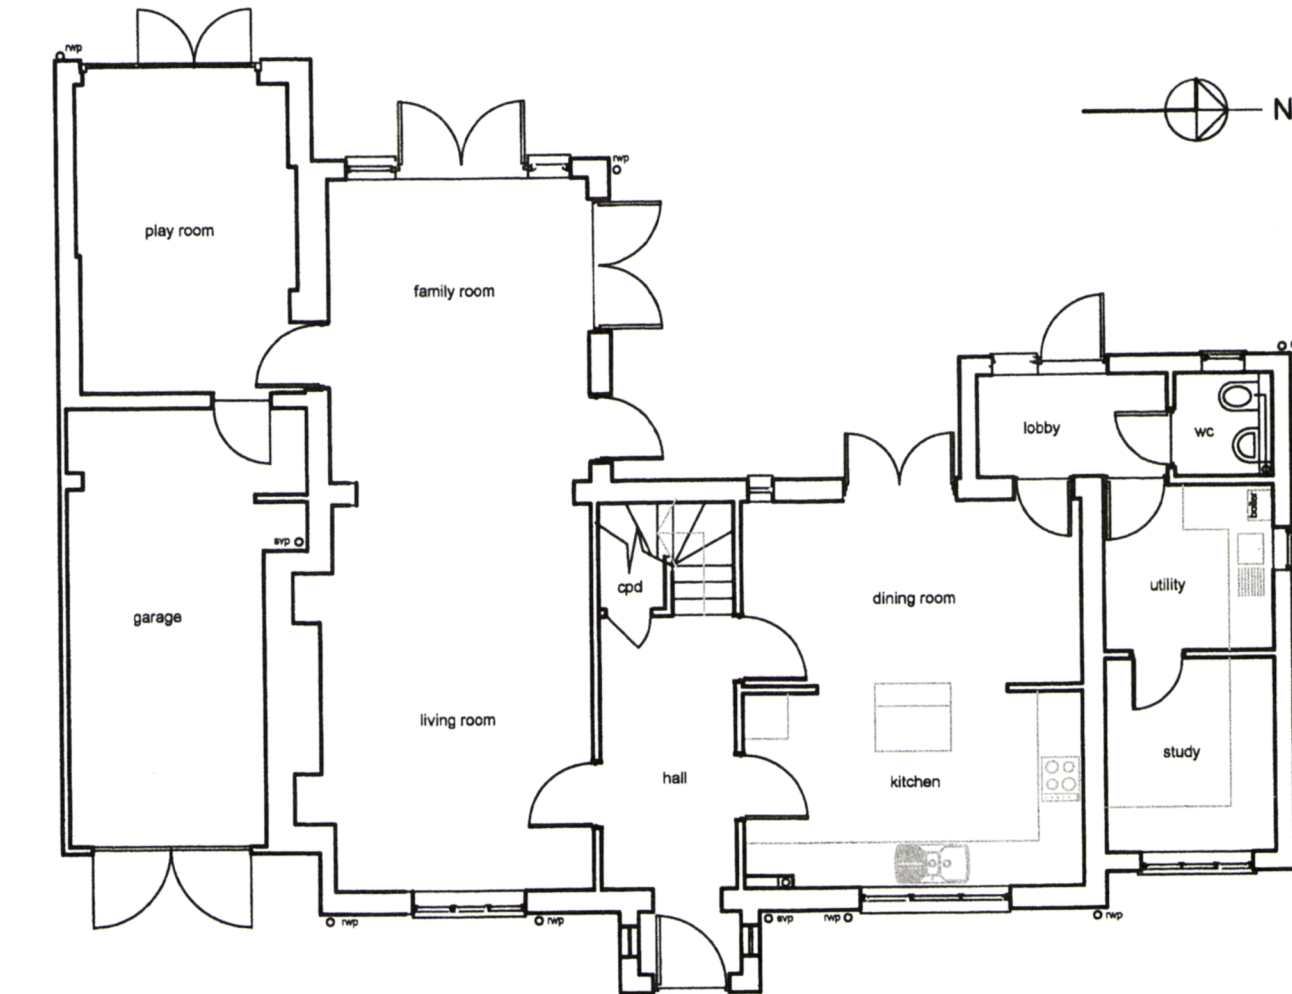

0 1m 5m

CLIENT
Mr & Mrs Goodman

TITLE
3 Kingsey Ave
Emsworth

Existing Ground Floor Plan

HGP
ARCHITECTS

Rev Description
REVISIONS

Date PM

PLANNING

HGP Greenline Albury Brook Ltd.
© Copyright Reserved
Do not scale - check dims. on file.

Scale : 1:100 at A4
Date : 21 Jan 21

Drawn by :
Checked by :

Drawing No: 20.100

ABCDEFGHIJ
KLMNOPQR
STUVWXYZ

HGP Greenline Albury Brook Ltd.
Furnham Farm, Wickham Road, Farnham, Hampshire, GU14 7JL, England
Tel: 01259 283525 Fax: 01259 257004 Email: ems@hgp-architects.co.uk