
 


Notes:


This drawing is to be read in conjunction with all other relevant architectural drawings.

Drawing not to be scaled, use figured dimensions only. All dimensions to be checked on site by the contractor prior to the commencement of any work or specialist production drawing. Any discrepancies to be notified to Hay Associates and further instructions obtained before work is commenced.

Copyright © Hay Associates Limited

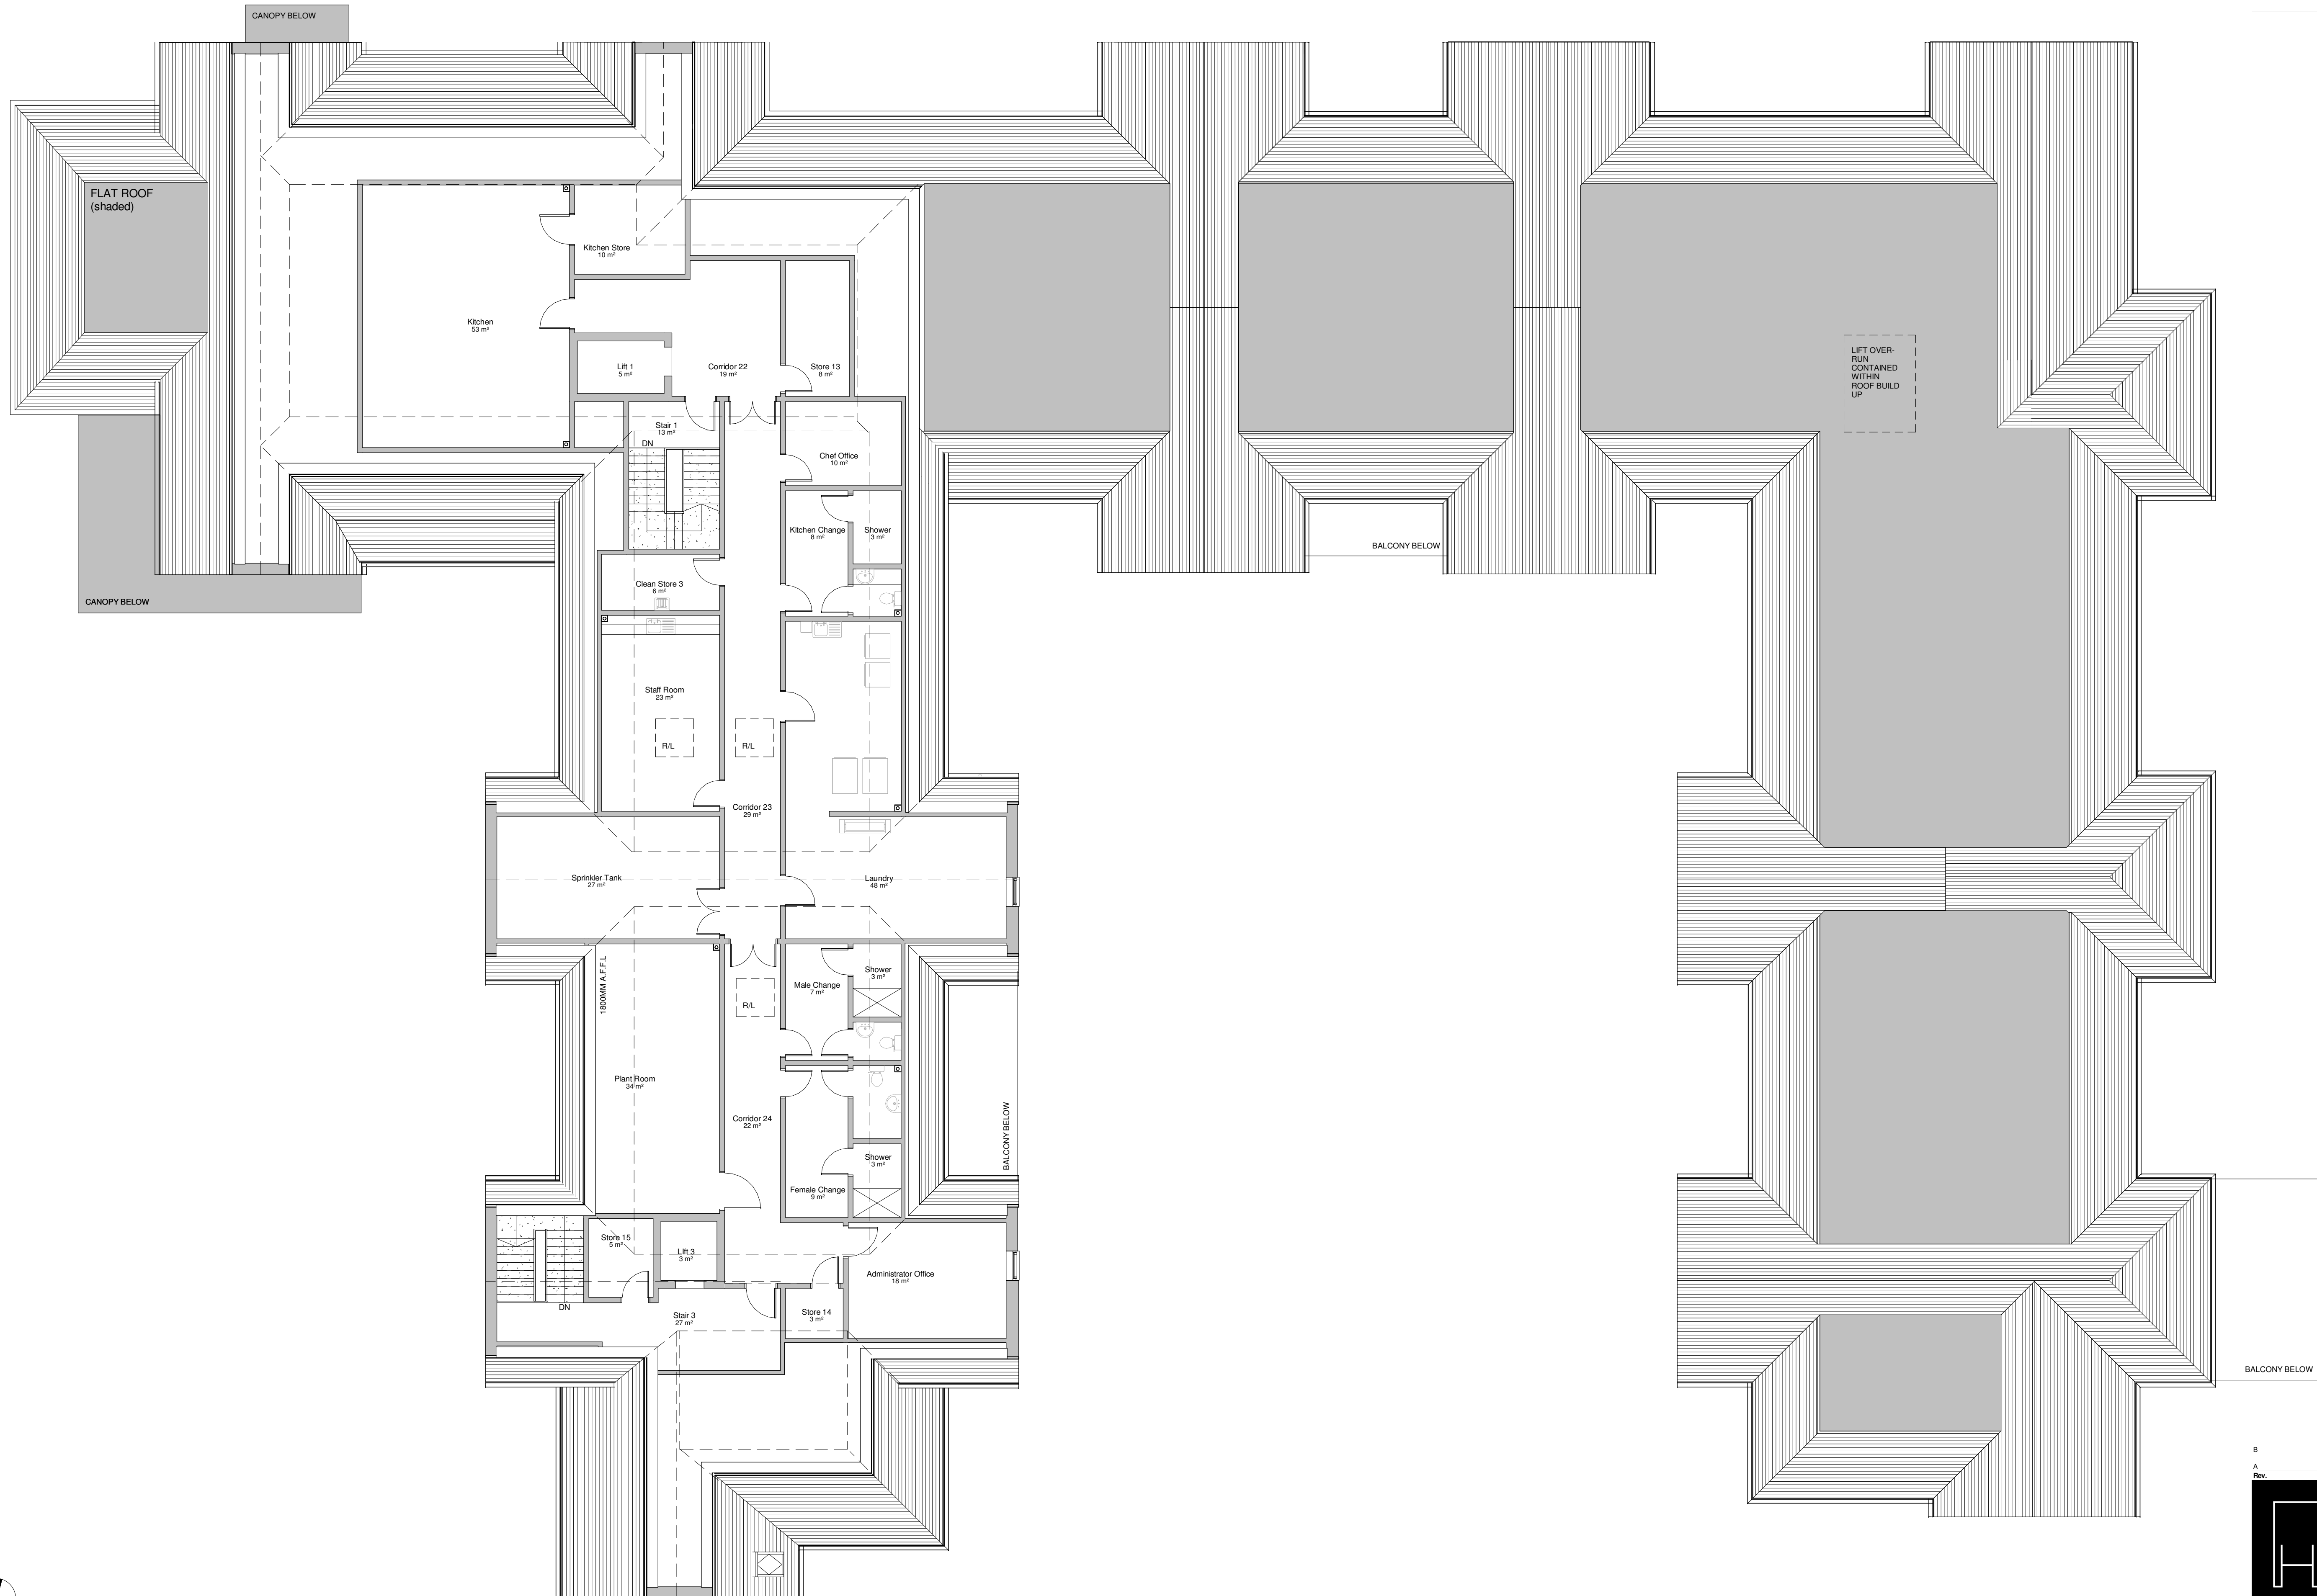

CARE HOME - Second Floor Plan.

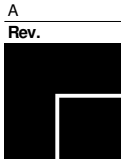B Planning Issue following minor alterations to Floor 07 12 2021 Plans and Elevations	A Planning Issue	Rev. Note: Date:
	Hay Associates Limited 4100 Park Approach Thorne Park Leeds LS15 8GB 0113 880 5500 info@thehayassociates.co.uk www.thehayassociates.co.uk Client Halebourne Group Project Land at Bedhampton Title CARE HOME- Second Floor Plan	
	Scale @ A1 1 : 100 Date June 2020 Drawing By MC Checked by MH	
	Project No. H213 Drawing No. S96A-03/Revision 5 Status Planning	