

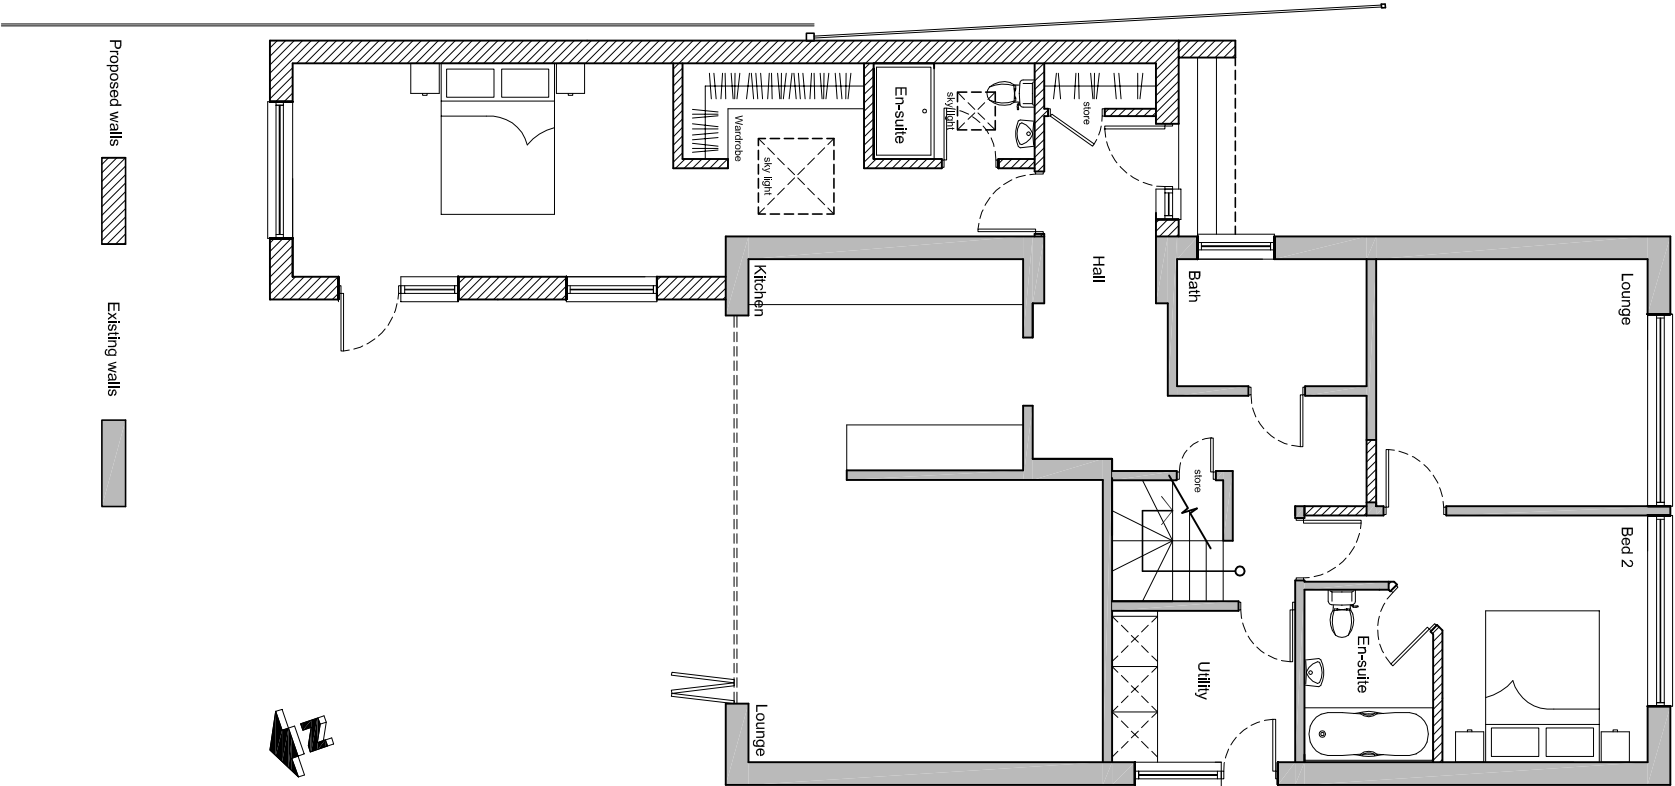
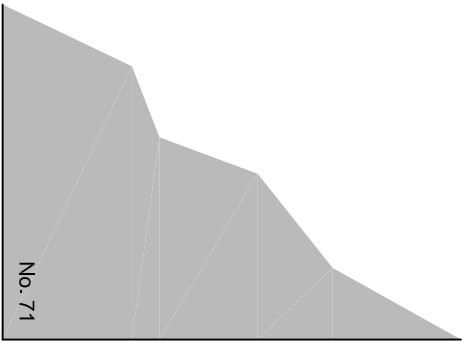


NOTES:
Dimensions to be checked on site before commencing work. Any discrepancies shall be reported to the architect immediately.
Do not scale from these drawings except for planning purposes. Use figured dimensions only.
Where applicable this drawing is to be read in conjunction with other consultants' drawings.

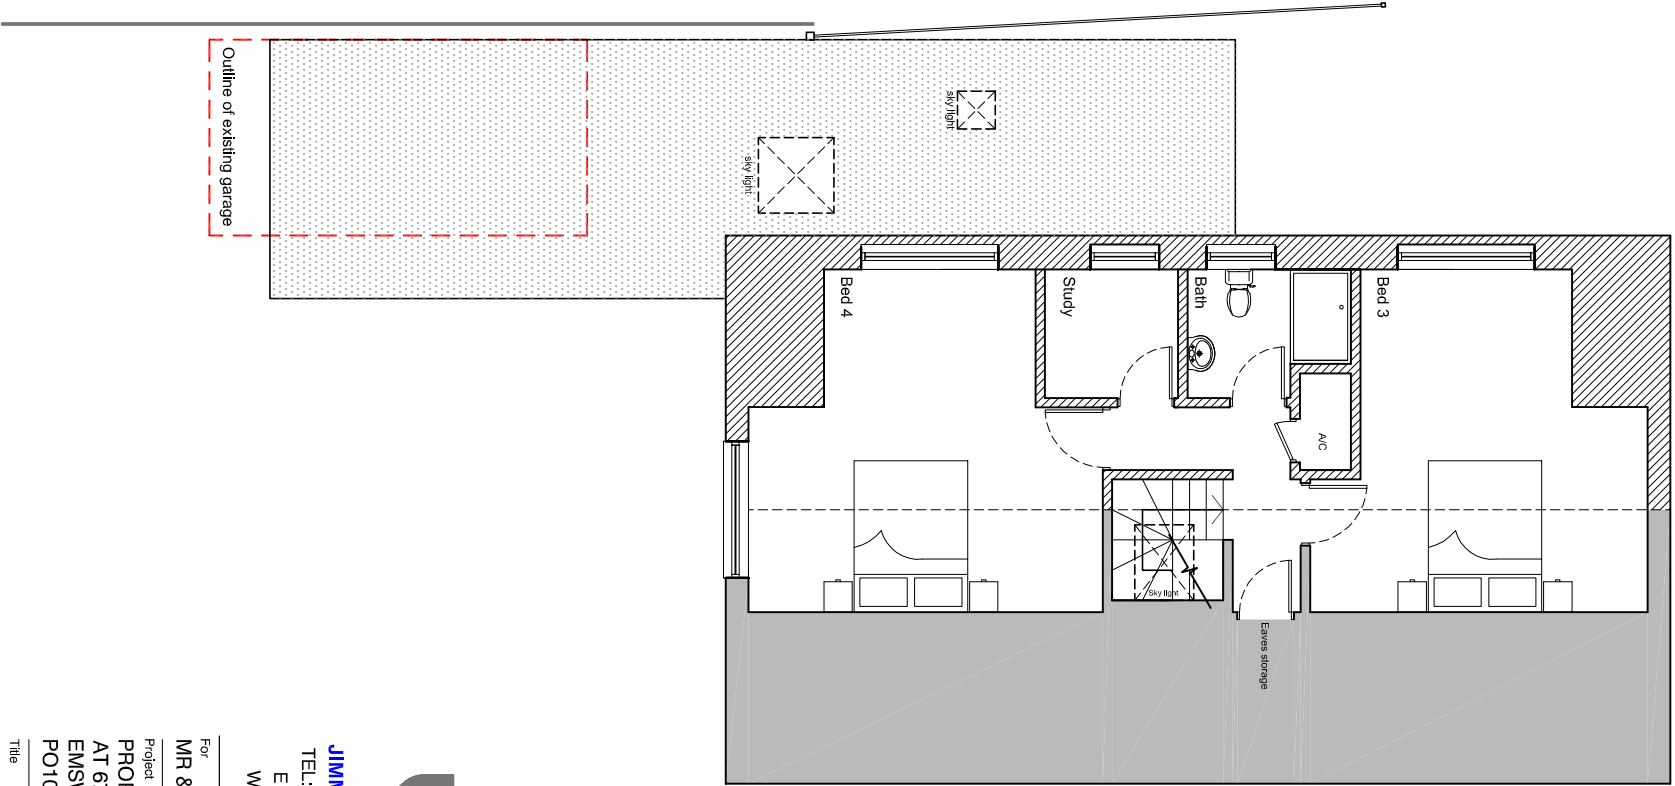


Ground floor plan

Proposed floor plans scale 1:100

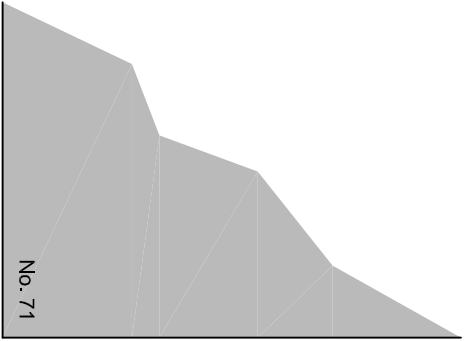

First floor plan

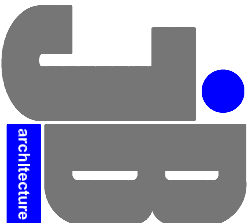

JIMMY BESSANT ARCHITECTURE
TEL: 01243 373620 M: 07769904282
E: jimmy@jb-architecture.co.uk
Web: www.jb-architecture.co.uk

For
MR & MRS WOOLFENDEN
Project
PROPOSED SIDE / REAR EXTENSION
AT 67 BIRCH TREE DRIVE
EMSWORTH
PO10 7RU

Title
PROPOSED FLOOR PLAN

Date	Drawn	Scale	Checked
JUNE 2016	JB	1:100 @ A3	-
Job Number	Drawing Number	Revision	
PL 8816	49		