




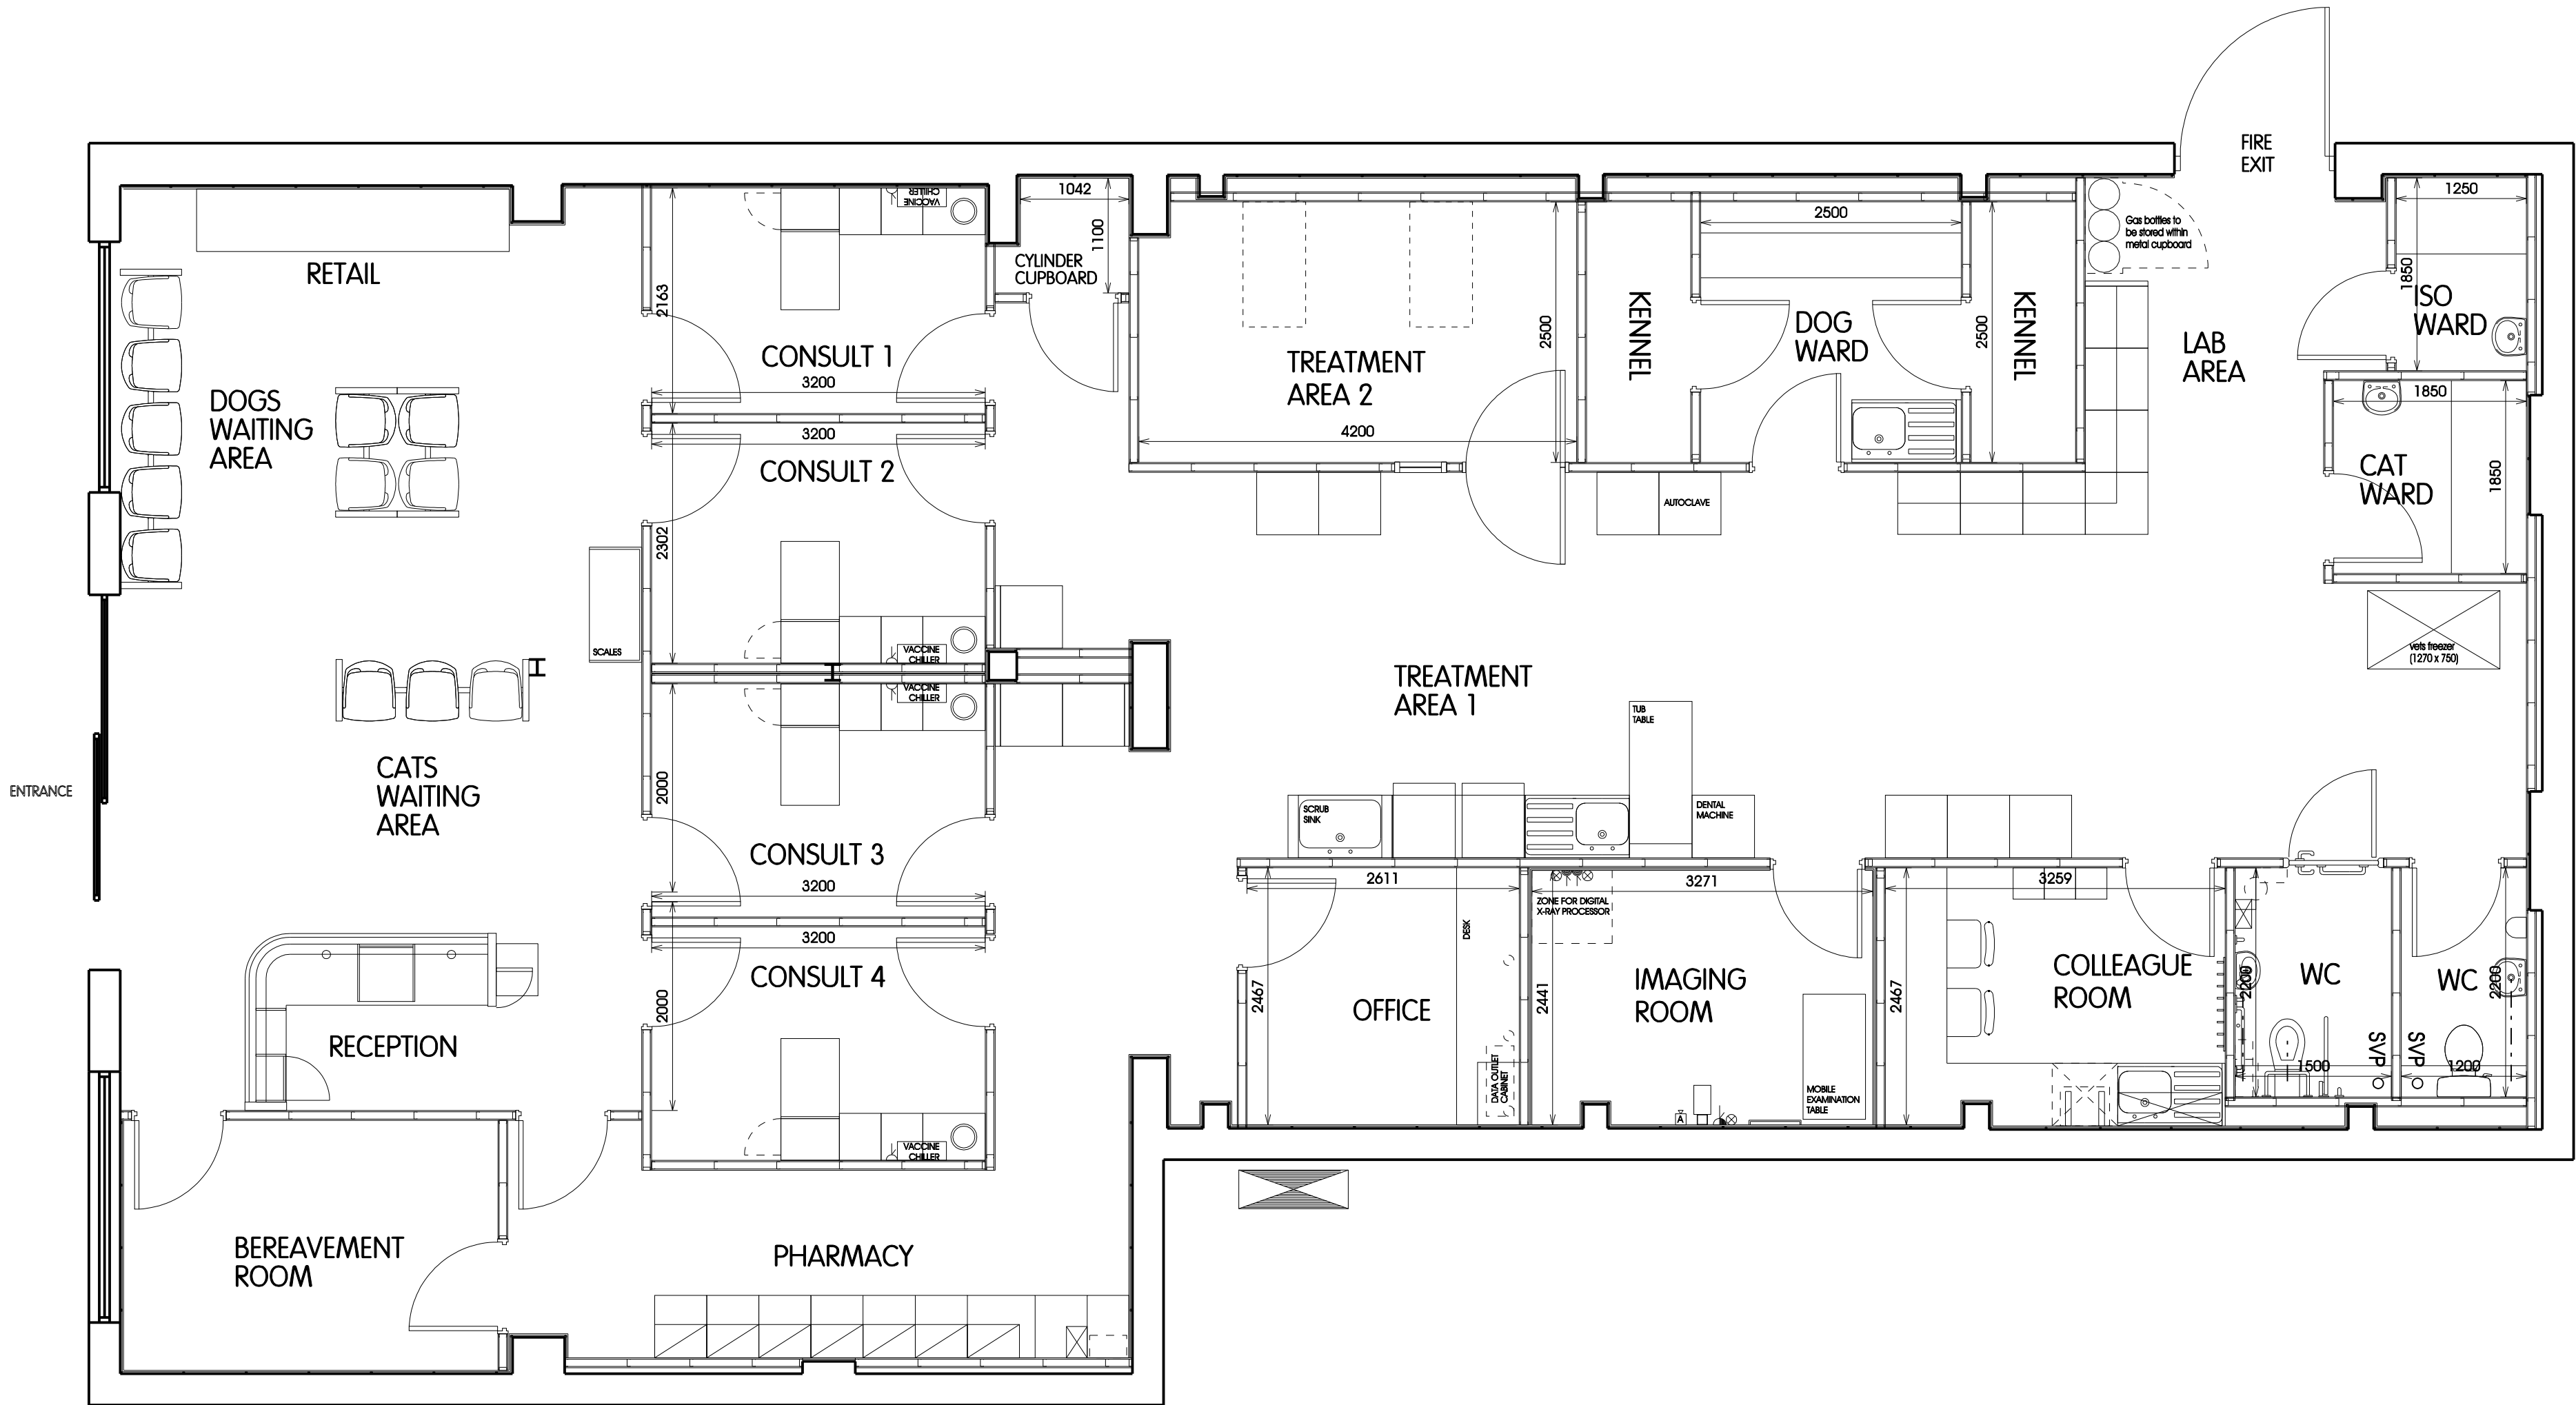

PROPOSED GROUND FLOOR LAYOUT PLAN 1:50

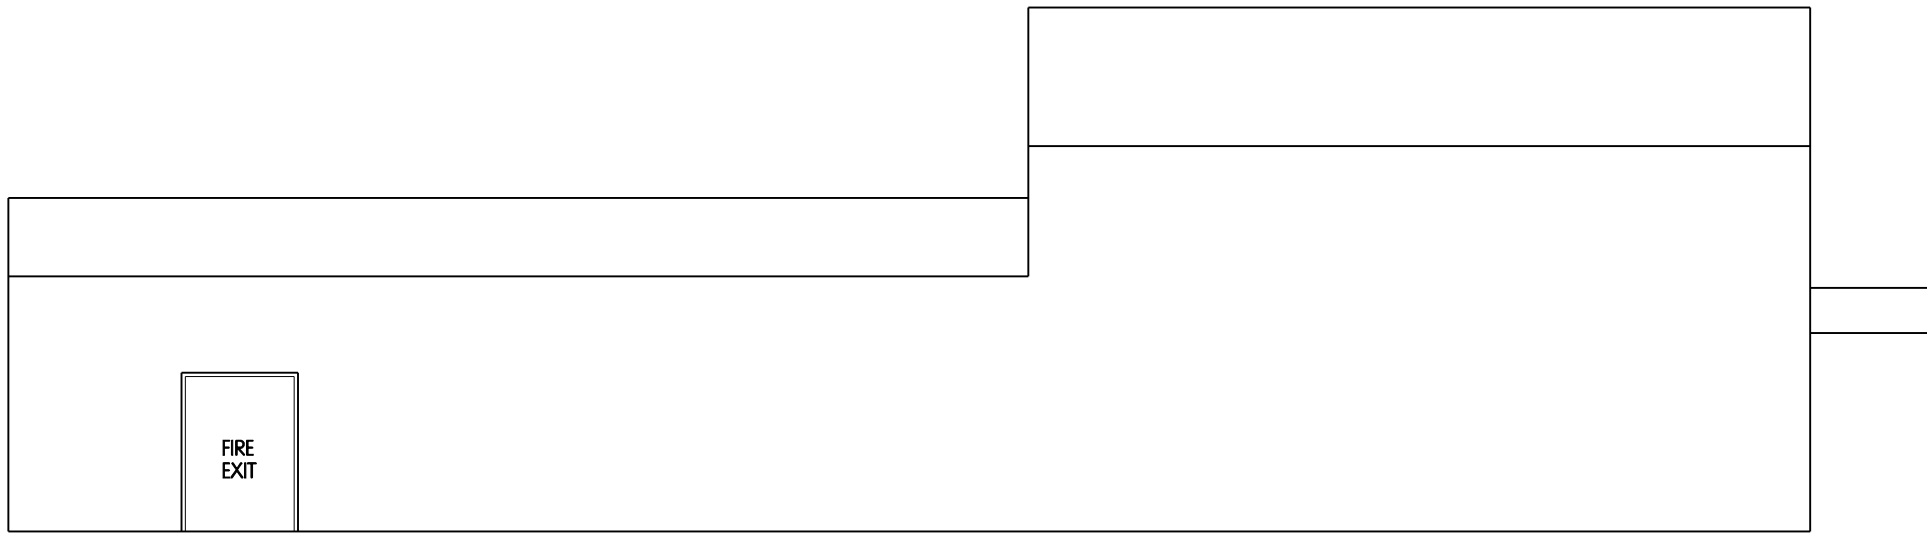

PROPOSED LH SIDE ELEVATION 1:100

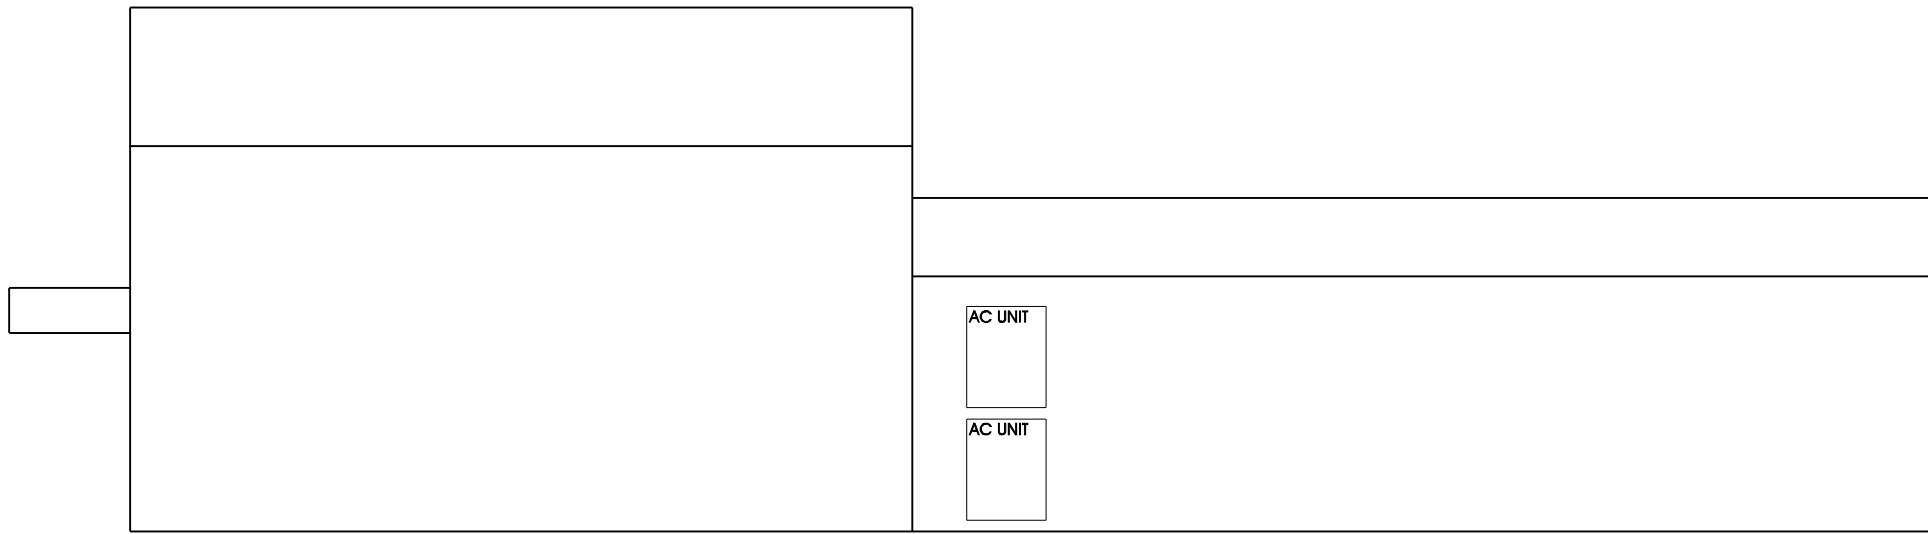

PROPOSED RH SIDE ELEVATION 1:100

NOTES

ALL NEW INCOMING SERVICE POSITIONS TO BE AGREED AND CONFIRMED BETWEEN PAH PROJECT MANAGER AND DEVELOPER

SURVEY INFORMATION

No feasibility survey information received.
Drawing subject to change.

Based on Developers Drawing Number(s):

12857 - 017E Proposed Site Layout

NWD Architects

NWD Architects Ltd
Old Coach Road, Kelsall, Tarporley, Cheshire, CW6 0QJ
01829 751555
enquiries@nwdarchitects.co.uk nwdarchitects.co.uk

CLIENT

Vets4Pets
Manor Barn, Kingston Lisle
Business Centre, Wantage,
Oxfordshire, OX12 9QX

PROJECT

HAYLING ISLAND
Elm Grove, Hayling Island

DESCRIPTION

Proposed Ground Floor Plan and Side Elevations

SCALE A1

1:50, 1:100

DATE

20 May 2016

DRAWING NO.

5907/10

SCALE A3

1:50, 1:100

DATE

20 May 2016

DRAWN BY

MJT

REVISION

C

ALL DIMENSIONS TO BE CHECKED ON SITE.
WRITTEN DIMENSION TO BE TAKEN IN PREFERENCE TO SCALED. COPYRIGHT © 2015.
Except where otherwise stated all rights, including copyright, in the content of these
drawings and designs belong to NWD Architects Ltd.
You are not permitted to copy, dilute, adapt or change these materials without the
prior written permission of NWD Architects Ltd.

A1 - 1:50	0	1	2	3	4	5 metres
A3 - 1:100	0	1	2	3	4	5 metres

REV	DATE	DESCRIPTION	BY
A	25.05.16	Internal layout added	MJT
B	26.05.16	Internal layout amended	MJT
C	27.05.16	Internal layout amended	MJT