

HIGH STREET, EMSWORTH, PO10 7AN
PLANNING

NOTES:


Dimensions to be checked on site before commencing work.
Any discrepancies shall be reported to the architect immediately.

Do not scale from these drawings except for planning purposes.


Use figured dimensions only.

Where applicable this drawing is to be read in conjunction with other consultants' drawings.


All drawings to be read in conjunction with specification and all other drawings including structural engineer and mechanical and electrical drawings / specification

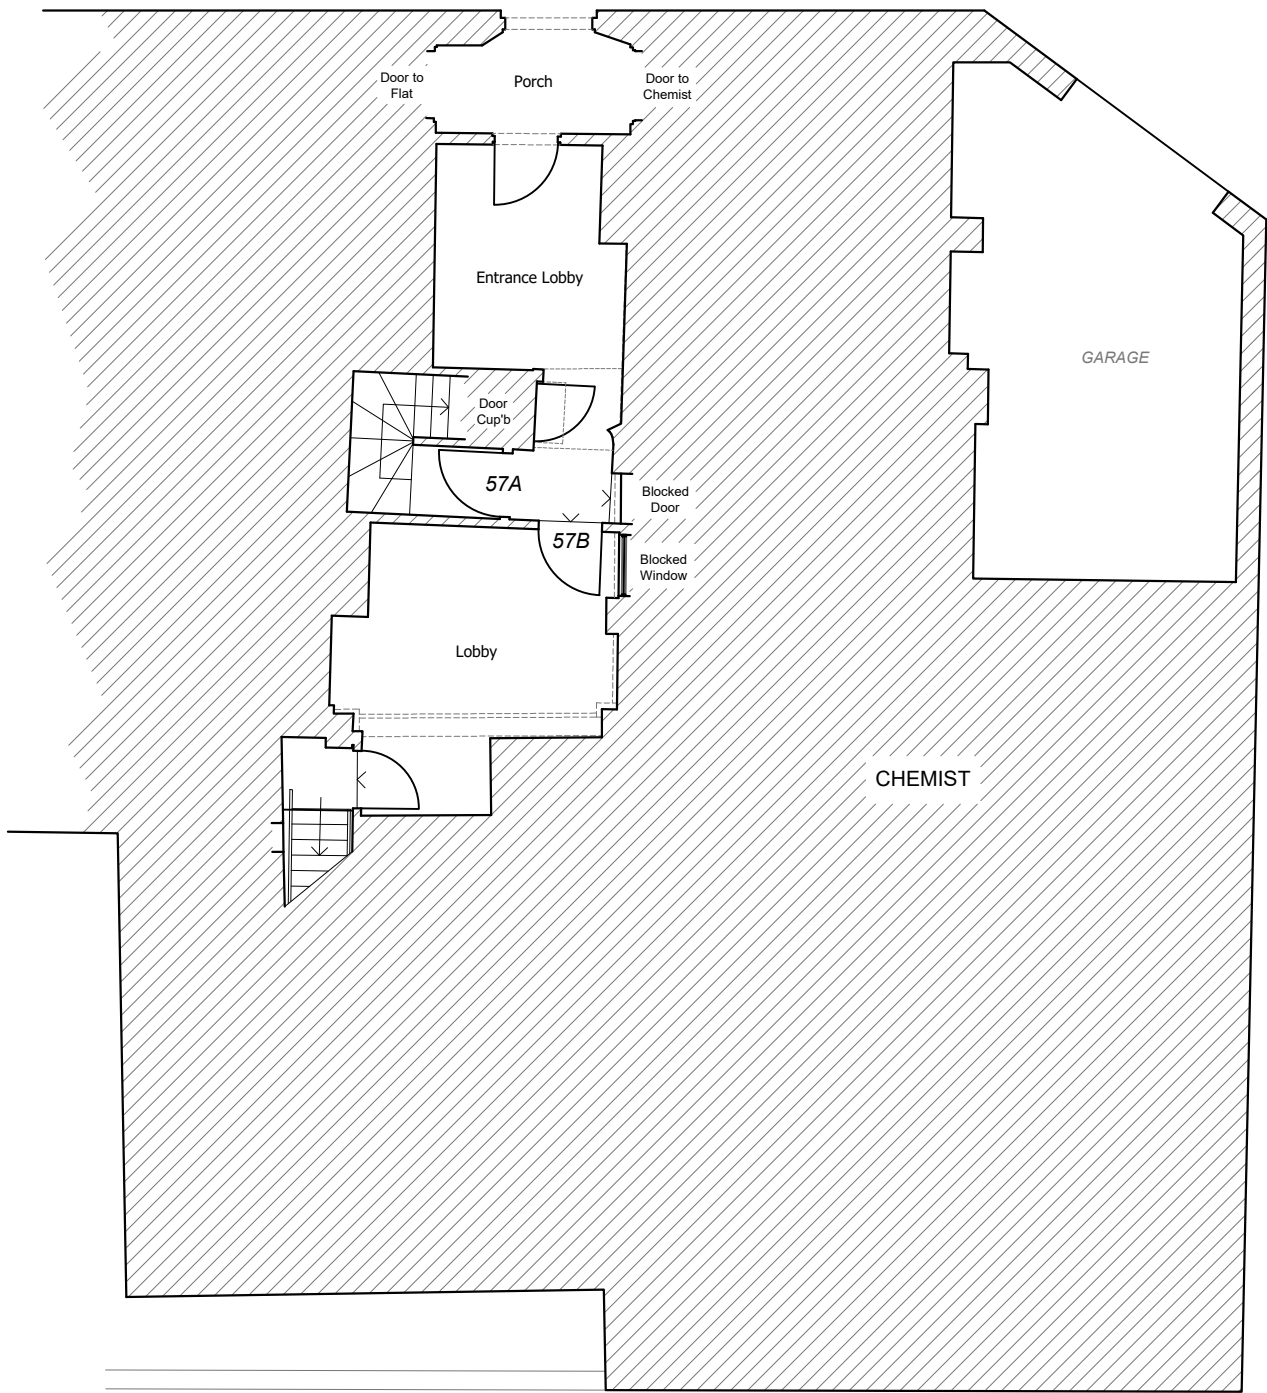

GROUND FLOOR
1:100

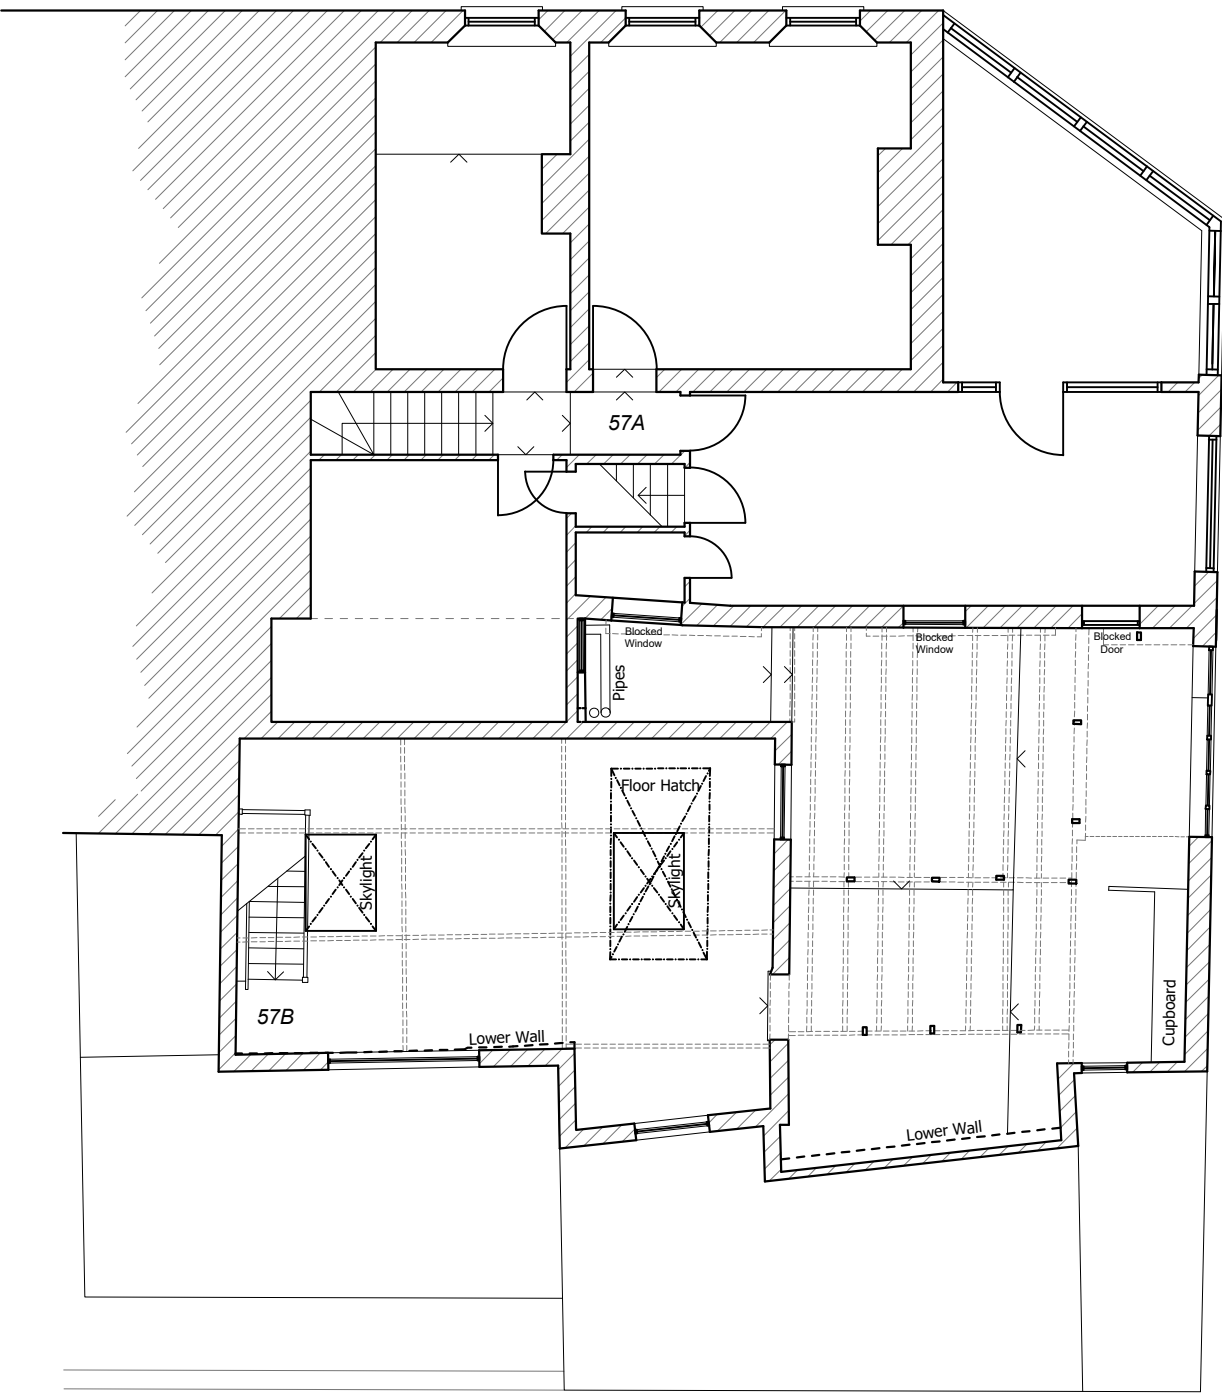


FIRST FLOOR
1:100
[No works to second floor level]

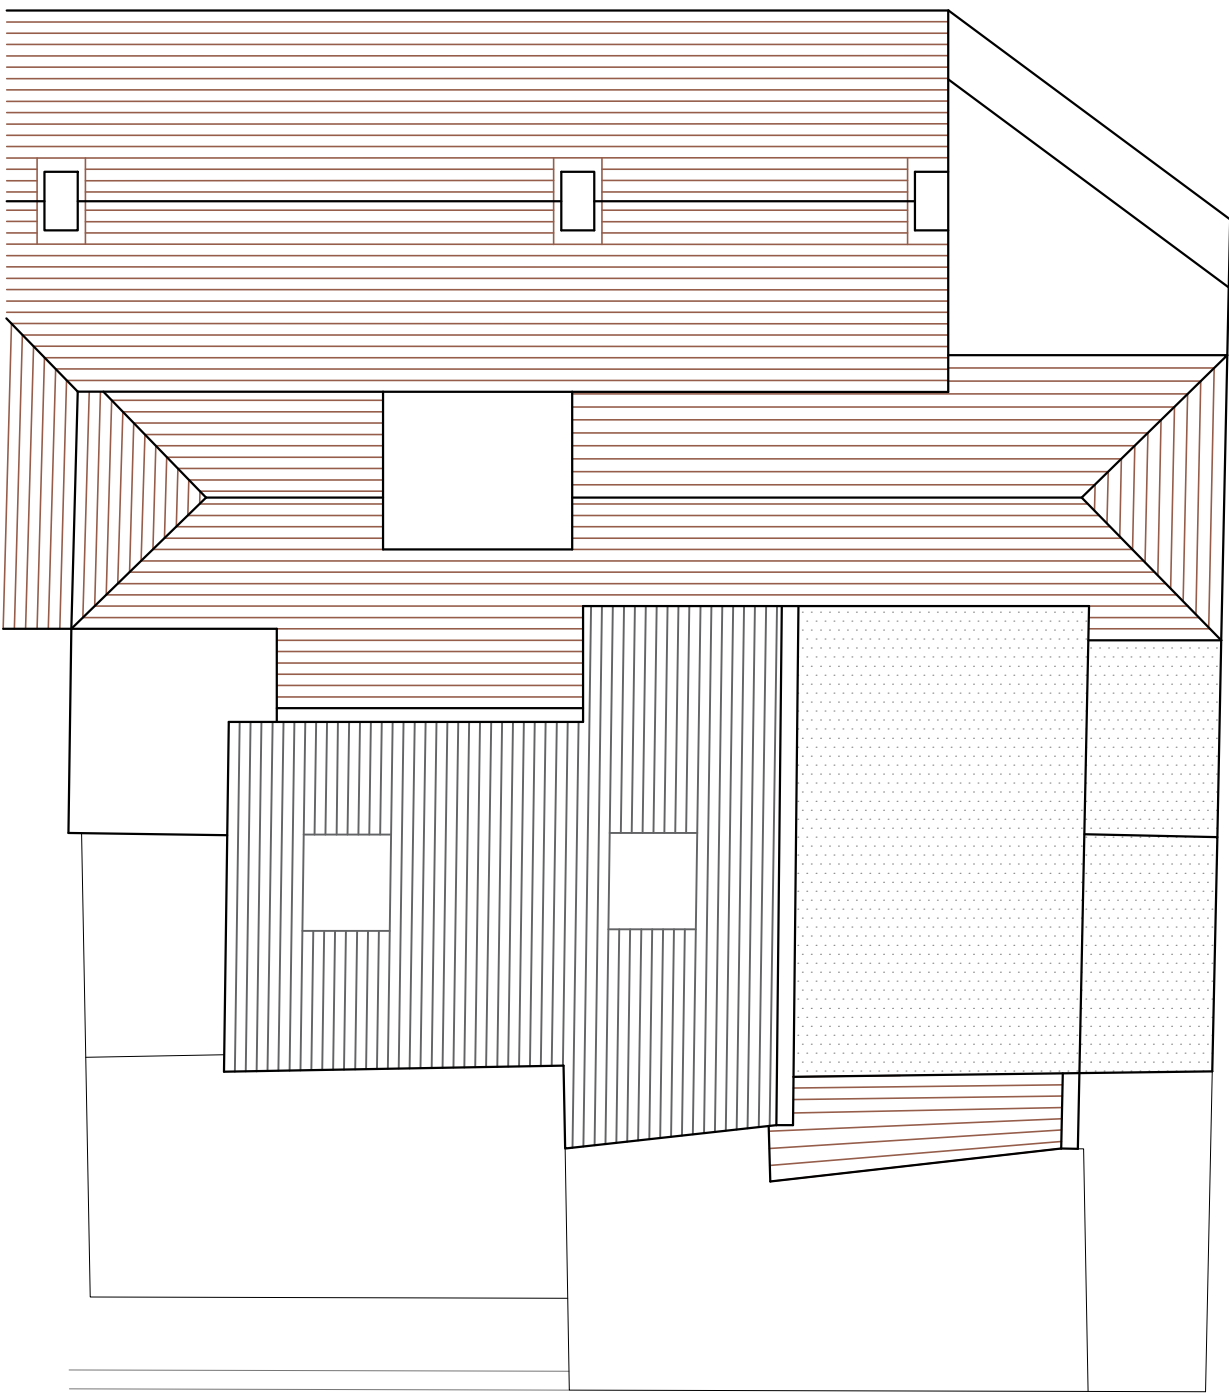


ROOF PLAN
1:100




FRONT ELEVATION
[east] 1:100

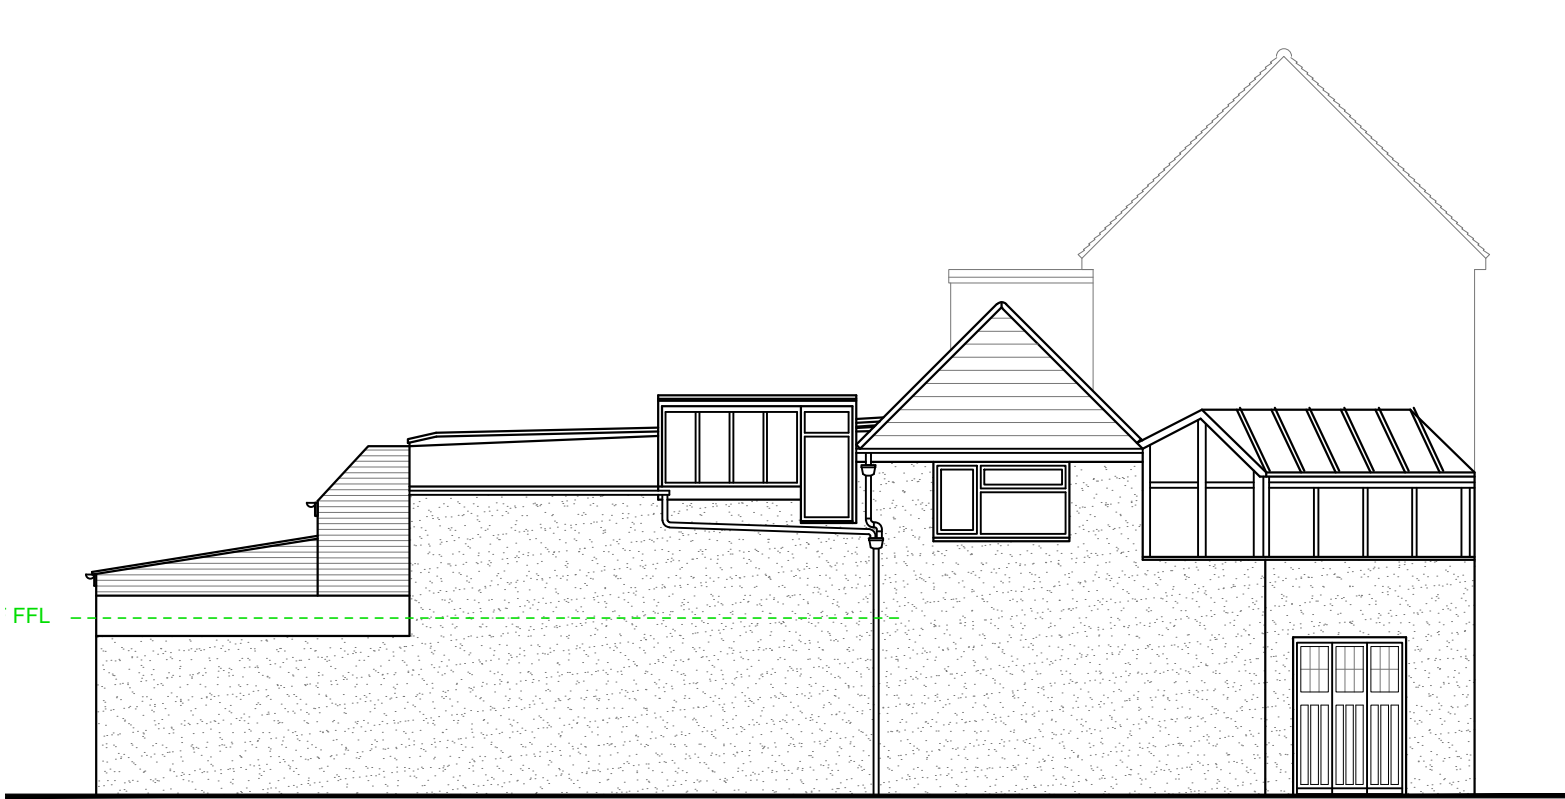


SIDE ELEVATION
[south] 1:100

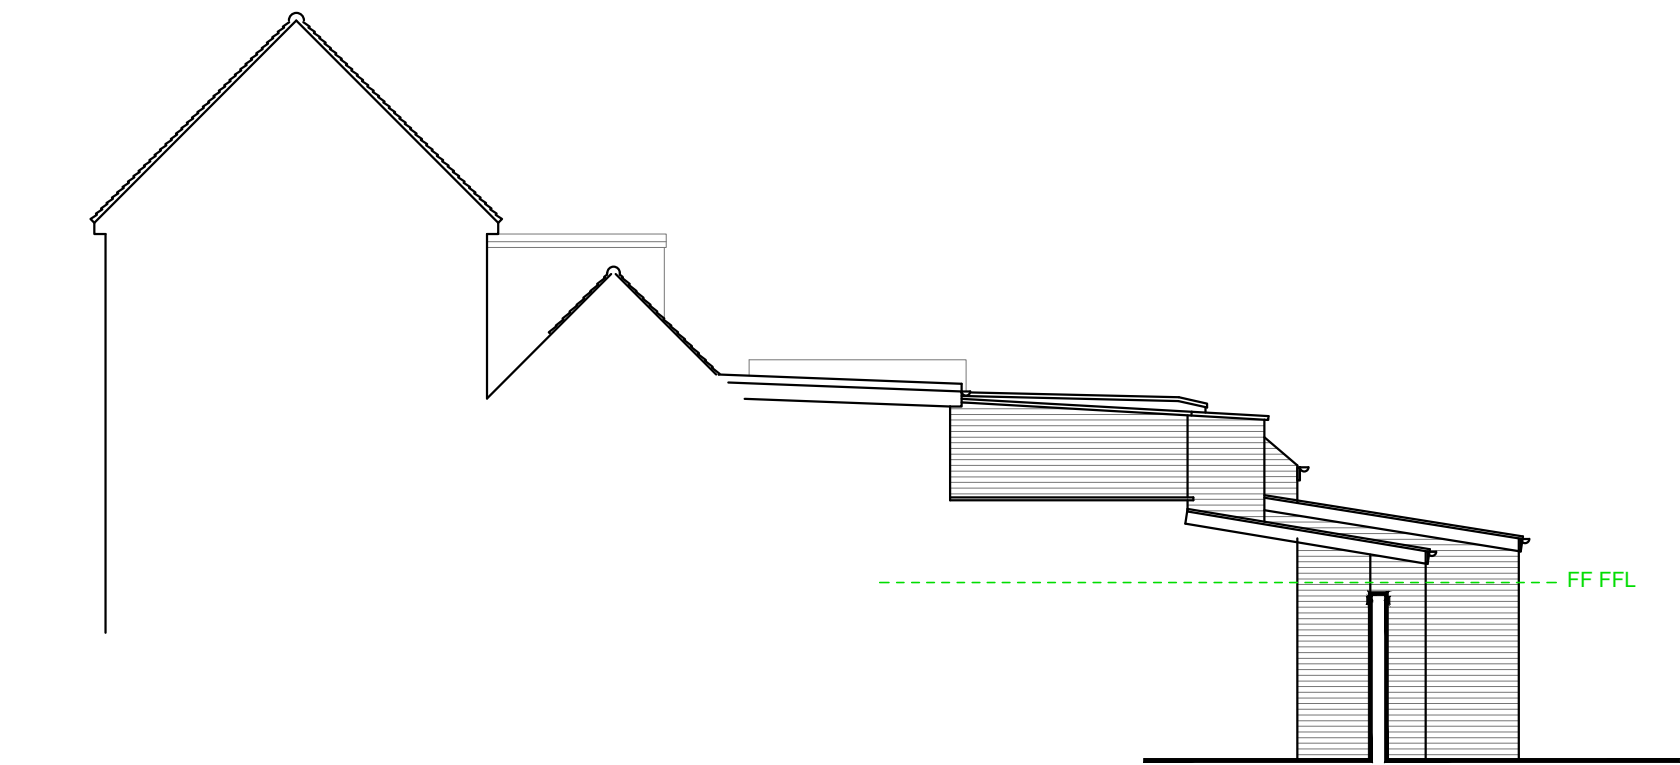


SIDE ELEVATION
[north] 1:100

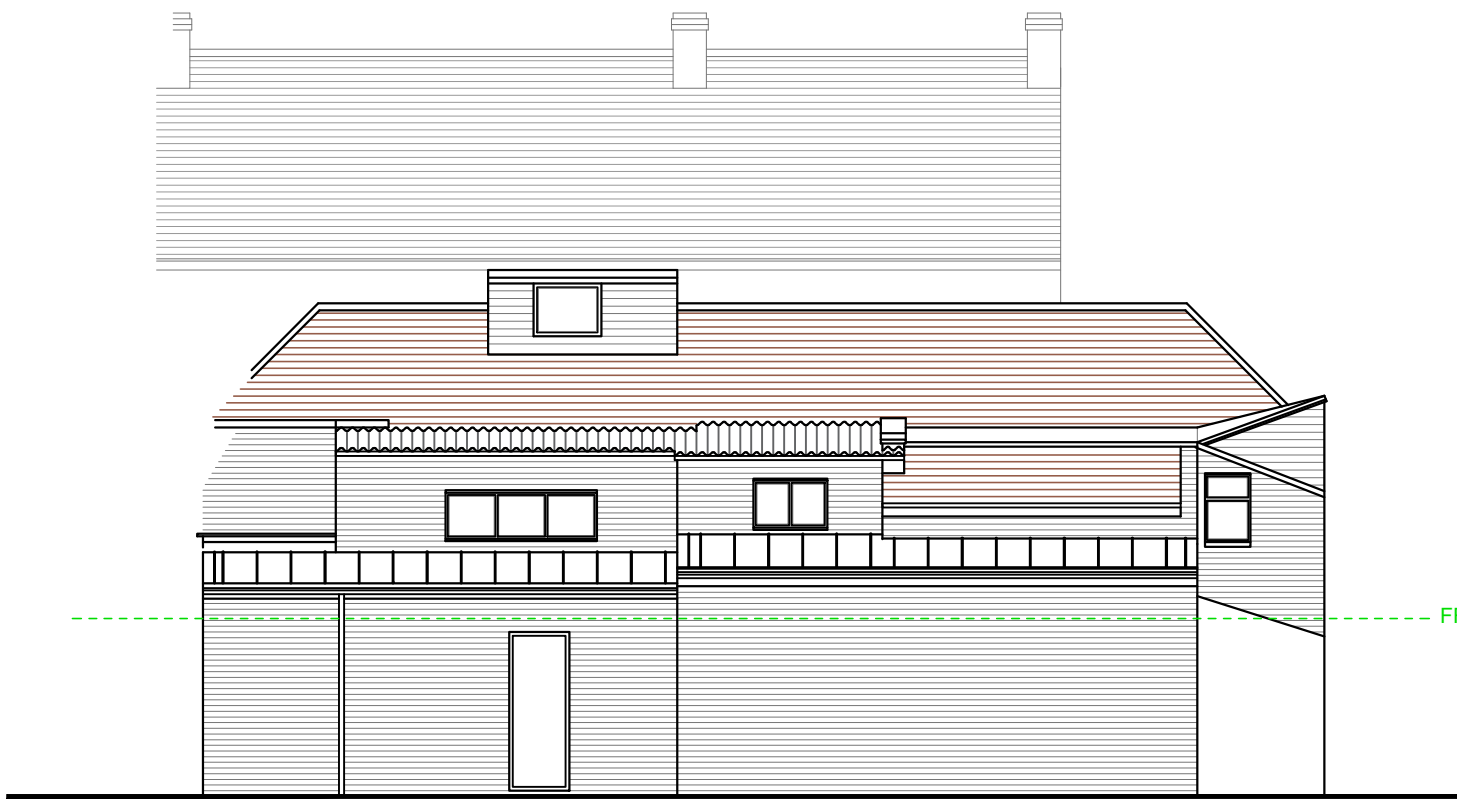





REAR ELEVATION
[west] 1:100

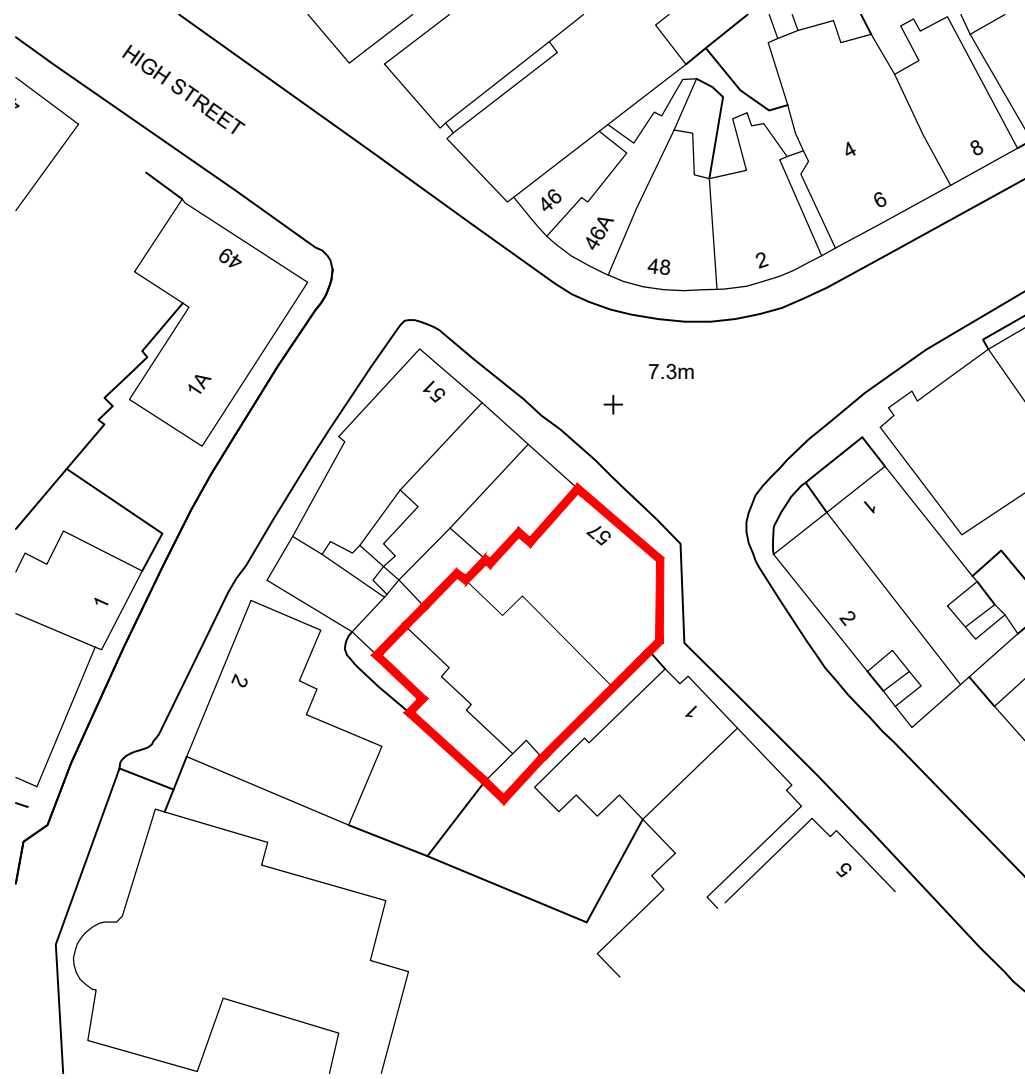

BLOCK PLAN
1:500

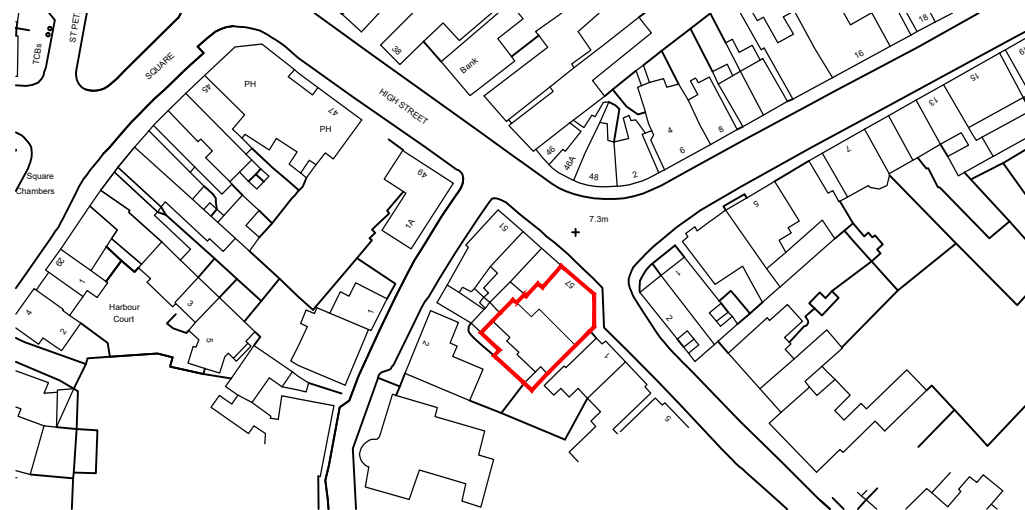

SITE LOCATION PLAN
1:1250

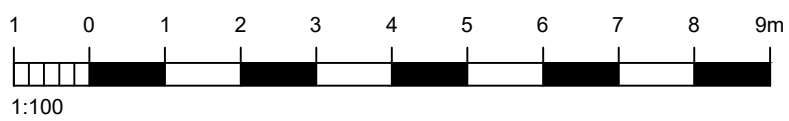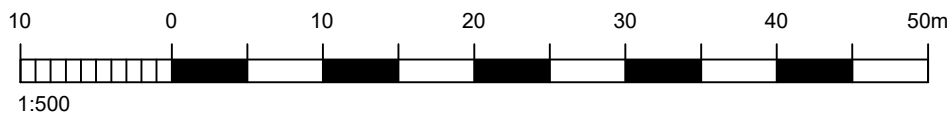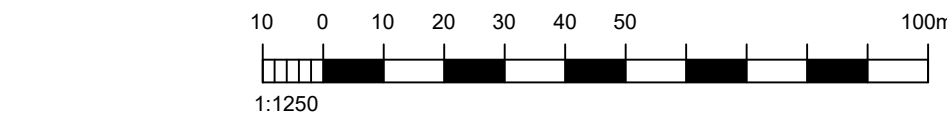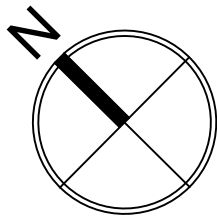

A	04-11-21	ADDITIONAL INFO FOR LPA	TW
REV	DATE	AMENDMENT	DRAWN

hd
architects

Helyer Davies Architects Ltd
1 The Old Flour Mill,
Emsworth, PO10 7BT
01243 370 715

www.hdarchitects.co.uk mail@hdarchitects.co.uk

PROJECT

57 High Street
Emsworth
Hampshire
PO10 7AN

DRAWING

EXISTING
PLANS & ELEVATION
SITE LOCATION PLAN
BLOCK PLAN

SCALE

as noted @A1

DATE Oct 2021

DRAWN TW

DRAWING NUMBER
21066-01

REVISION
A