
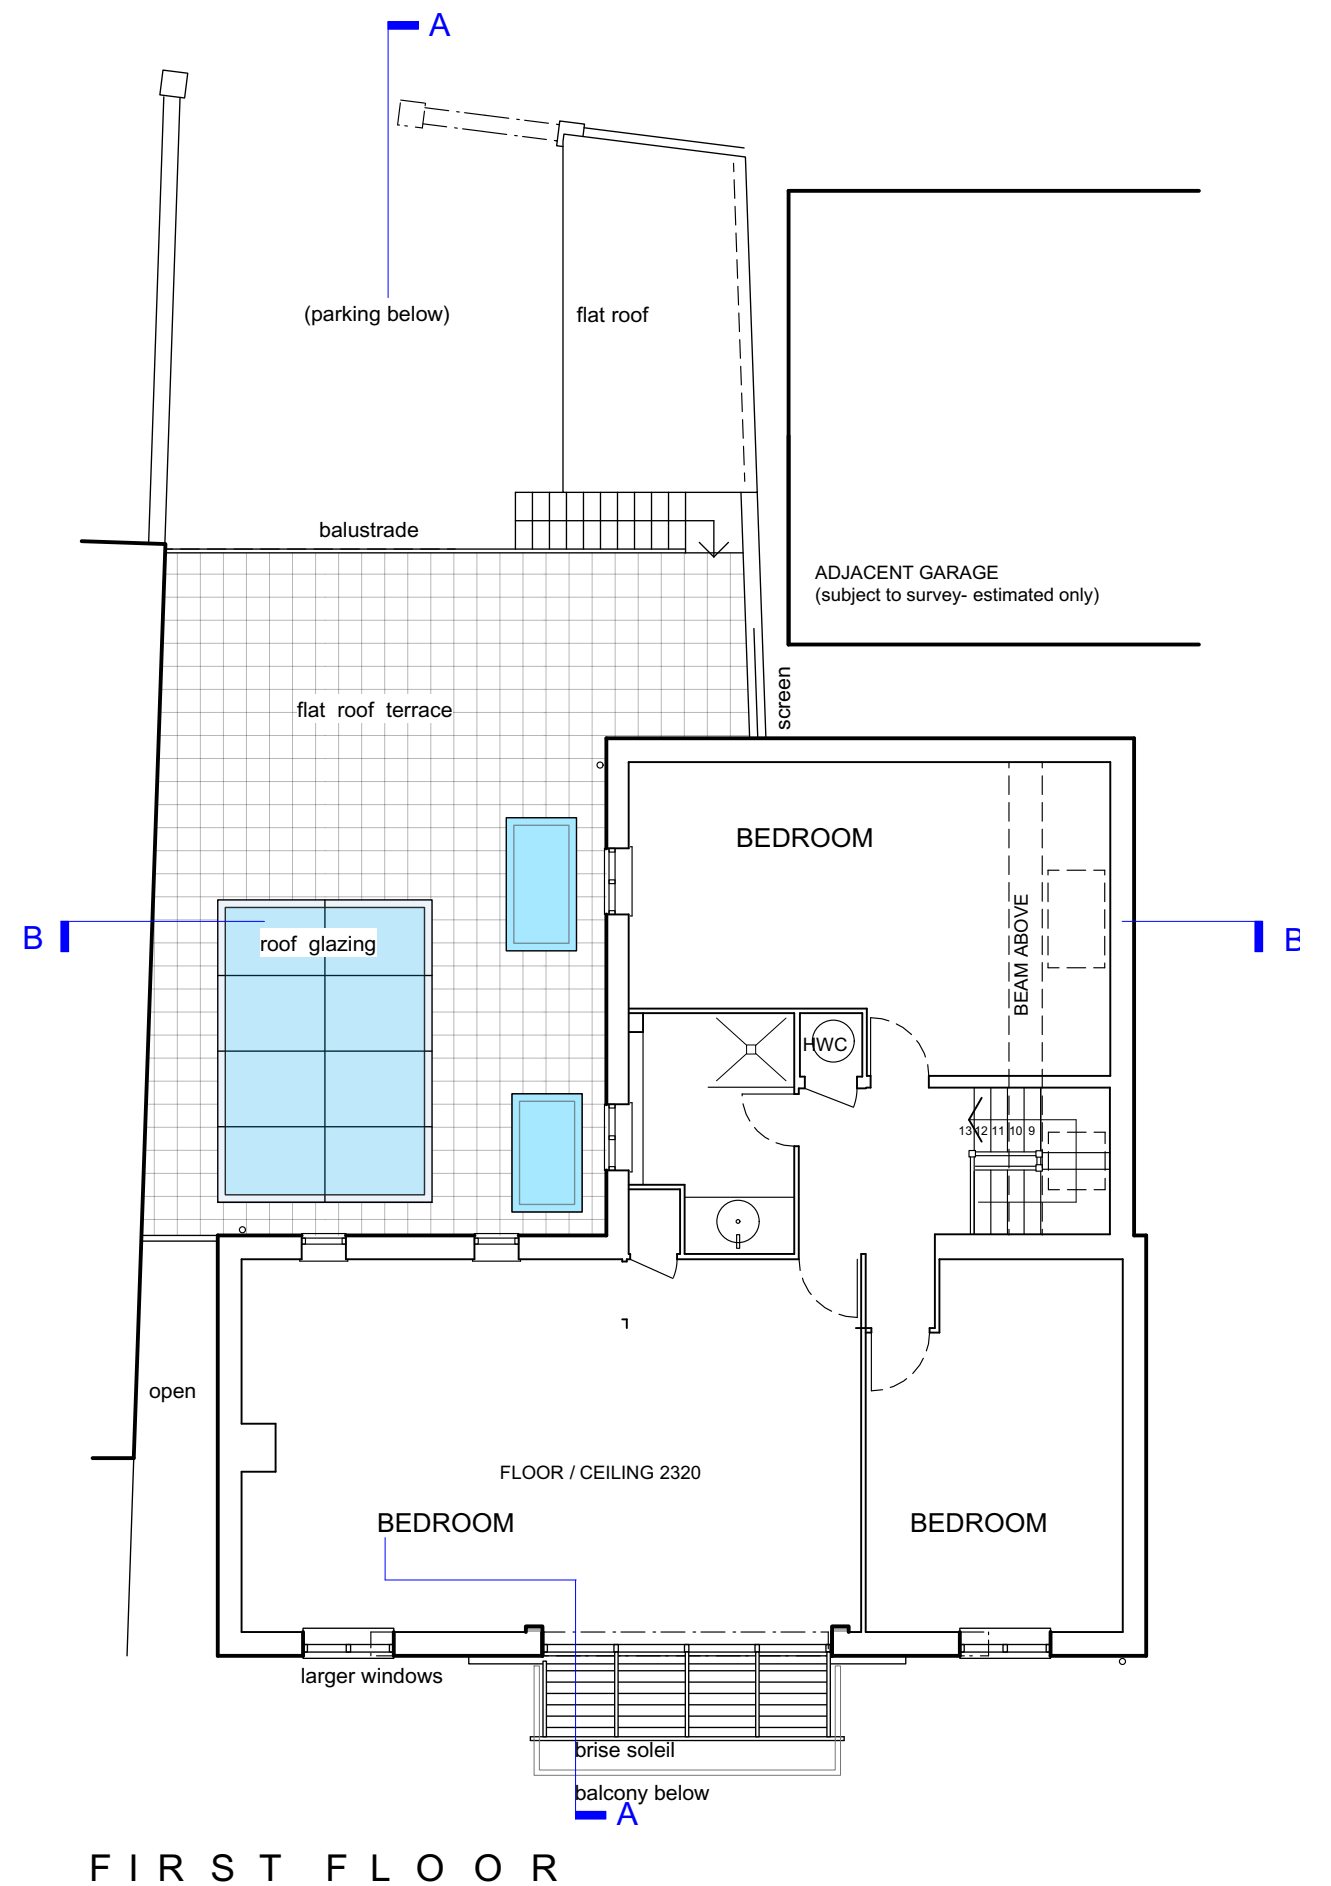


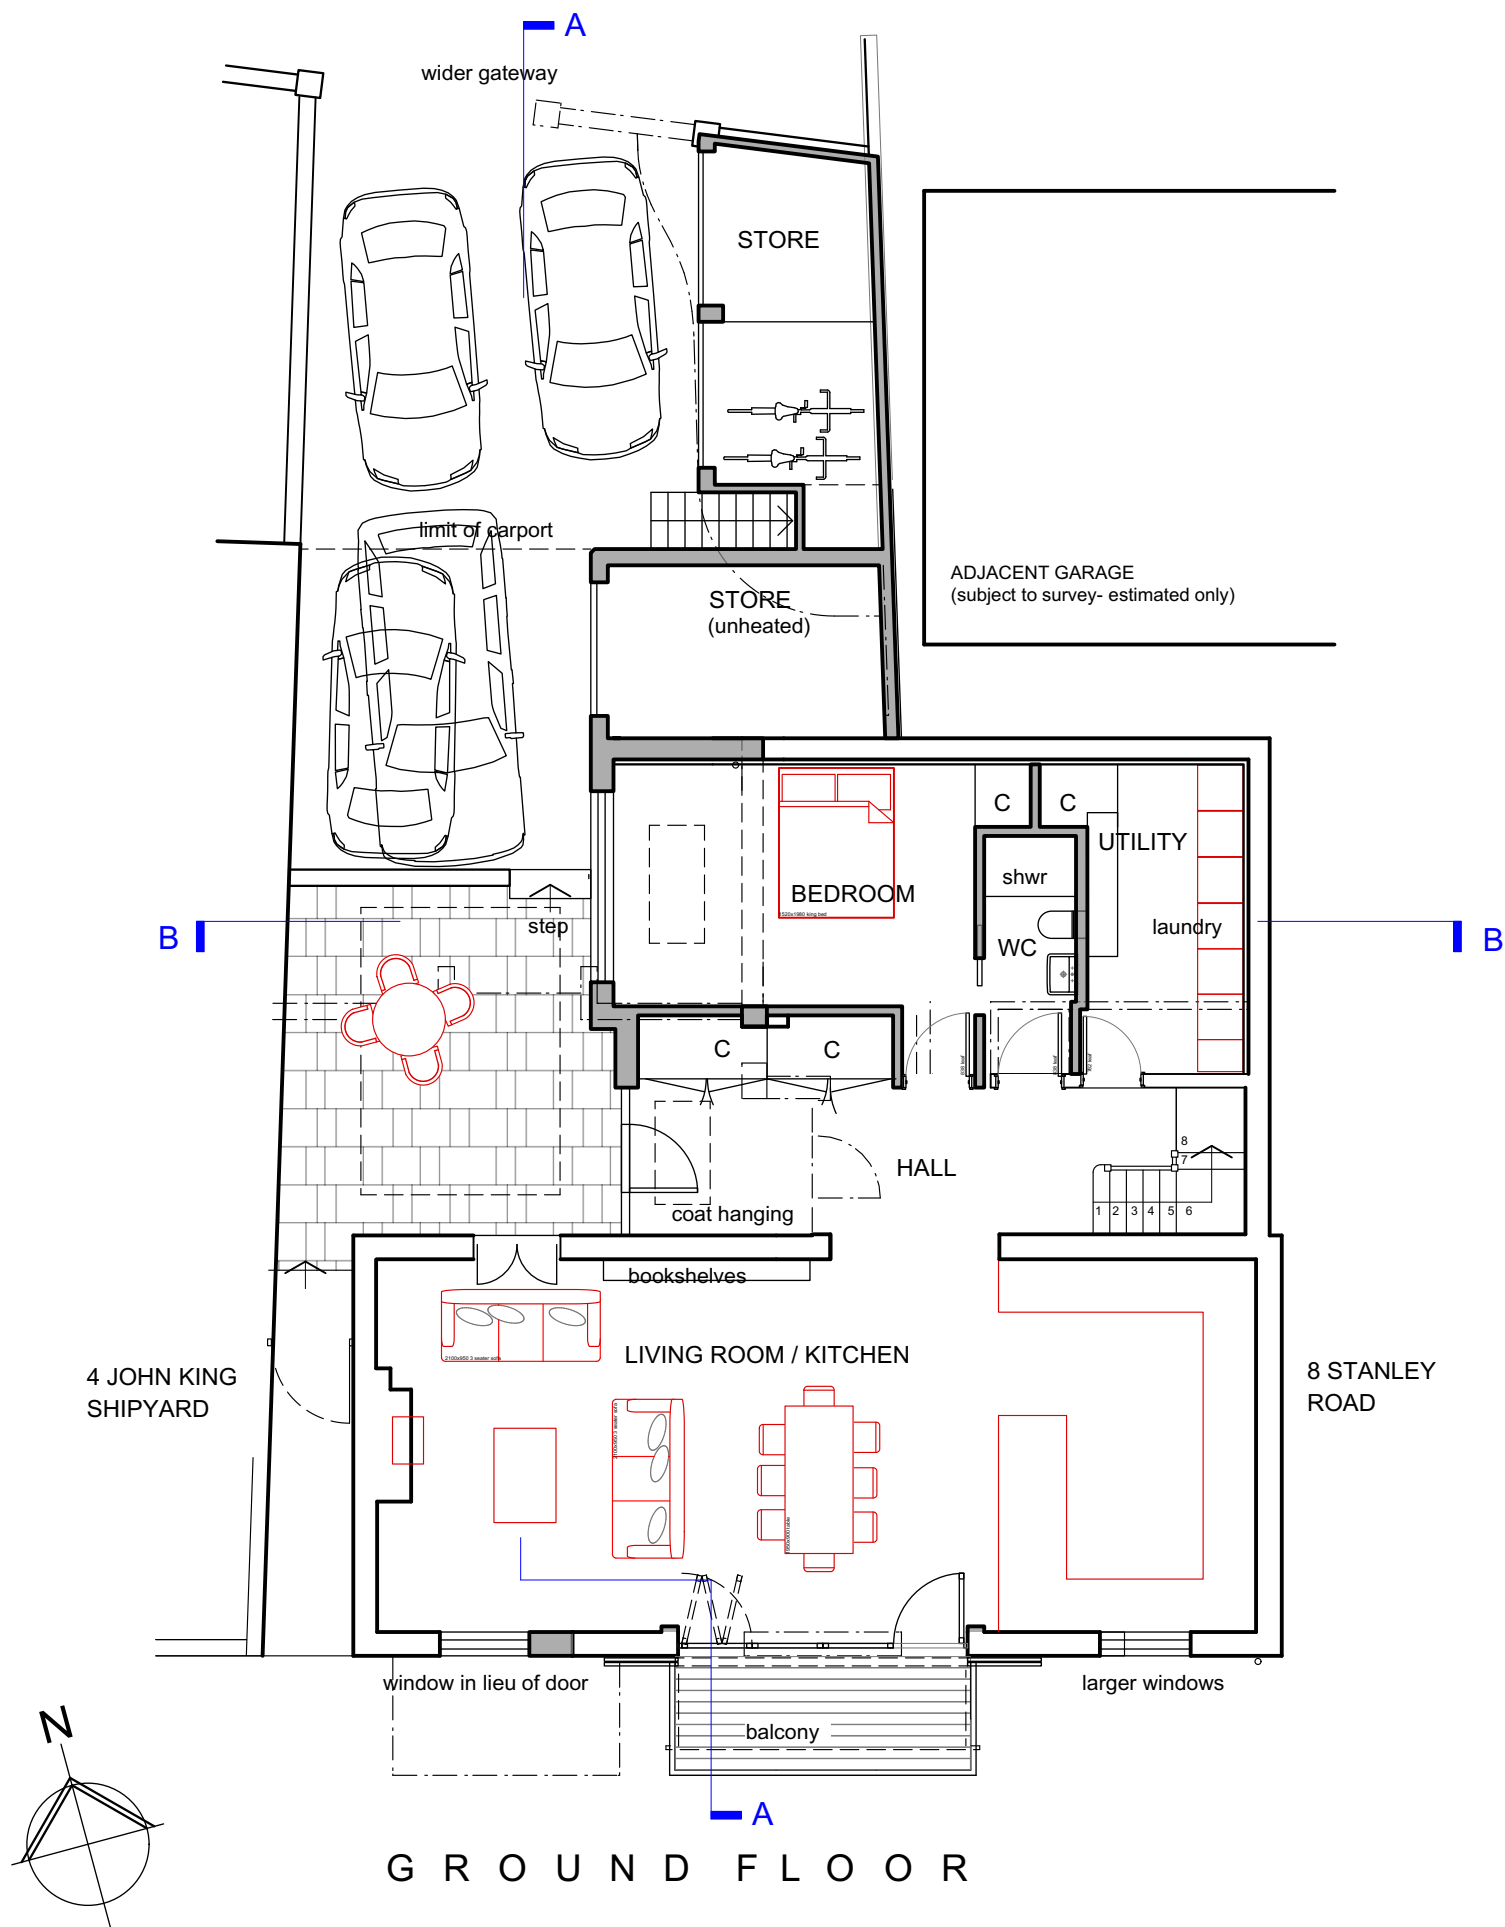

DRAWING SCALE IN METRES
1 0 1 2 3 4 5 6 7

Echo Cottage
5 John King Shipyards
EMSWORTH PO10 7AY
for Mr A Jackson

SITE PLAN/ GROUND AS PROPOSED
AND FIRST FLOOR PROPOSED
SCALE: 1:100 @ A3 DRAWING NUMBER: 03 Rev.
DATE: 24 AUG 2021

NOEL WRIGHT ARCHITECTS
Petersfield Hampshire GU32 3LA t: 01730 264678
e: studio@noelwrightarchitects.co.uk
www.noelwrightarchitects.co.uk

