



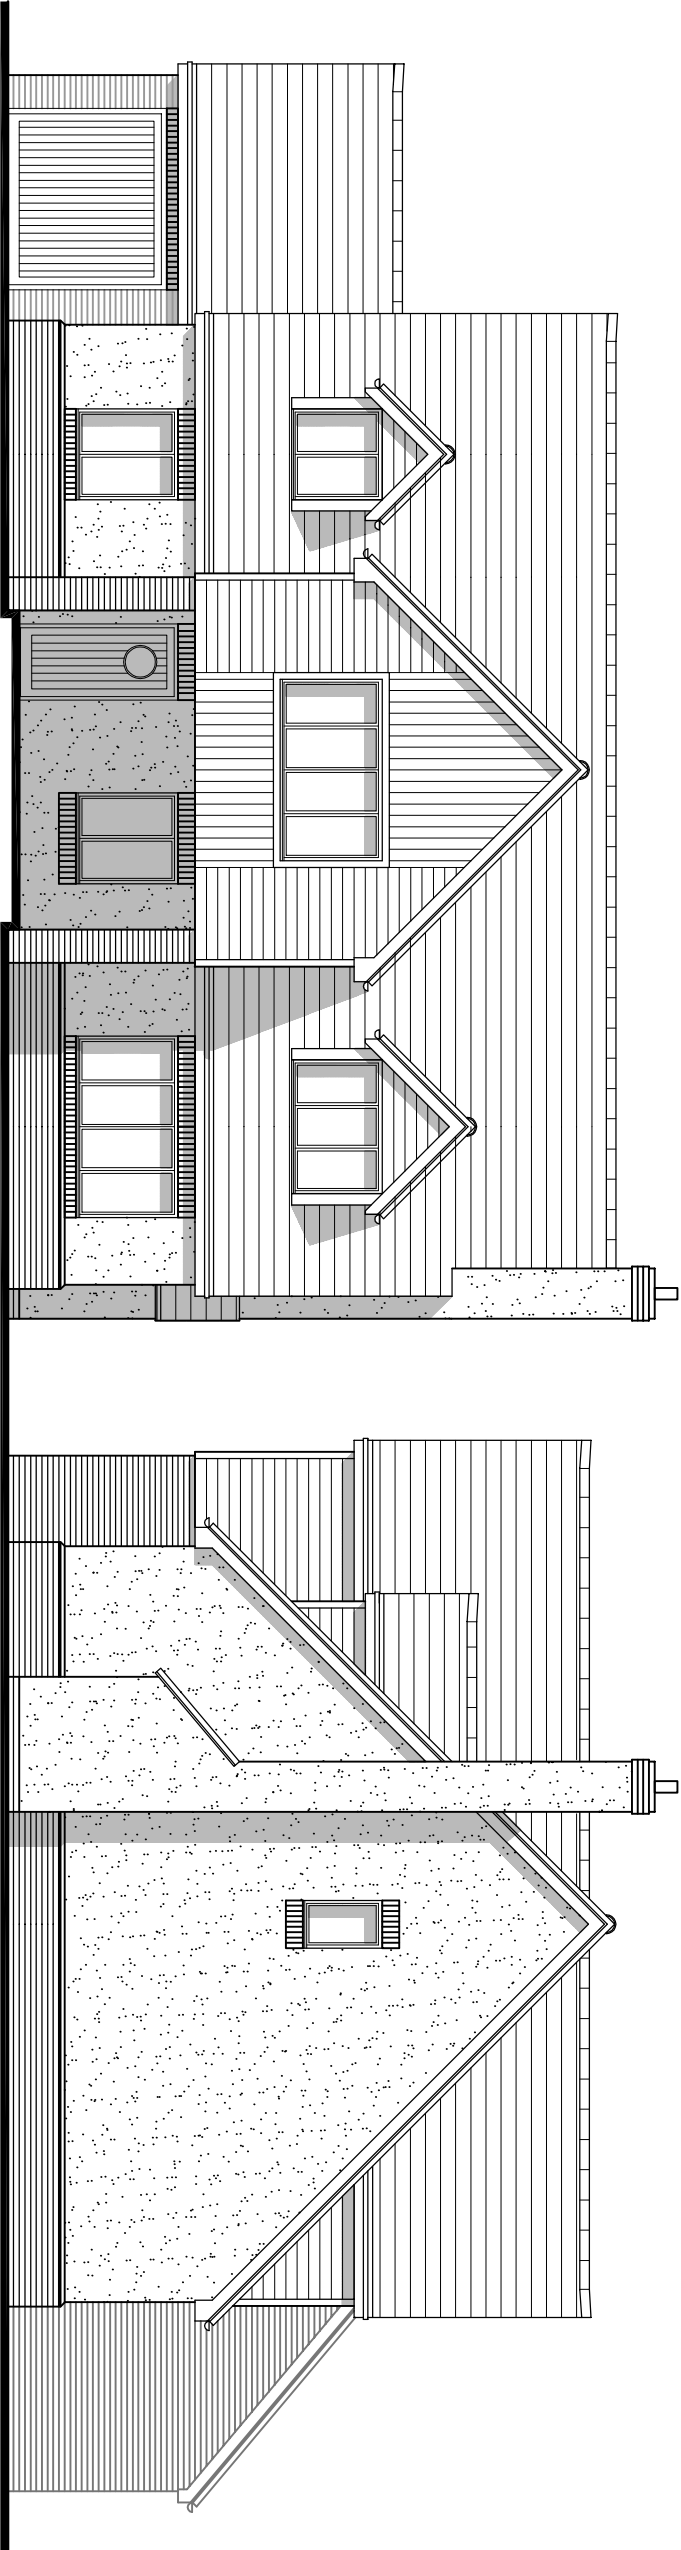

- Materials Schedule:**
- Walls: Rendered blockwork with contrasting brick plinth and detail brick. Weatherboarding to gables and dormers.
 - Roof: Slate effect tiles
 - Windows & Upvc
 - Rear Doors :
 - Front Door: Composite.
 - Fascia, White Upvc.
 - Bargeboard & Soffit:
 - Gutters & Downpipes: Black Upvc


SOUTH ELEVATION

EAST ELEVATION

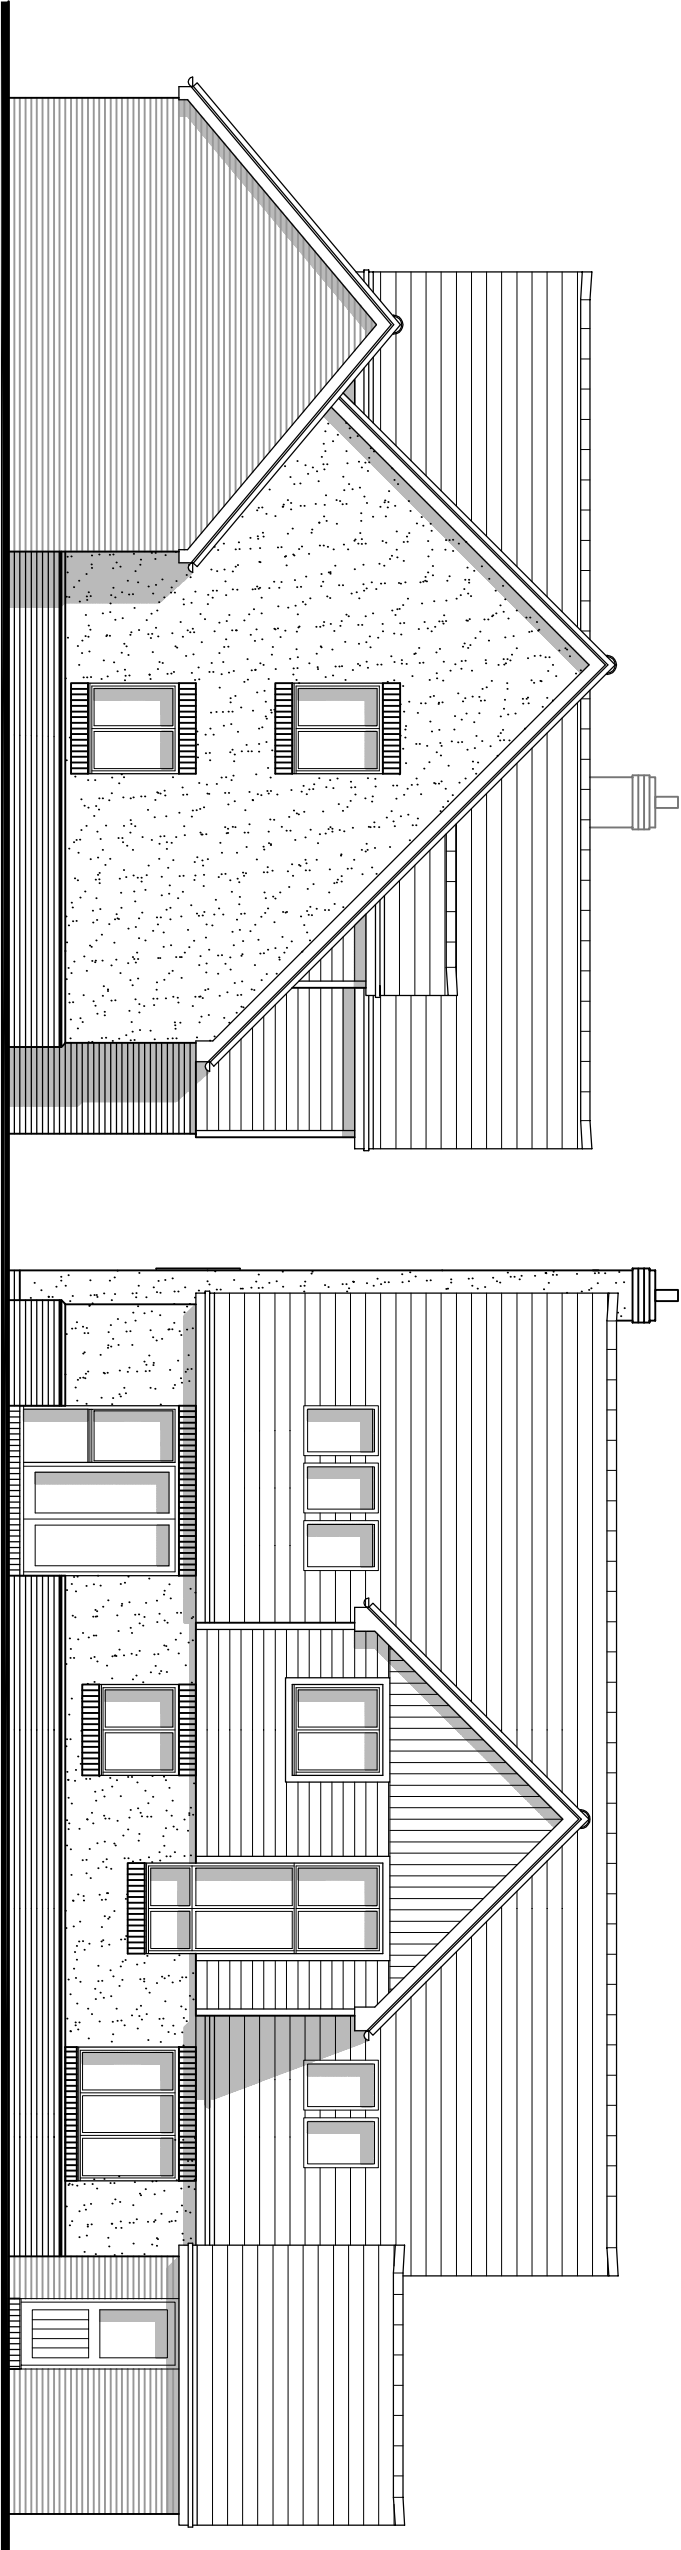

WEST ELEVATION

NORTH ELEVATION

 

DRAWING TITLE	Proposed 4 Bed 7 Person House Elevations - Plot 4	CLIENT	Kingsham Homes Ltd	DRAWING No.	2817 - 4 - 02	JAYE FORD ARCHITECTURE LTD MANLEYS MANLEYS HILL STORINGTON WEST SUSSEX RH20 4BT Tel: 01903 745393
JOB TITLE	11 Bound Lane, Hayling Island, Hampshire.	SCALE	1:100 @ A3	DATE	Aug. 2016	